




EXISTING FLOOR PLAN

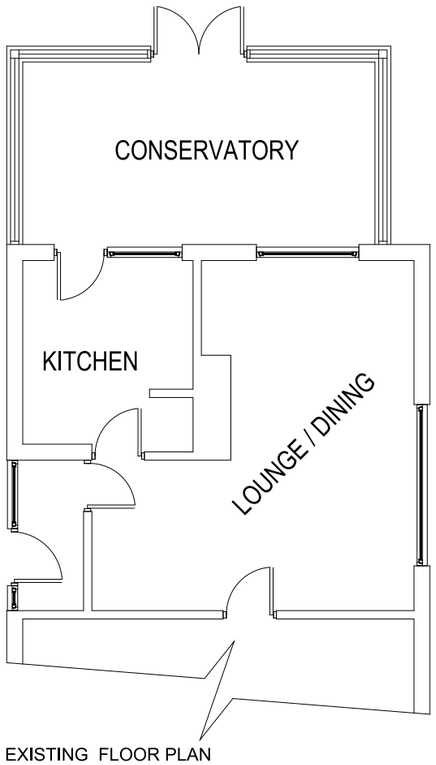

PROPOSED FLOOR PLAN

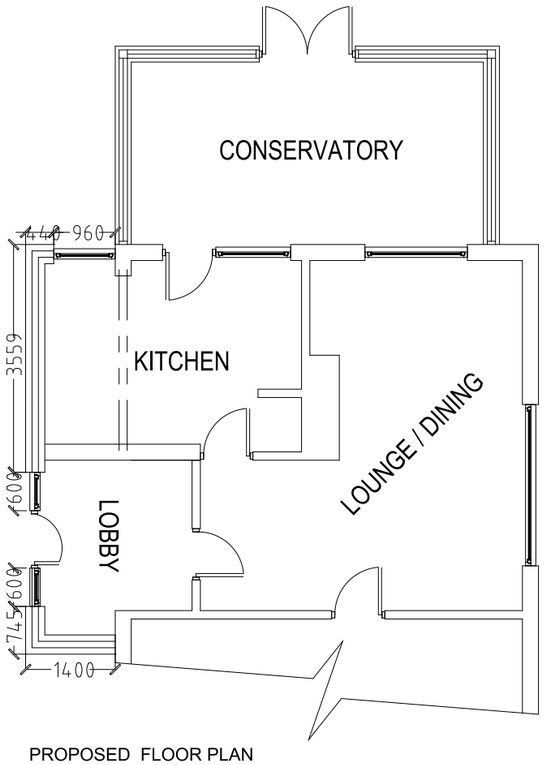

PROPOSED FRONT ELEVATION

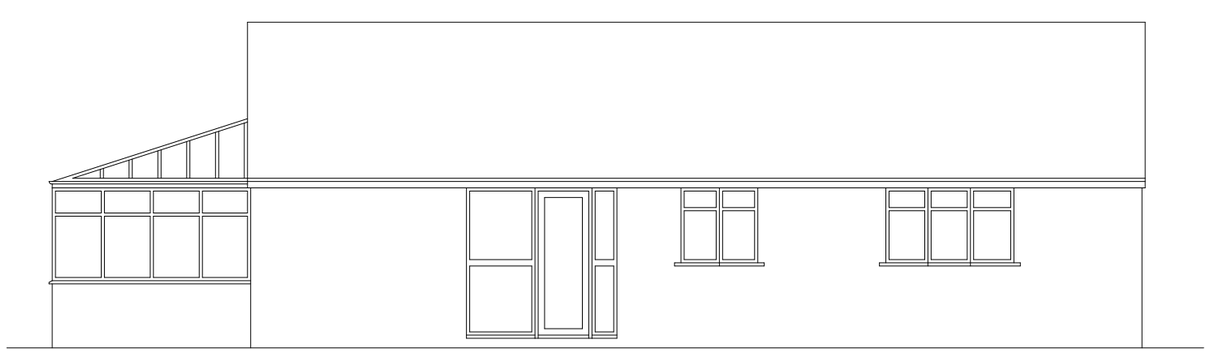

EXISTING FRONT ELEVATION

K.M.C *Specialist in:* *Extensions,* *Alterations,* *Loft Conversion*	**PROJECT:** **14 BEDALE AVENUE,** **HINCKLEY, LE10 1ST**		
	DRG TITLE: **SINGLE STOREY FRONT EXTENSION AND ALTERATIONS.**		
CONSULTANCY SERVICES	**DRG No: KMC 4029-1**		**REV**
Tel: 0116 2917375 **0788 6232199**	**SIZE** **A3**	**DRAWN:** **K.MORAD**	**SCALE 1:100** **DATE 02.03.08**