

6No. 1000m PHOTOVOLTIAC PANELS
TO SUIT LOCAL PLAN. AUTHORITY
2No. SHOWN TO FRONT ROOF SLOPE
REMAINING 4No. UNITS INSTALLED ON
ON GAARGE ROOF ON 'A' FRAME

MAXIMUM PROJECTION OFF ROOF
TILE TO BE 100mm

ATTIC TRUSSES AS SPECIFIED WILL
ACCOMODATE ADDITIONAL DEAD
LOADING FROM PV PANELS

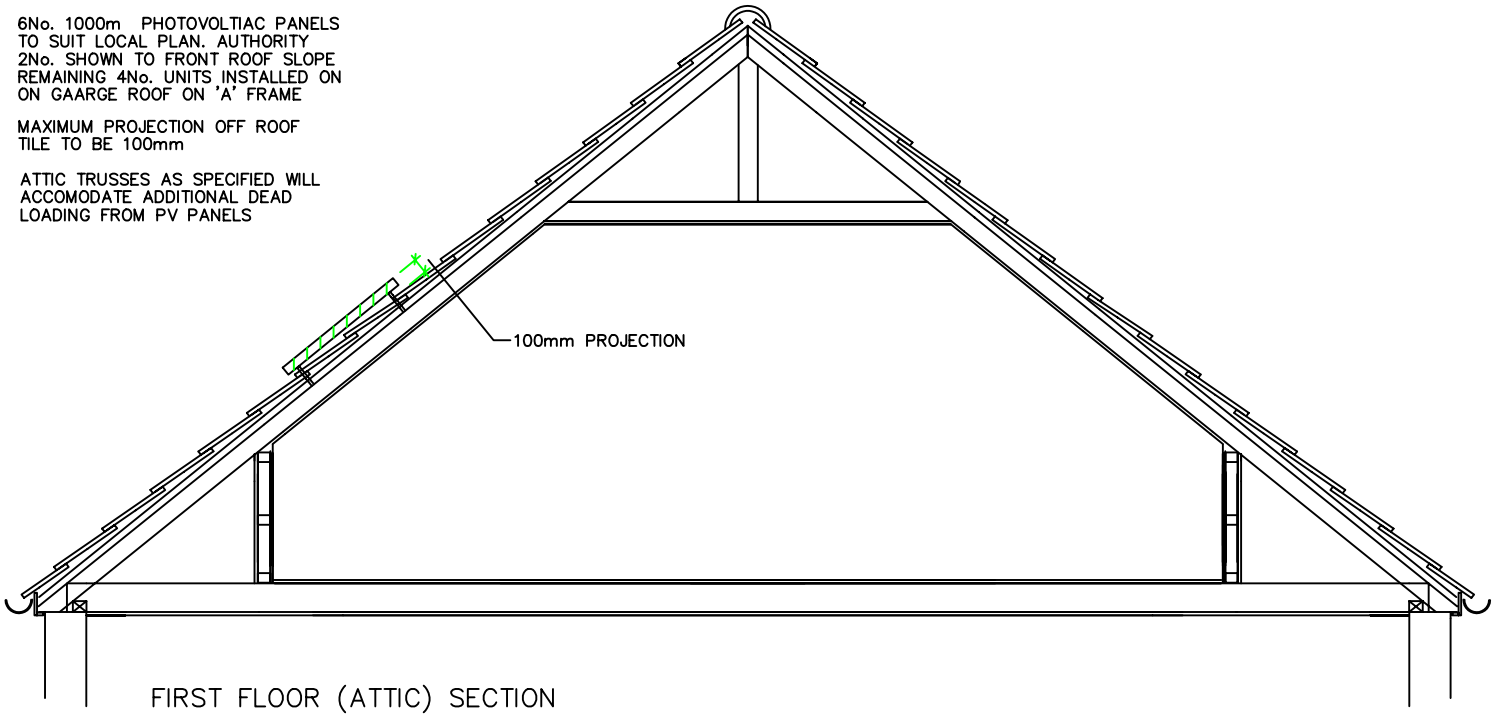


FIRST FLOOR (ATTIC) SECTION

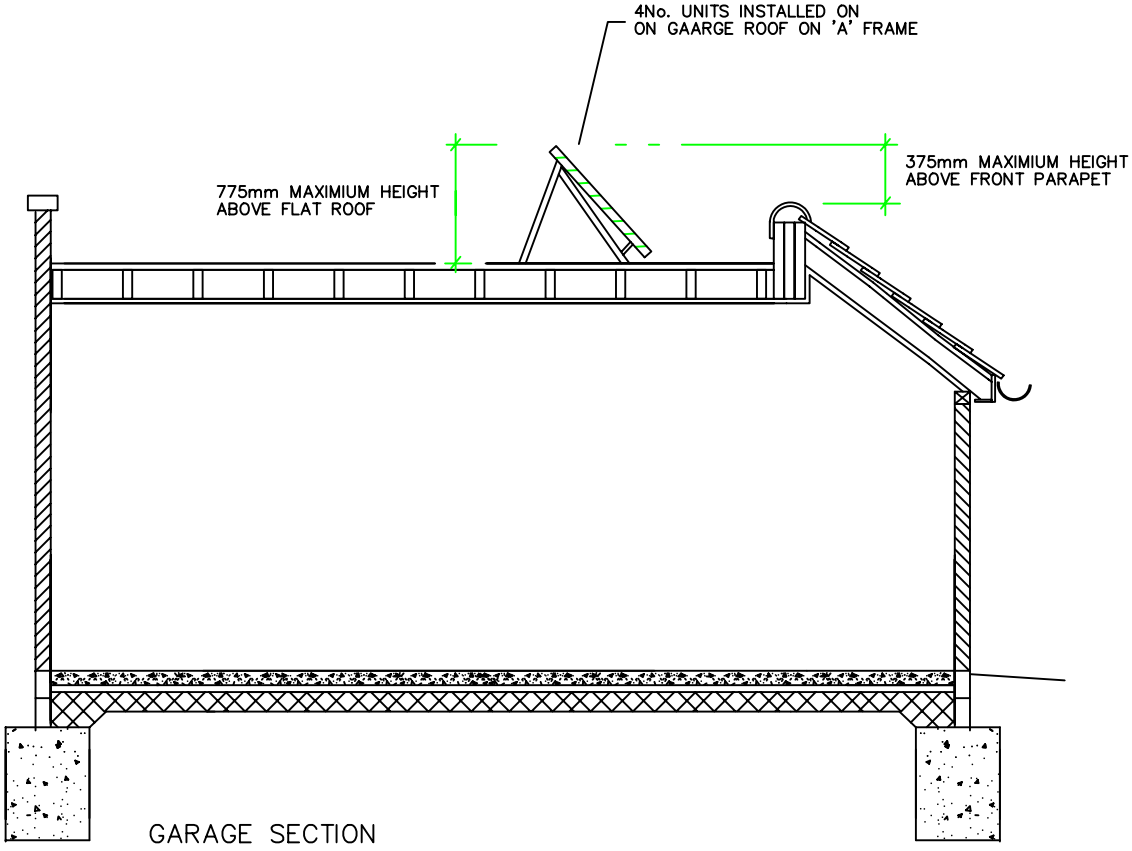


GARAGE SECTION

AGBDESIGN
CONSULTANTS LTD

TITLE
PROPOSED EXTENSION & ALTERATIONS.
PROPOSED SOLAR PANEL INSTALLATION (GENERALLY)

| | | | |
|---|---|---|---|
| SITE ADDRESS | 5 QUARRYMANS COURT, MARKFIELD, LEICS | | FOR: MR & MRS D WIMSHURST |
| DRAWN BY | MR A. BROWN | | DRG. No. 001/13. |
| TEL:- | 01509 569520 | SCALE 1:50 | DATE AUG 2011 |