


Site of Proposals:
3 Shackleton Drive
Burbage
Hinckley
Leicestershire
LE10 2GA

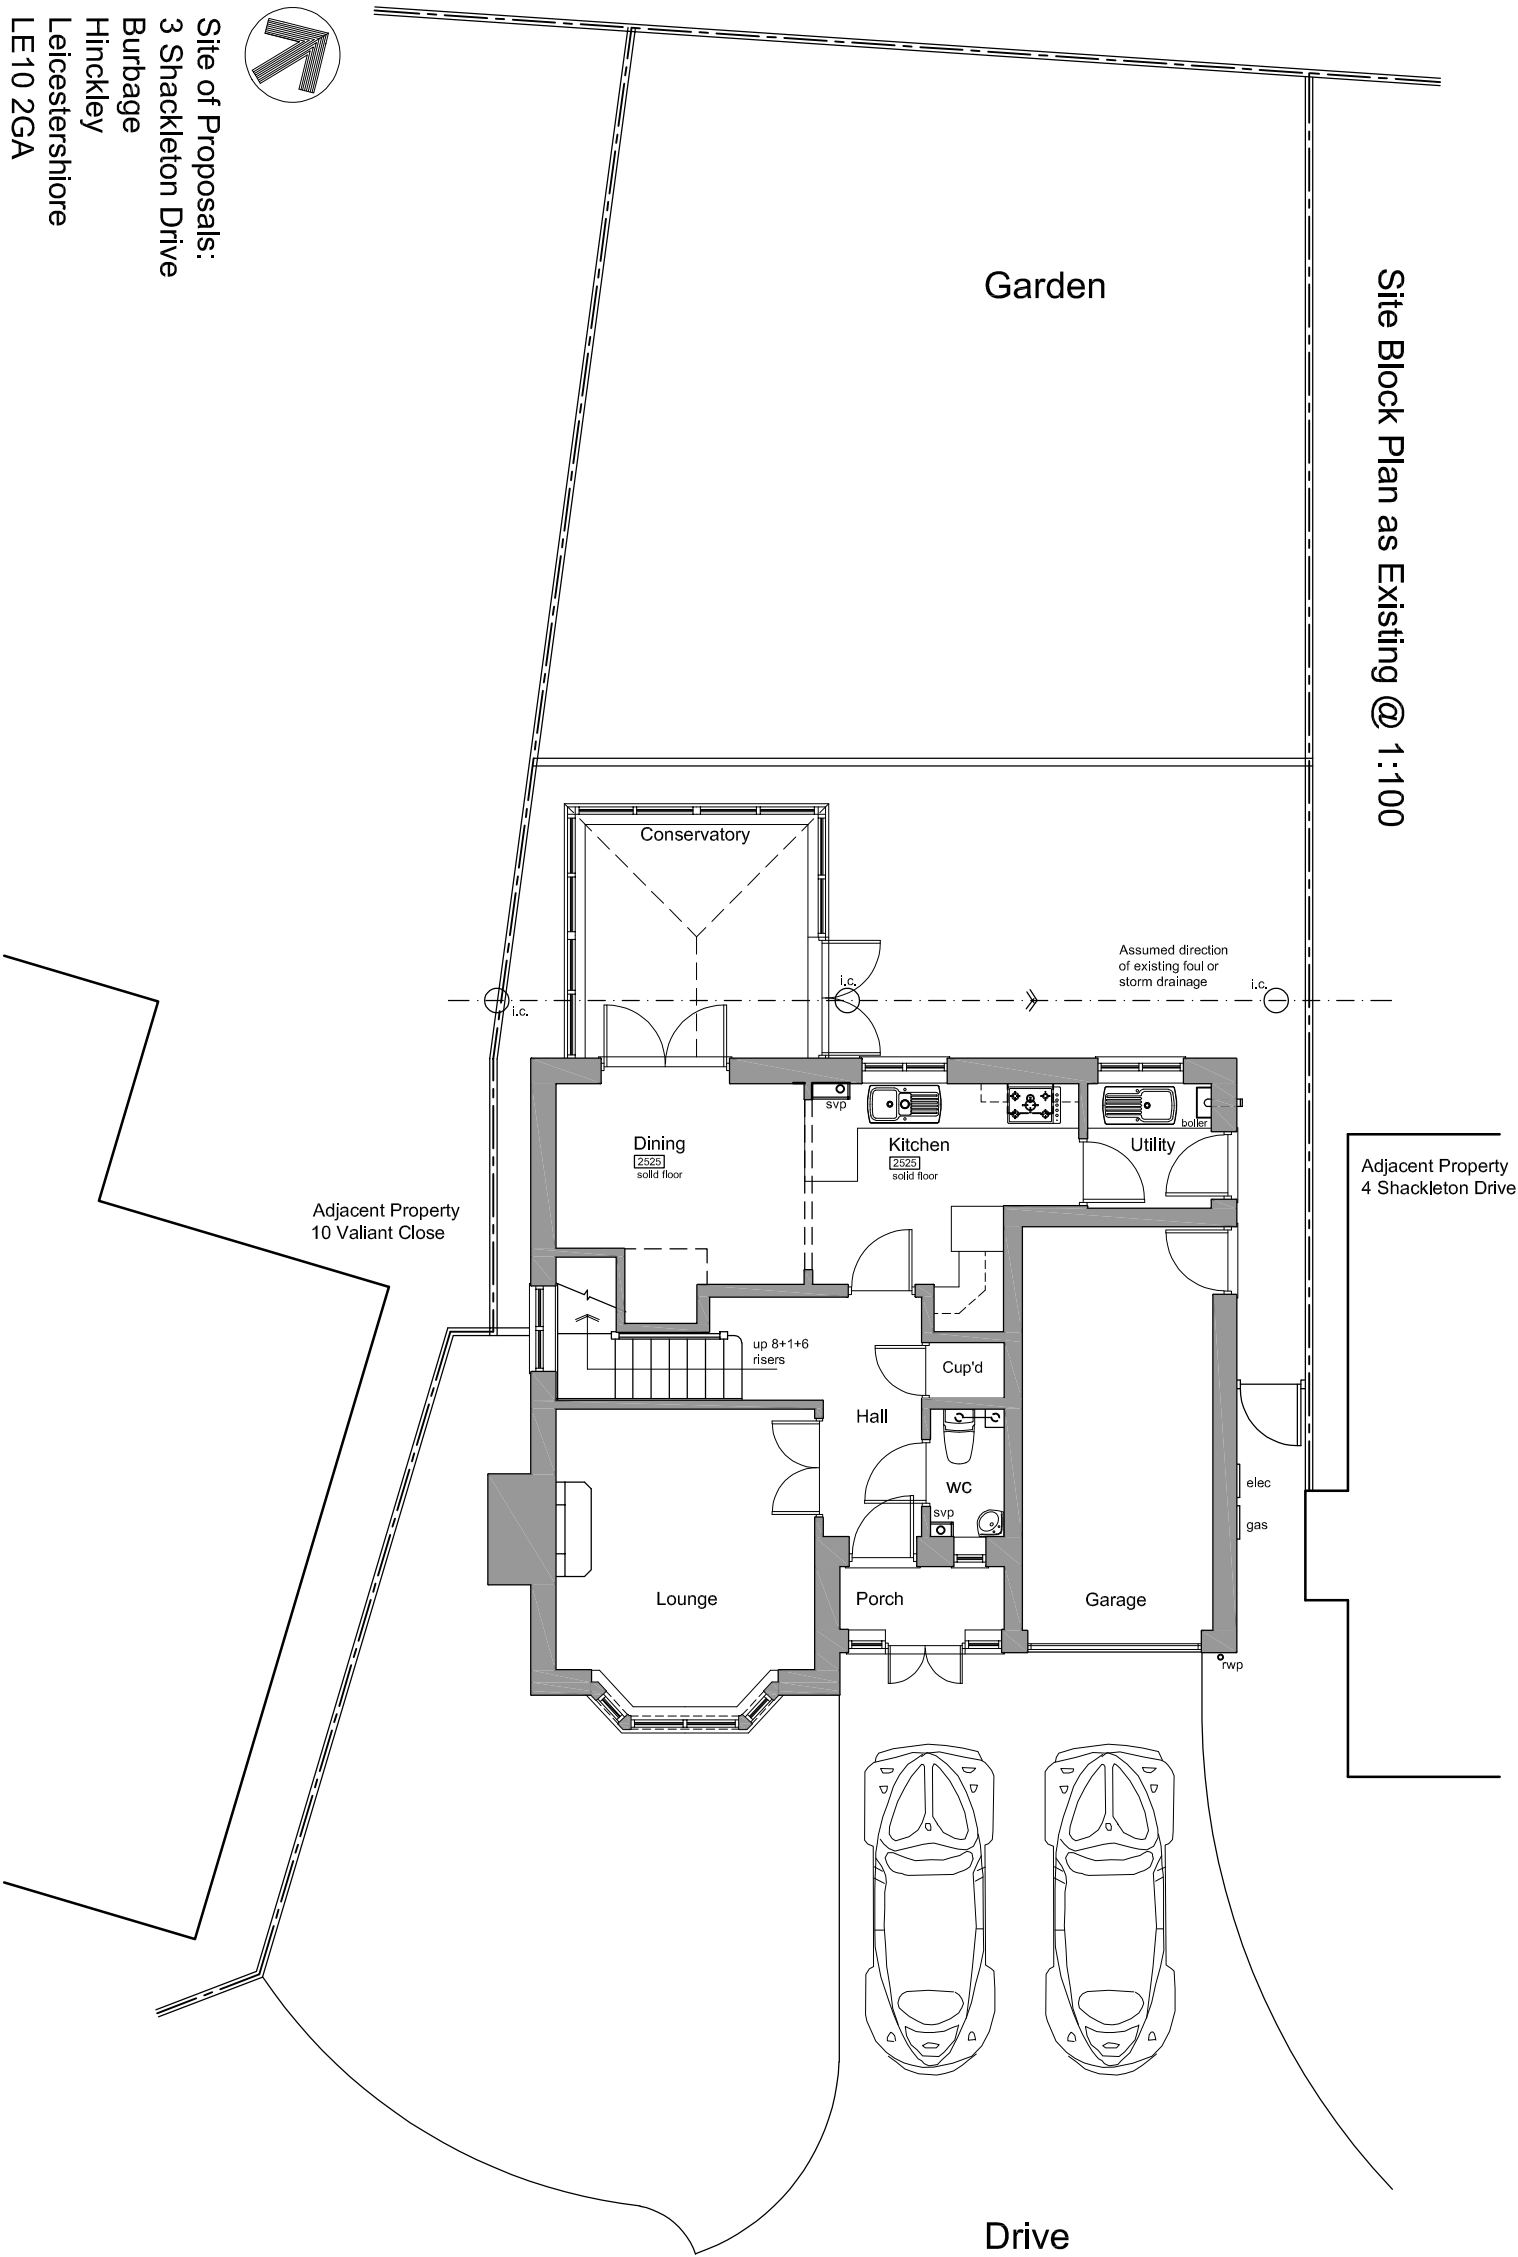

Site Block Plan as Existing @ 1:100

N GOODMAN ASSOCIATES LTD
262 Higham Lane, Nuneaton, Warks CV11 6AR

Architects
Tel. 02476 354662 / 07808 143773



Proposed Extension & Alterations
at 3 Shackleton Close, Burbage
for Mr & Mrs Sarkaria

Scale: 1:100 @ A3 Date: Nov 2023

Site Block Plan as Existing

Project Ref/Drg No: 348-002-1