

Site Block Plan as Proposed @ 1:100

Ground Floor Single Storey Extension = 24 sqm
new Internal floor area + Internal alterations

Walls to be removed shown dashed & new walls
hatched

Kitchen fittings layout indicative only

Lanterns on flat roof


Adjacent Property
4 Shackleton Drive

Modified door
opening & new
side window

Garden

Drive

Site of Proposals:
3 Shackleton Drive
Burbage
Hinckley
Leicestershire
LE10 2GA

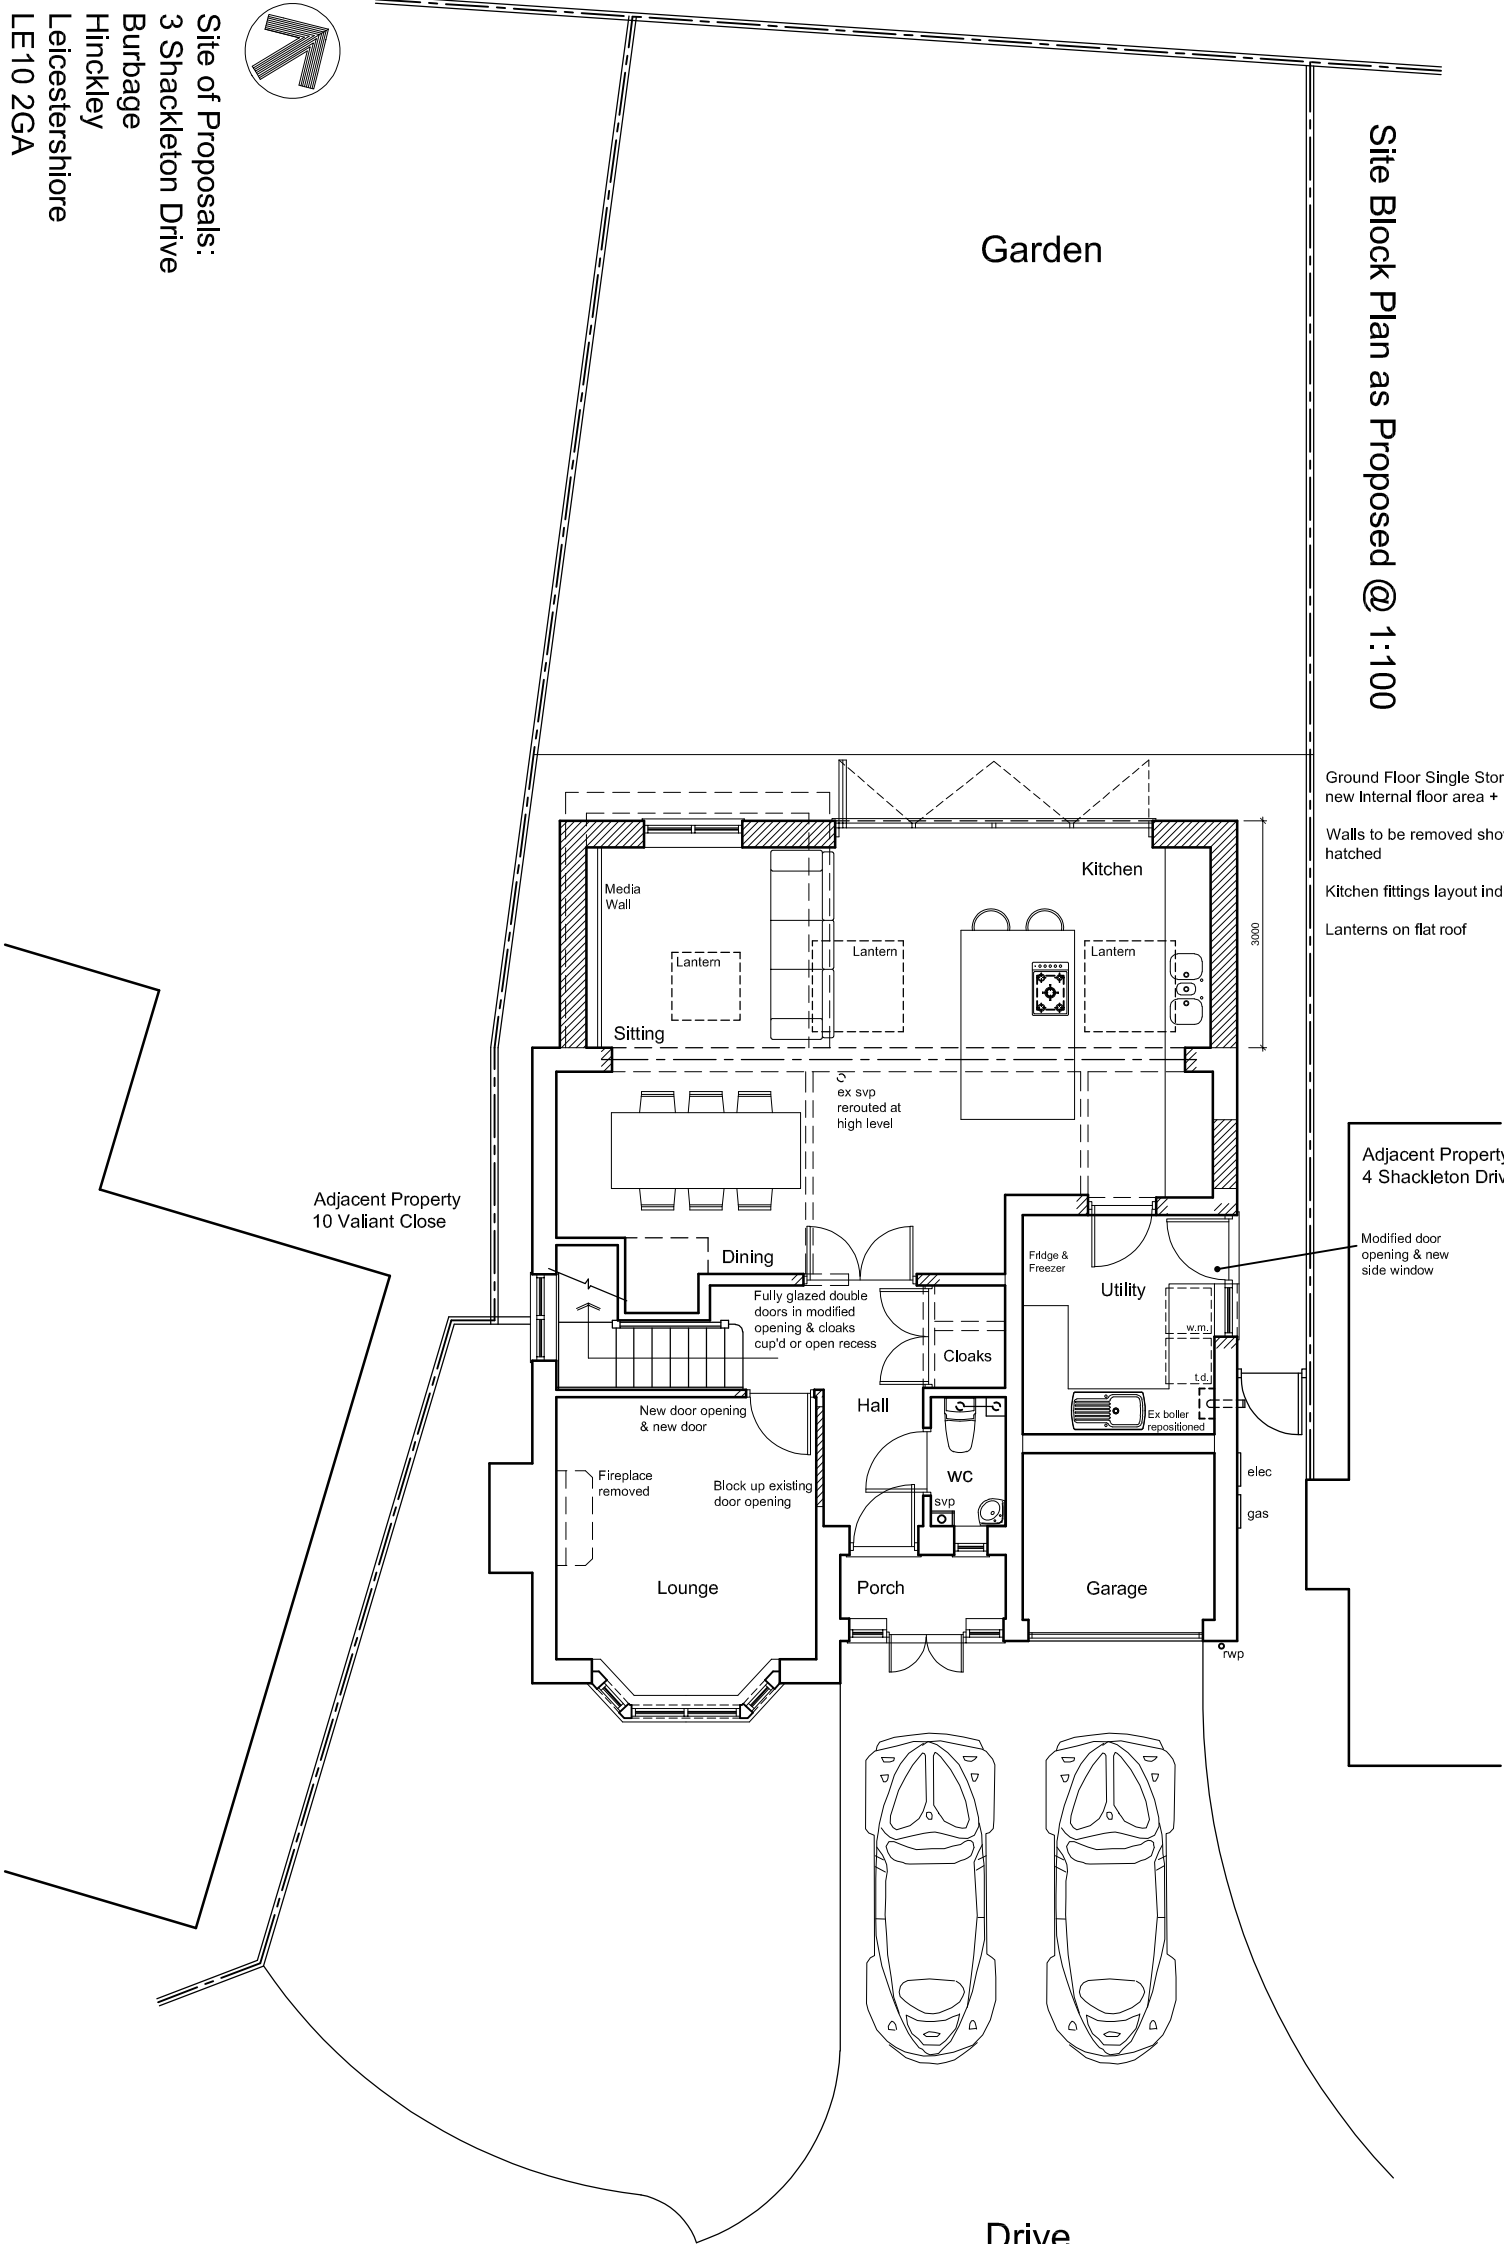

Adjacent Property
10 Valiant Close

N GOODMAN ASSOCIATES LTD
262 Higham Lane, Nuneaton, Warks CV11 6AR

Architects
Tel. 02476 354662 / 07808 143773



Proposed Extension & Alterations
at 3 Shackleton Close, Burbage
for Mr & Mrs Sarkaria

Scale: 1:100 @ A3 Date: Nov 2023

Site Block Plan as Proposed

Project Ref/Drg No: 348-002-2