


Sporting Markfield Container

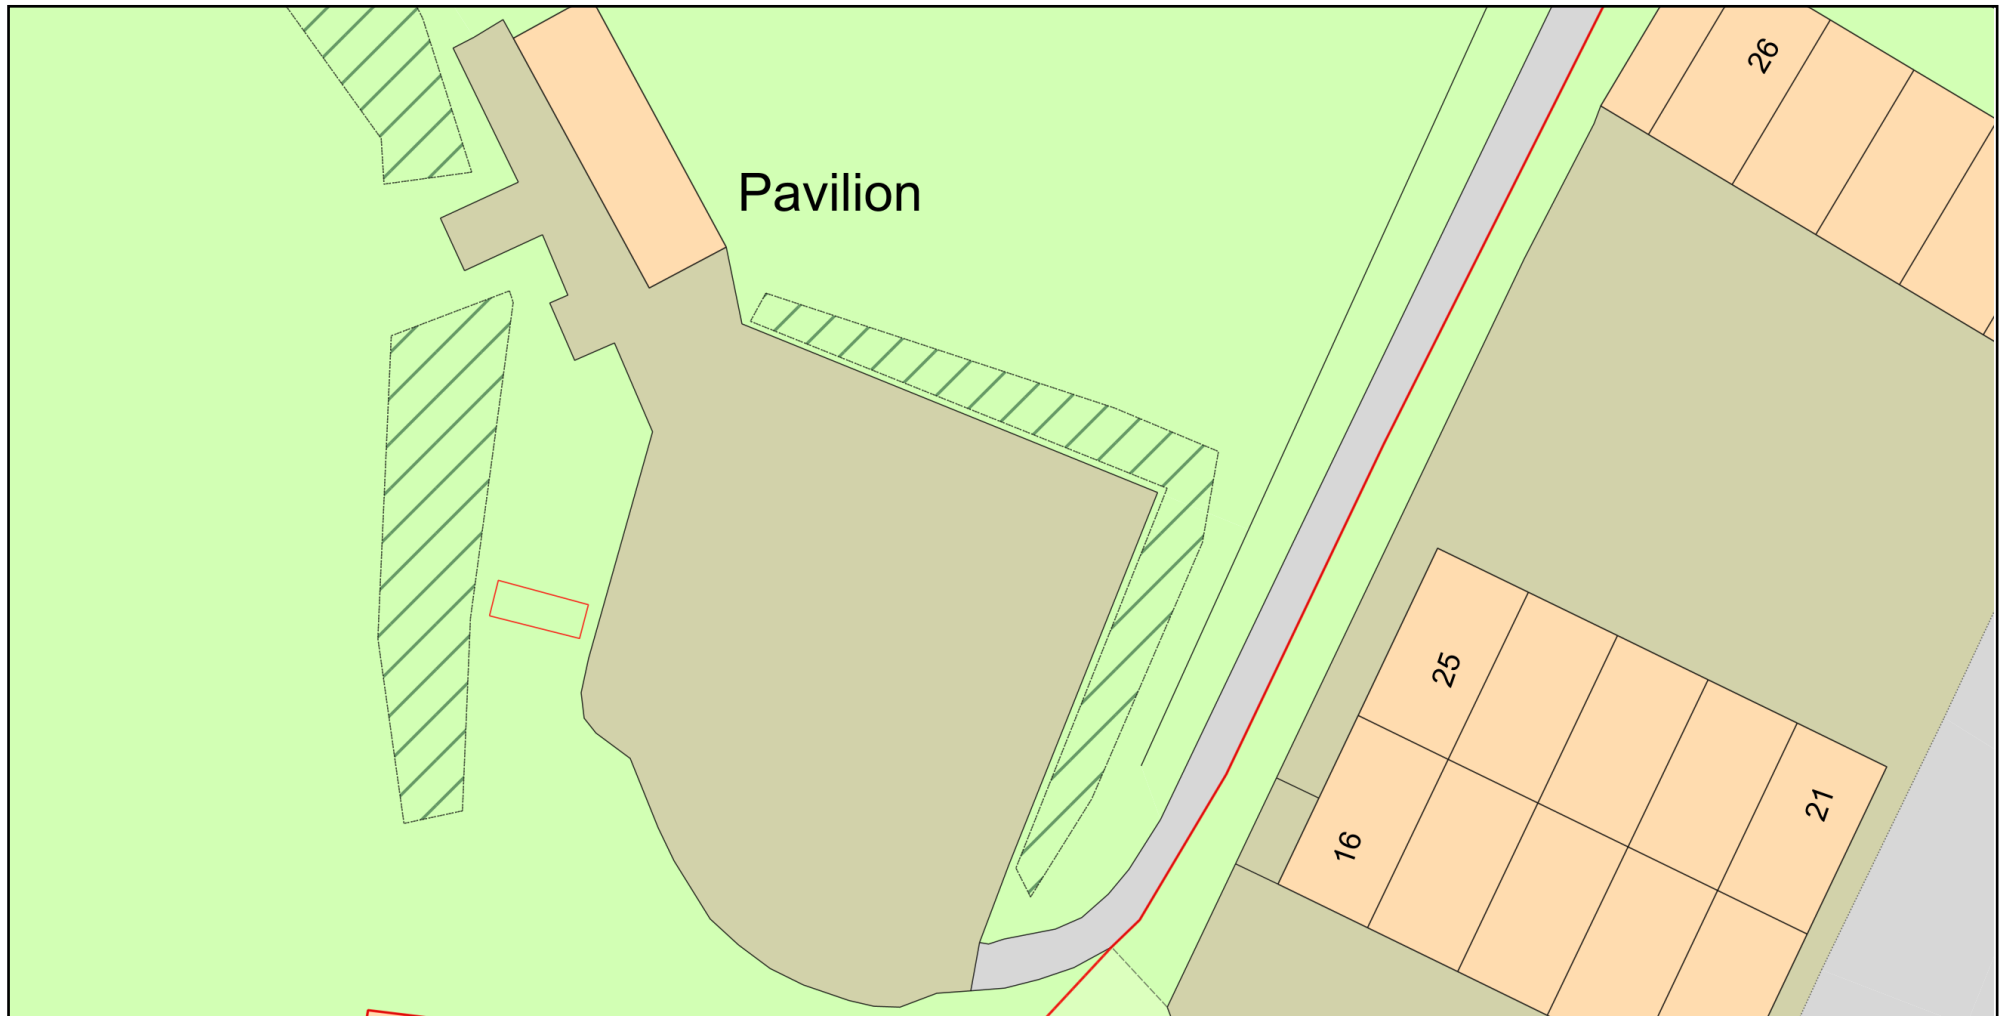

0 20
Metres



Plan Produced for: Sporting Markfield

Date Produced: 20 Dec 2023

Plan Reference Number: TQRQM23354081615828

Scale: 1:500 @ A4

© Crown copyright and database rights 2023 OS 100042766