



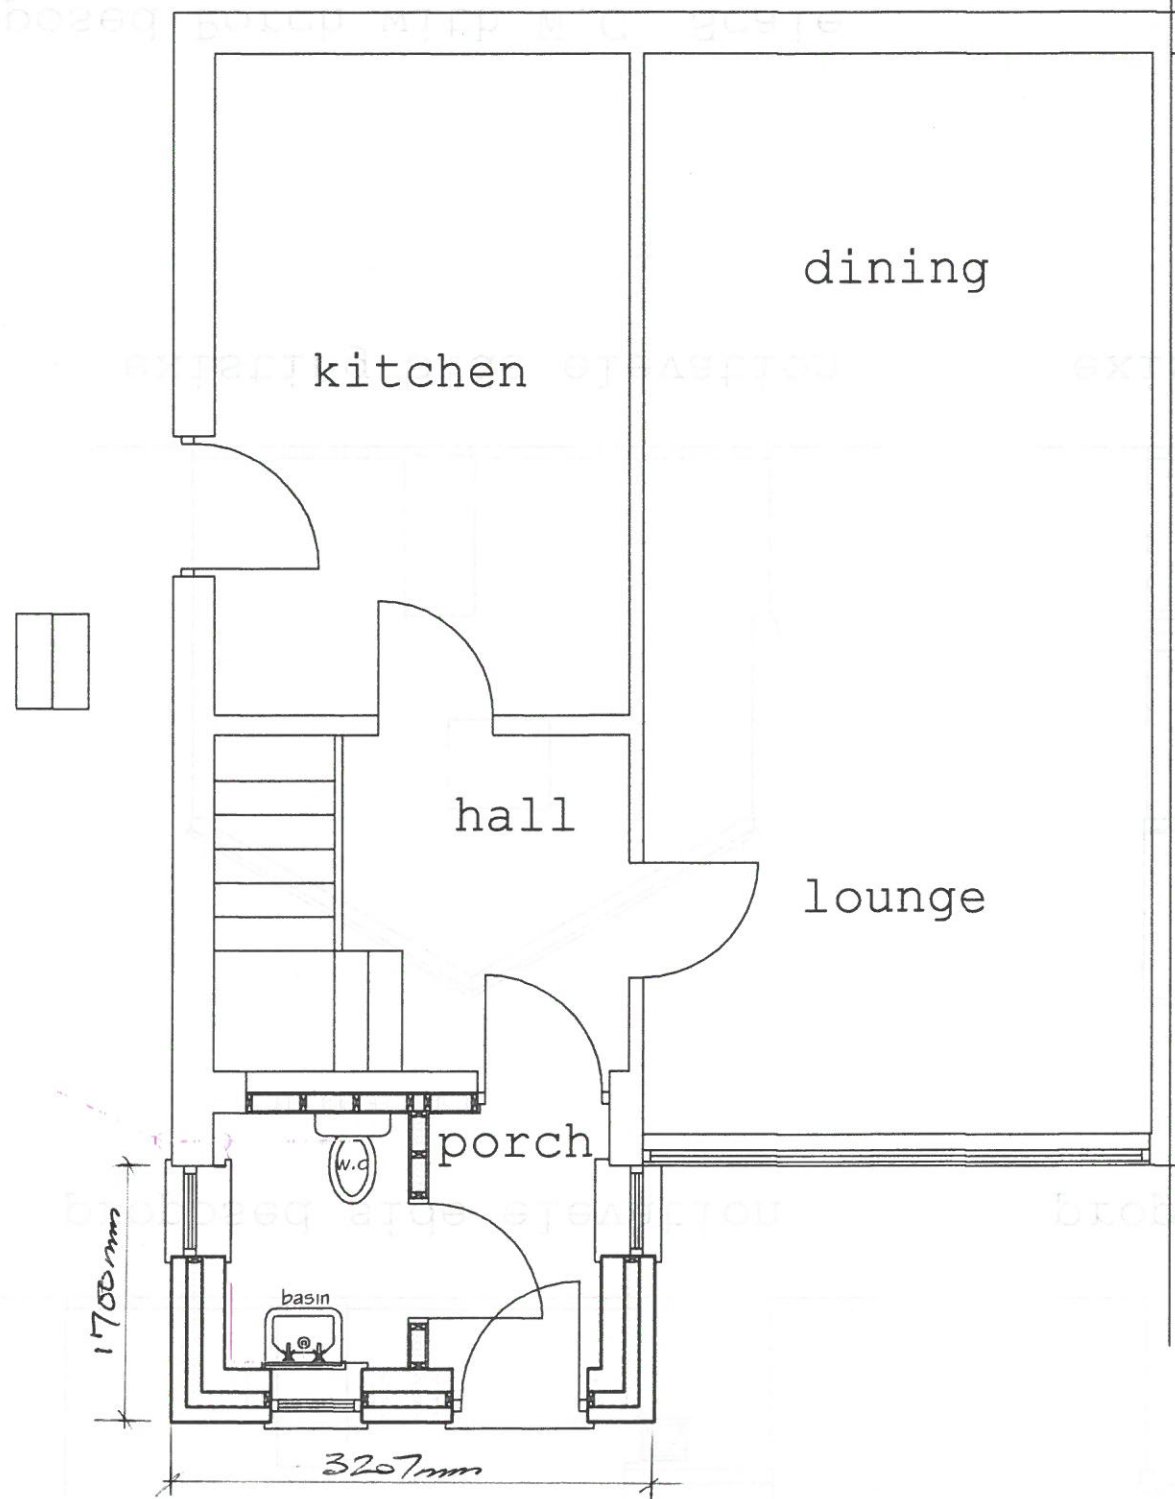

proposed plan

Proposed Porch with W.C
66 Arnolds Crescent
Newbold Verdon
For Mr & Mrs B Bailey

Scale
1:50&1:100
December 2023
Number 66ARN-01

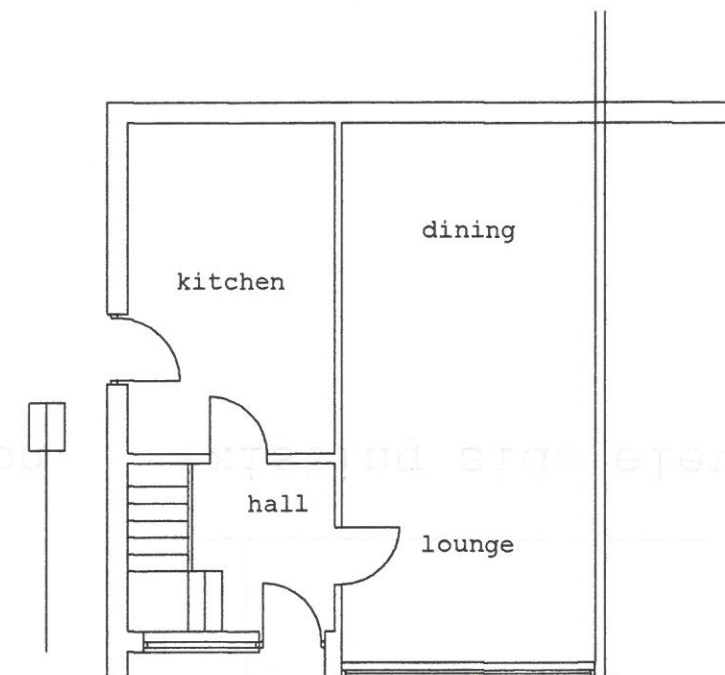

existing plan

