




AFFORDABLE

JUNE 2023



1 - 2 BEDS

JUNE 2023

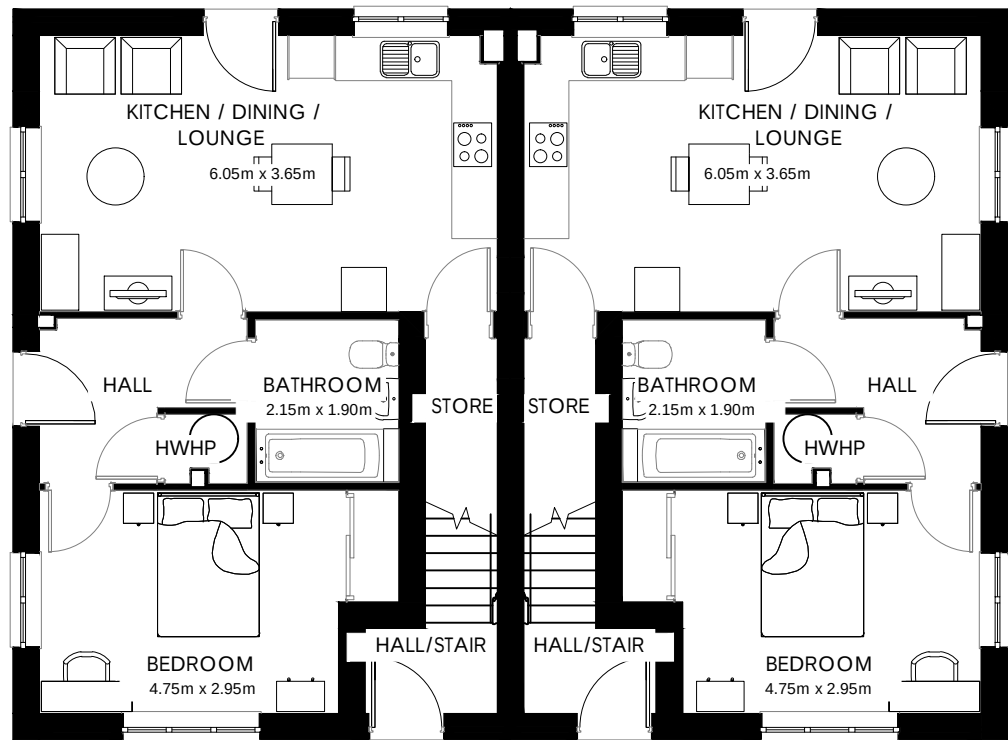


Ground Floor



Front Elevation



Front/Side Elevation

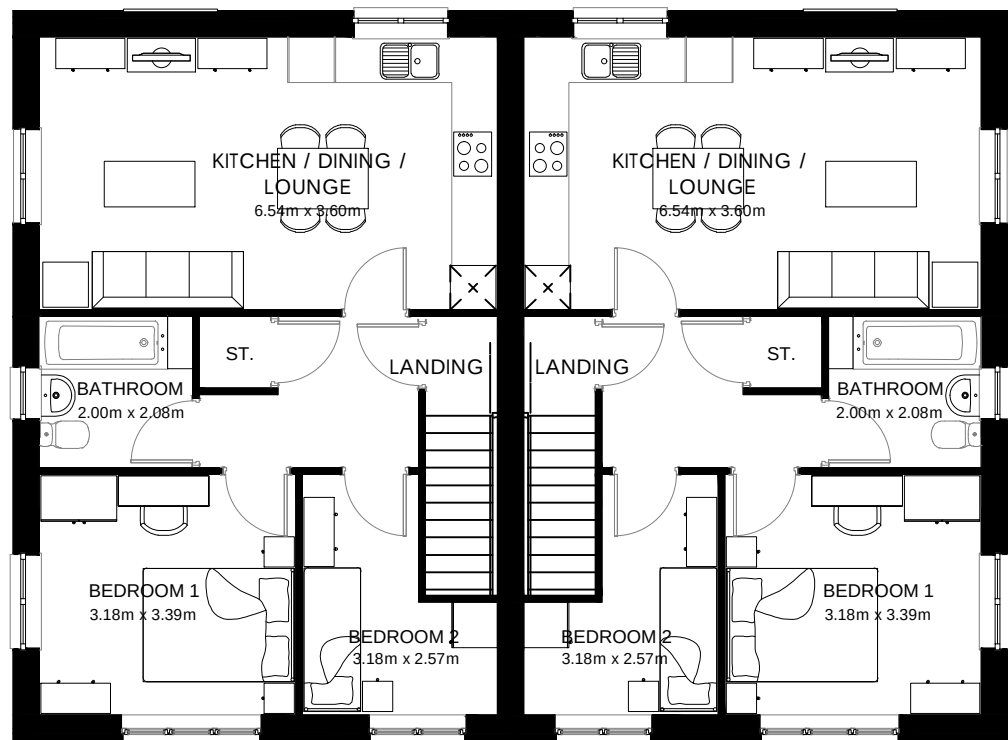

First Floor

Scale 1:100 @ A3  
0m 1m 2m 3m 4m



Rear Elevation

## Severn G Series ~ Regional Variation ~

Elevation Code: B1

GF - 1 BED FLAT  
FF - 2 BED FLAT


GF 546 ftsq 50.73msq  
FF 592 ftsq 55.00msq

EG\_SEVE\_DM.1  
Date: AUG 2024



2 BEDS


JUNE 2023

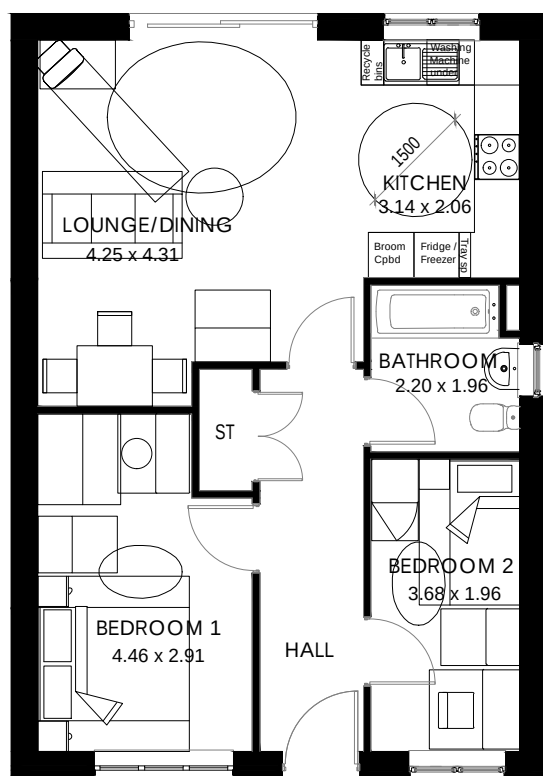

Floor Plan



Front Elevation

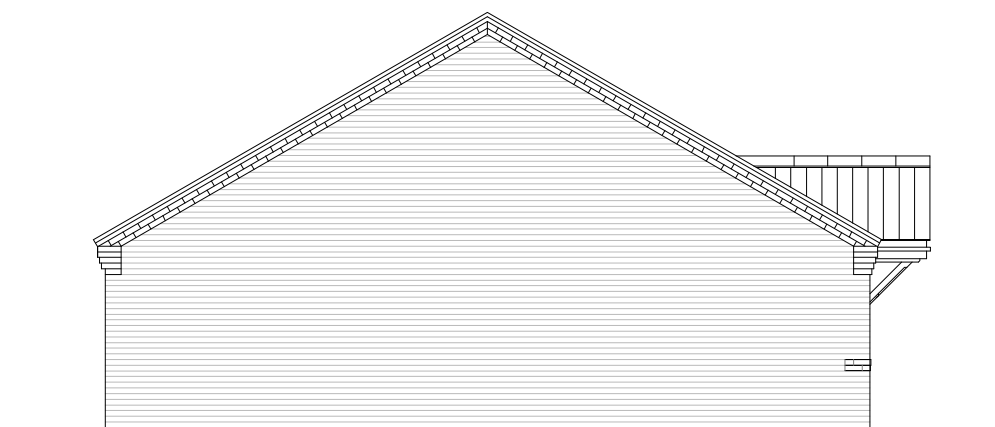

Side Elevation



Rear Elevation



Side Elevation


# Bungalow

## G Series

Elevation Code: B1  
652 sqft 60.58 msq  
Date: Jan 2023

Scale 1:100 @ A3  
0m 1m 2m 3m 4m




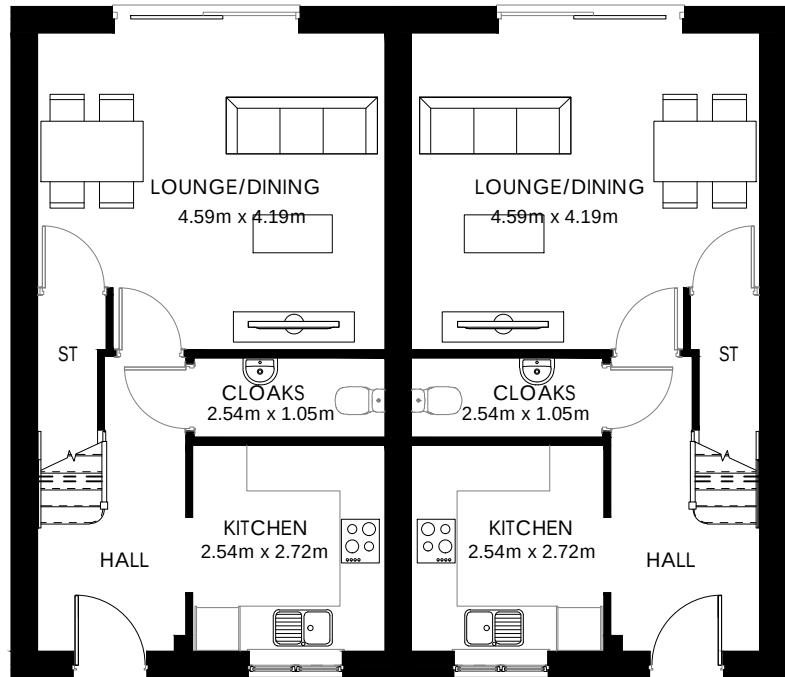


Ground Floor



Front Elevation

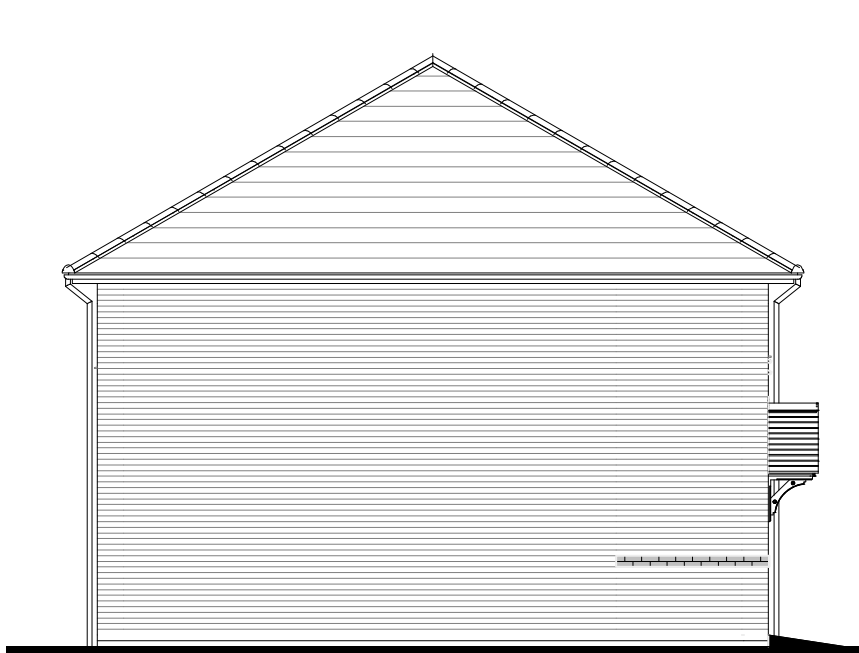


Side Elevation

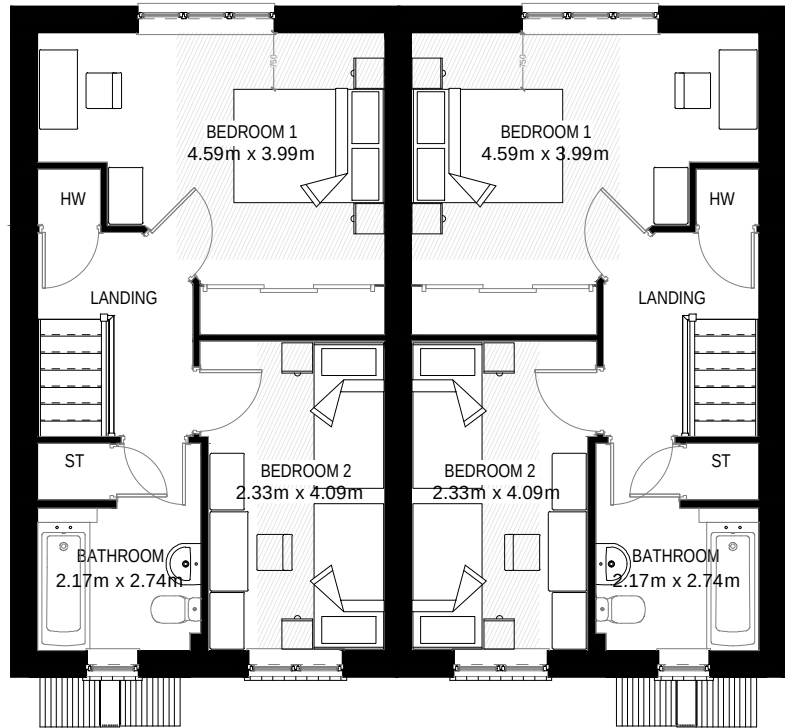

First Floor



Rear Elevation

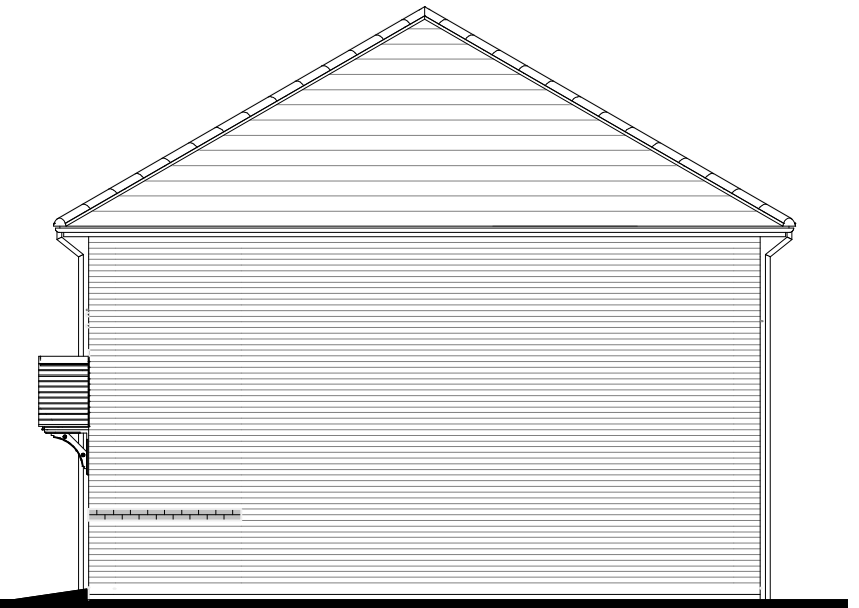


Side Elevation

TAVY  
Semi  
G Series  
M4(2)

Elevation Code: B1  
823 sqft 76.45 msq  
Date: Nov 2022  
(EG\_TAVY\_EM.1)




Front Elevation

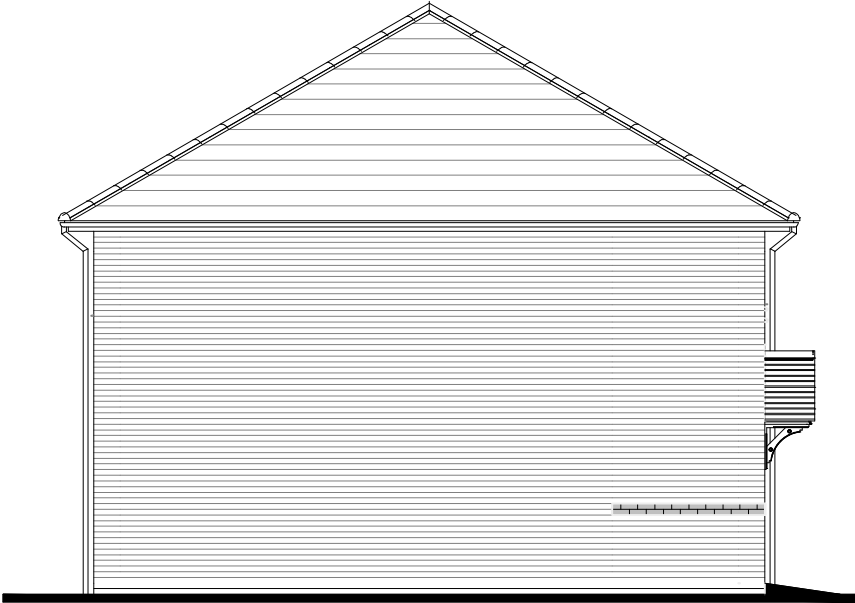

Side Elevation



Rear Elevation

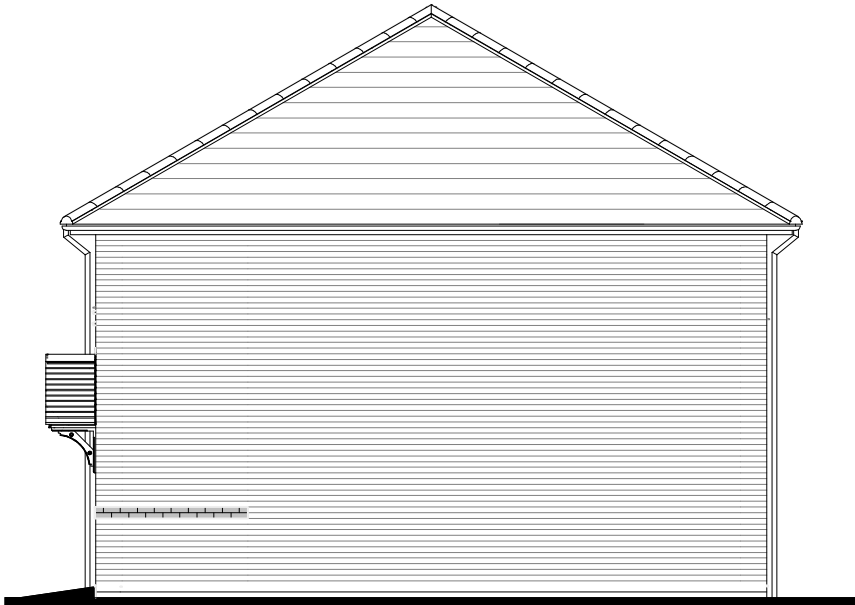


Side Elevation

TAVY  
3 Block  
G Series


Elevation Code: B1  
823 sqft 76.45 msq  
Date: Nov 2022  
(EG\_TAVY\_EM.1)  
(EG\_TAVY\_MM.1)

Scale 1:100 @ A3  
0m 1m 2m 3m 4m




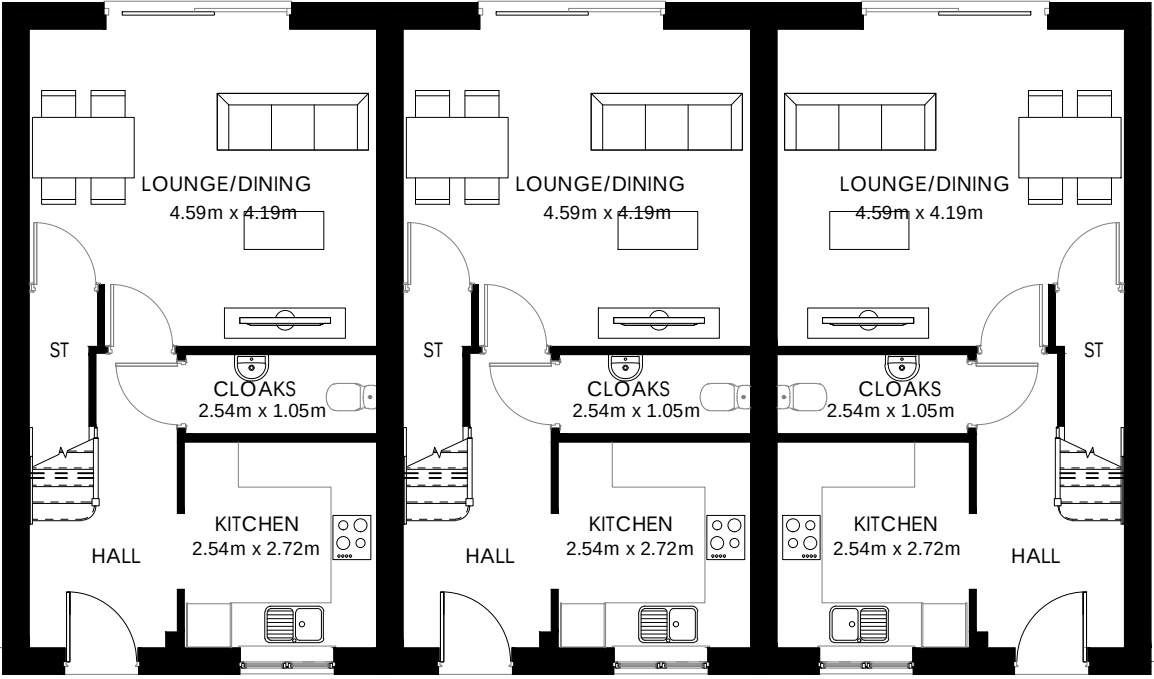

Ground Floor

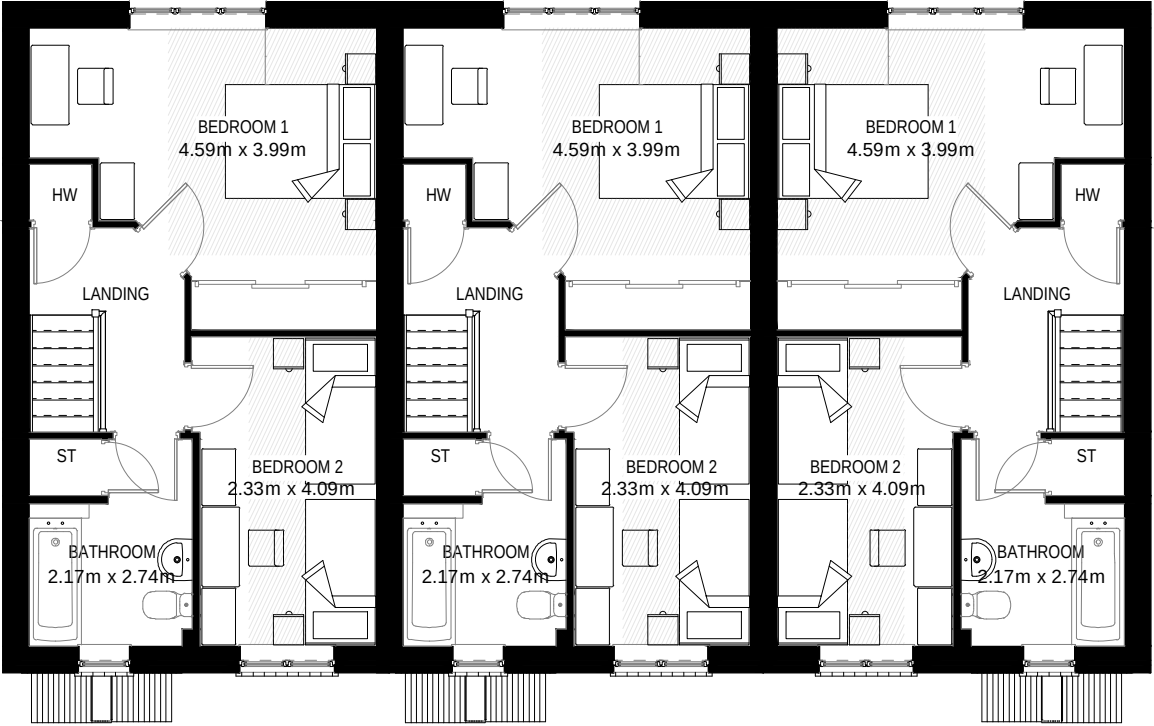

First Floor

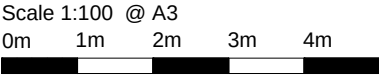

TAVY  
3 Block  
G Series

Elevation Code: B1  
823 sqft 76.45 msq  
Date: Nov 2022  
(EG\_TAVY\_EM.1)  
(EG\_TAVY\_MM.1)






Front Elevation




Rear Elevation




Side Elevation

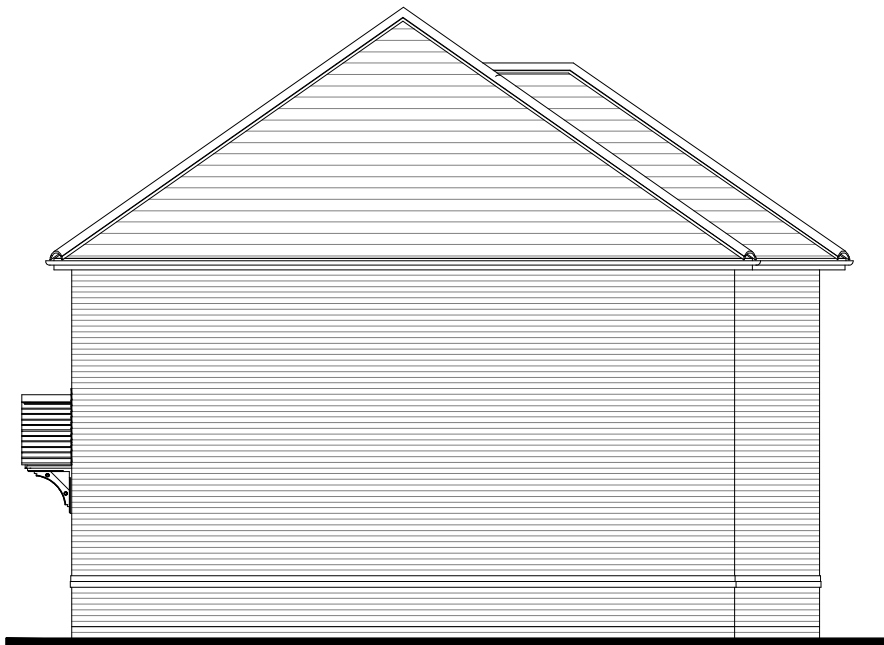

Side Elevation

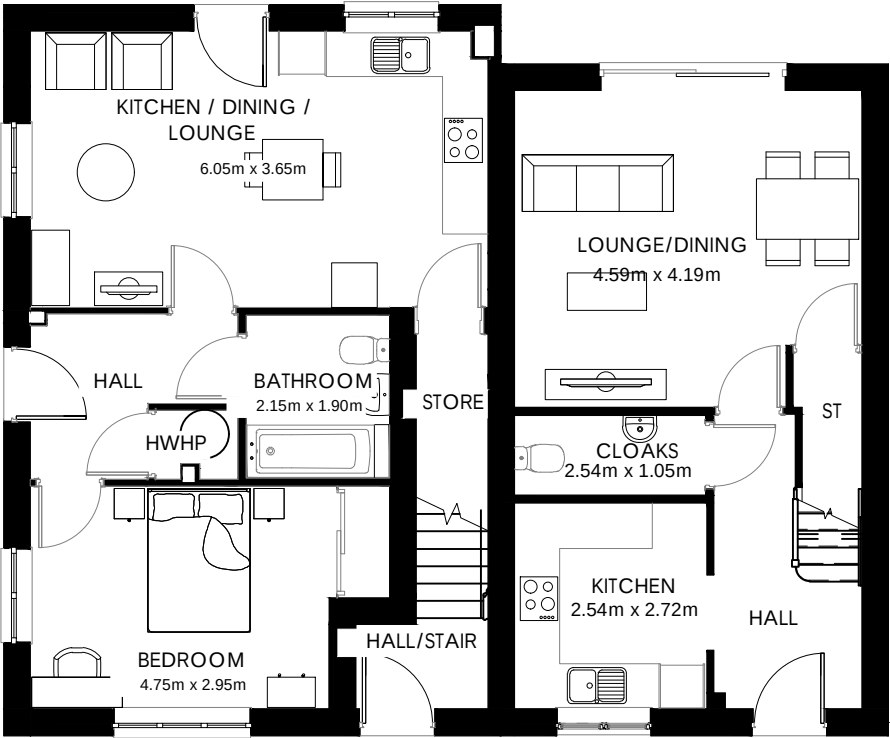

Ground Floor

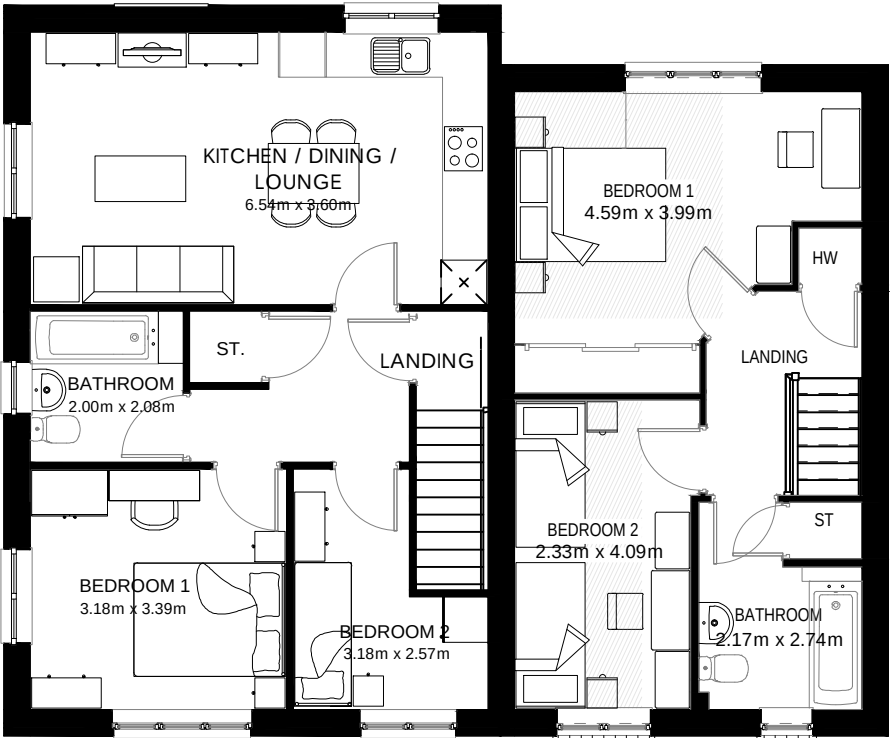

First Floor

Severn/  
Tavy  
2 Block  
G Series

~ Regional Variation ~

Elevation Code: B1

Tavy: 823 ftsq 76.45msq

Severn: GF 546 ftsq 50.73msq  
FF 592 ftsq 55.00msq

EG\_SEVE\_DM.1

EG\_TAVY\_DM.1

Date: Aug 2024




Front Elevation



Rear Elevation



Rear Elevation

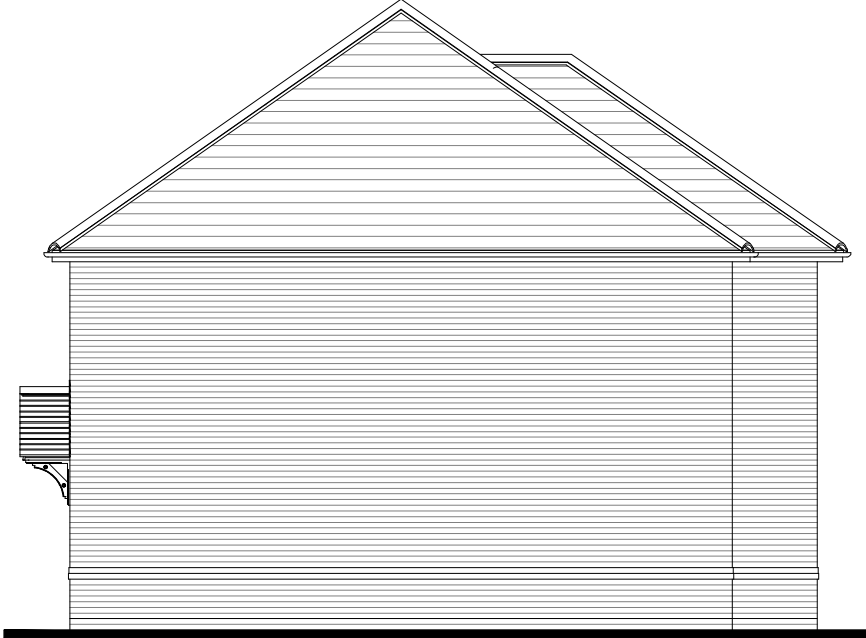

Side Elevation


Scale 1:100 @ A3  
0m 1m 2m 3m 4m

# Severn / Tavy


3 Block  
G Series  
~ Regional Variation ~

Elevation Code: B1  
Tavy: 823 ftsq 76.45msq  
Severn: GF 546 ftsq 50.73msq  
FF 592 ftsq 55.00msq

EG\_SEVE\_DM.1  
EG\_TAVY\_DM.1  
Date: Aug 2024

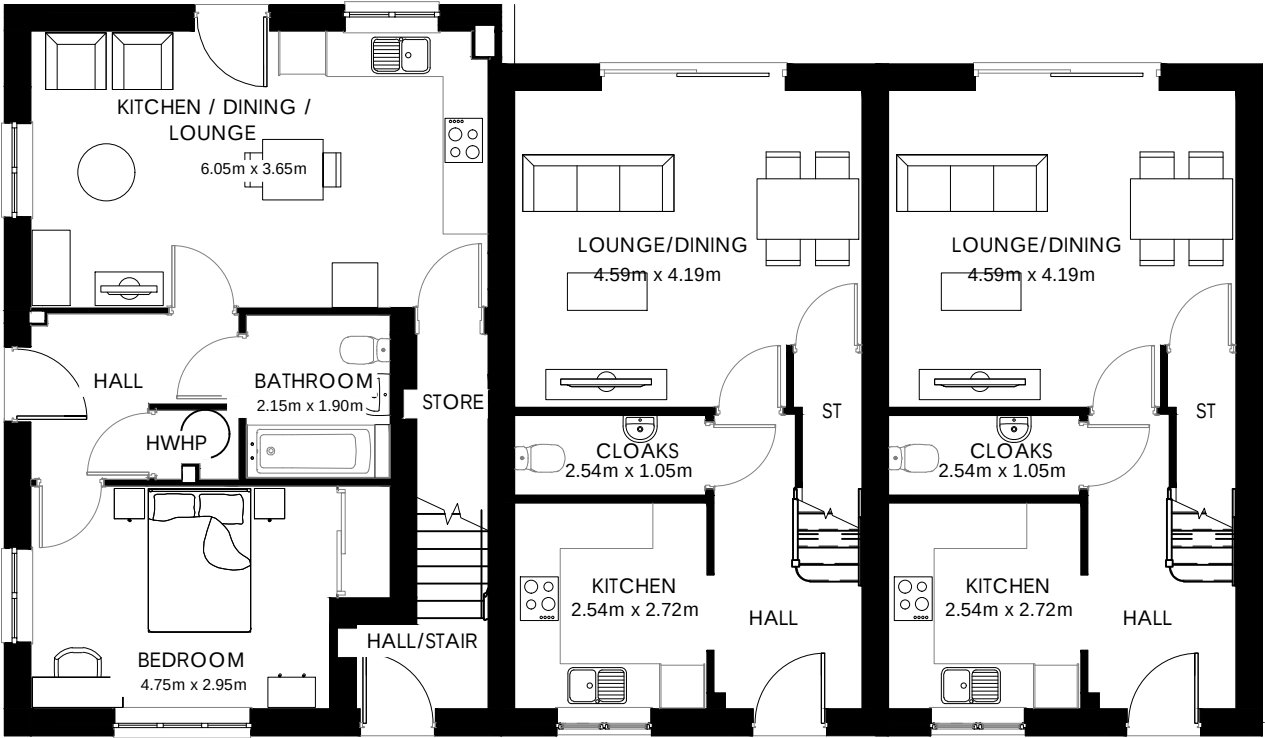

Ground Floor

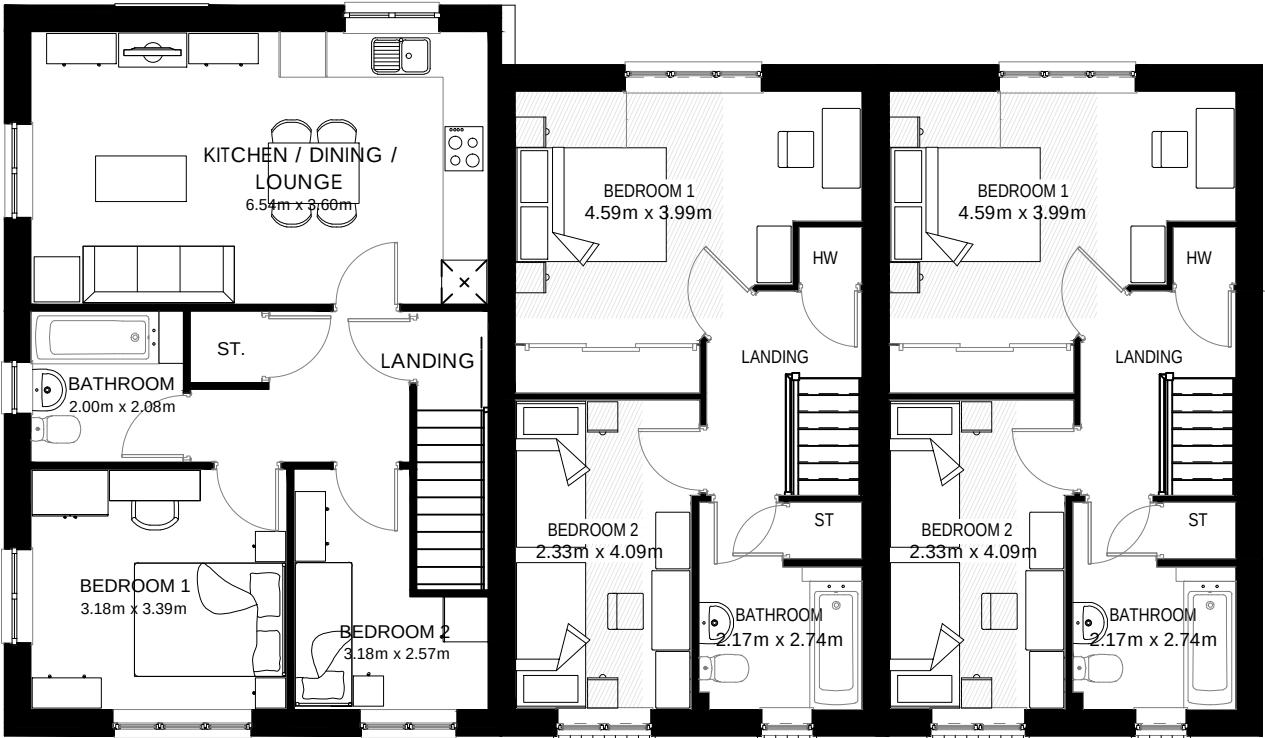

First Floor

# Severn/ Tavy

3 Block  
G Series

~ Regional Variation ~

Elevation Code: B1

Tavy: 823 ftsq 76.45msq

Severn: GF 546 ftsq 50.73msq  
FF 592 ftsq 55.00msq

EG\_SEVE\_DM.1

EG\_TAVY\_DM.1

Date: Aug 2024




Front Elevation



Front/Side Elevation



Rear Elevation

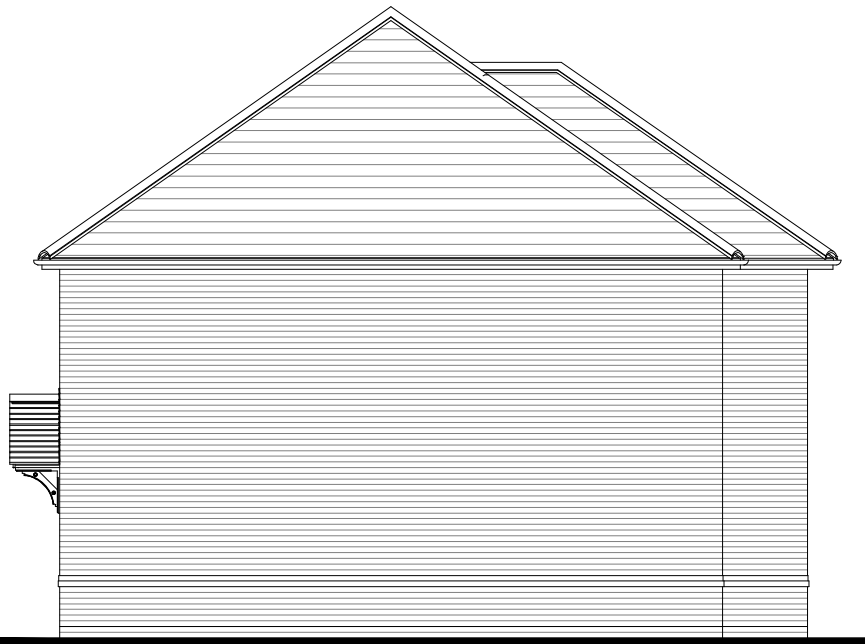

Side Elevation

# Severn / Tavy


4 Block  
G Series

~ Regional Variation ~


Elevation Code: B1

Tavy: 823 ftsq 76.45msq  
Severn: GF 546 ftsq 50.73msq  
FF 592 ftsq 55.00msq

EG\_SEVE\_DM.1  
EG\_TAVY\_DM.1  
Date: Aug 2024

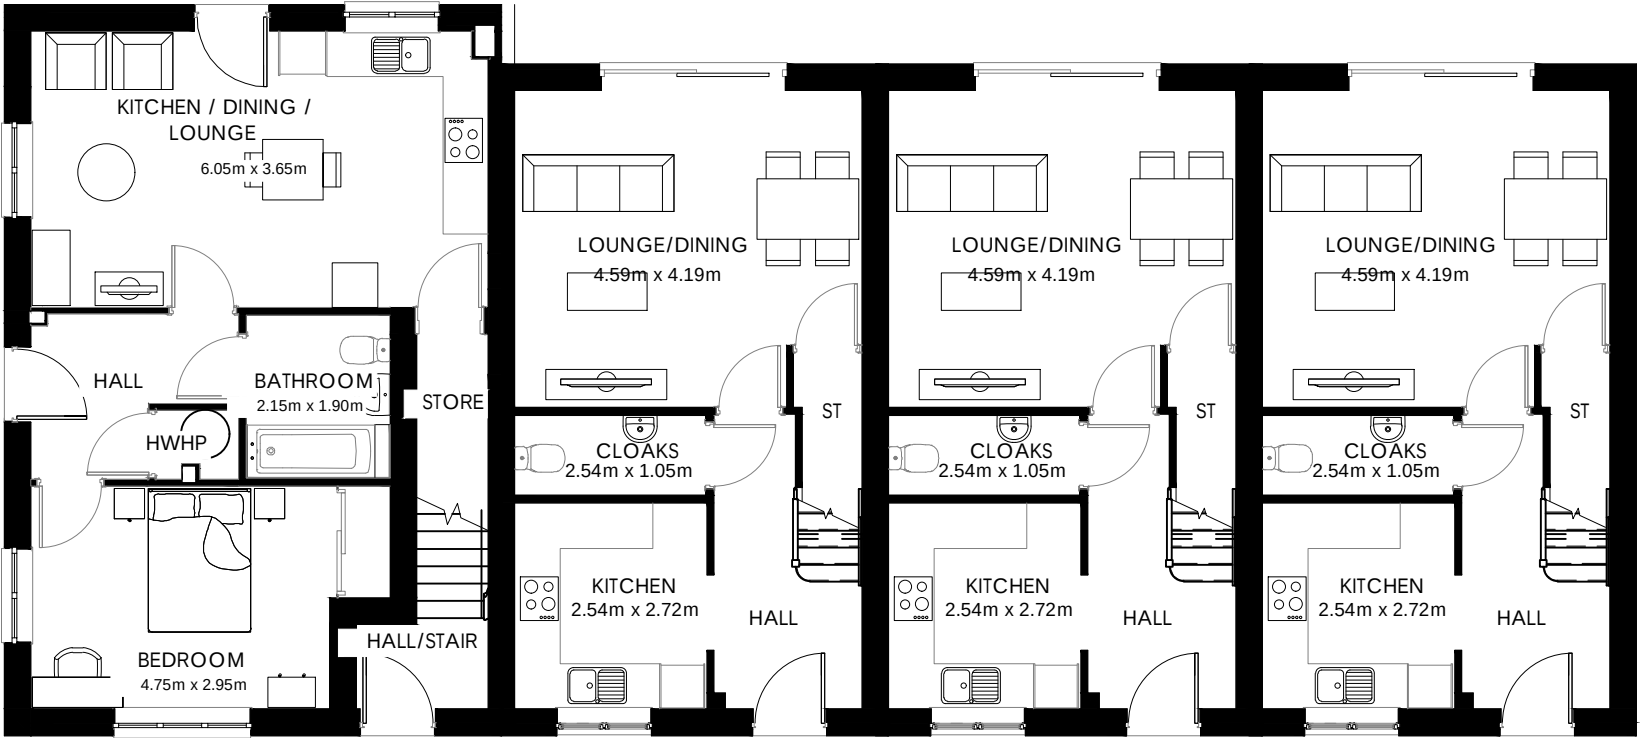

Ground Floor

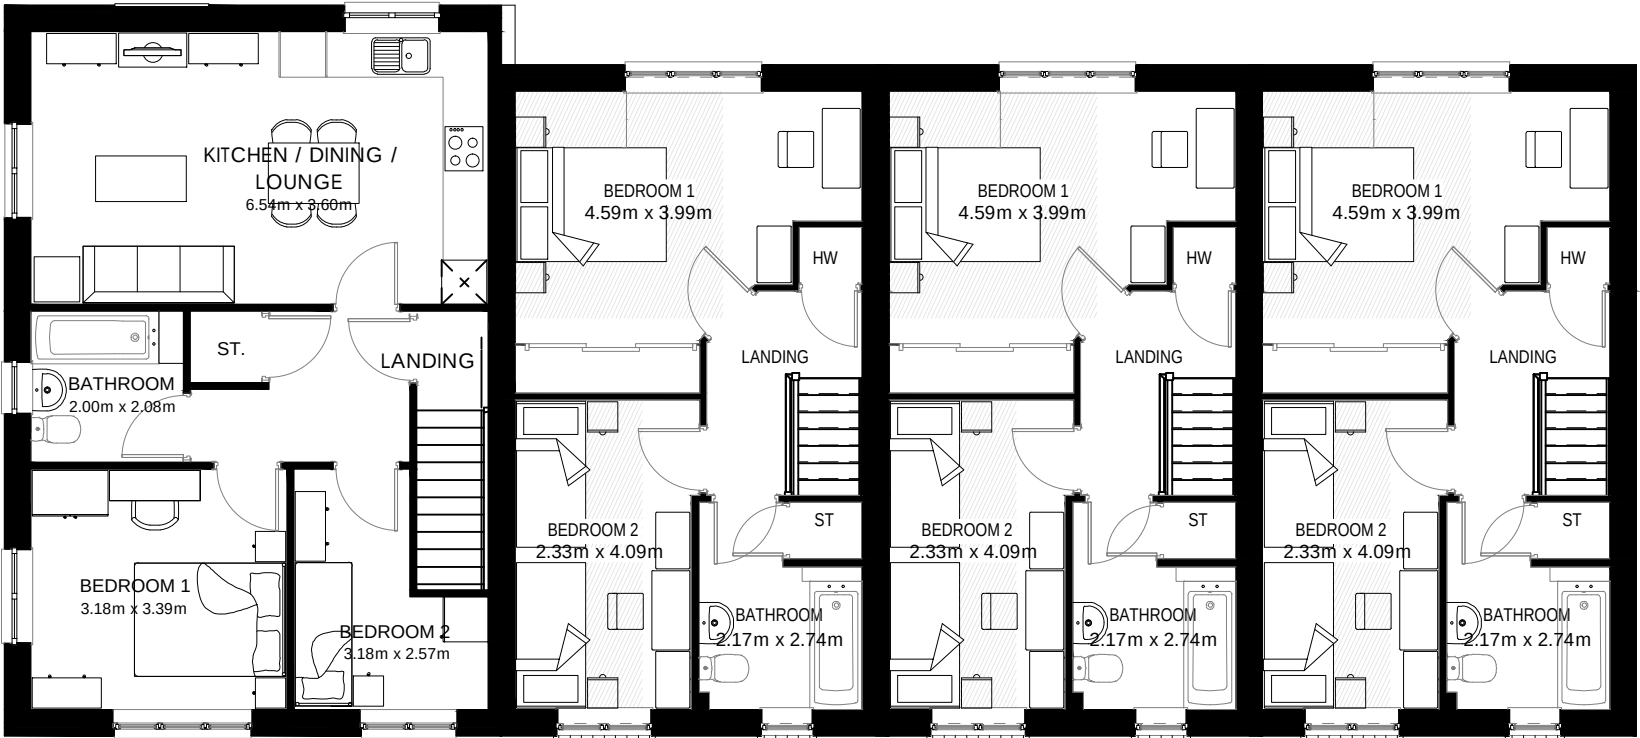

First Floor

Severn/  
Tavy  
4 Block  
G Series

~ Regional Variation ~

Elevation Code: B1

Tavy: 823 ftsq 76.45msq

Severn: GF 546 ftsq 50.73msq  
FF 592 ftsq 55.00msq

EG\_SEVE\_DM.1

EG\_TAVY\_DM.1

Date: Aug 2024




3 BEDS

JUNE 2023

# HERITAGE

- REDROW -

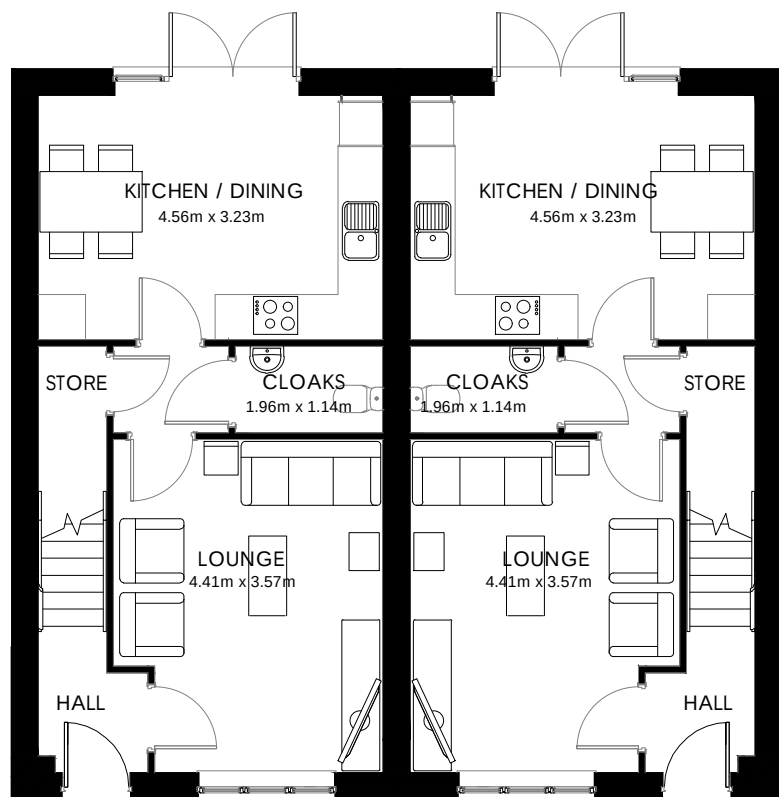


Ground Floor



Front Elevation

Side Elevation

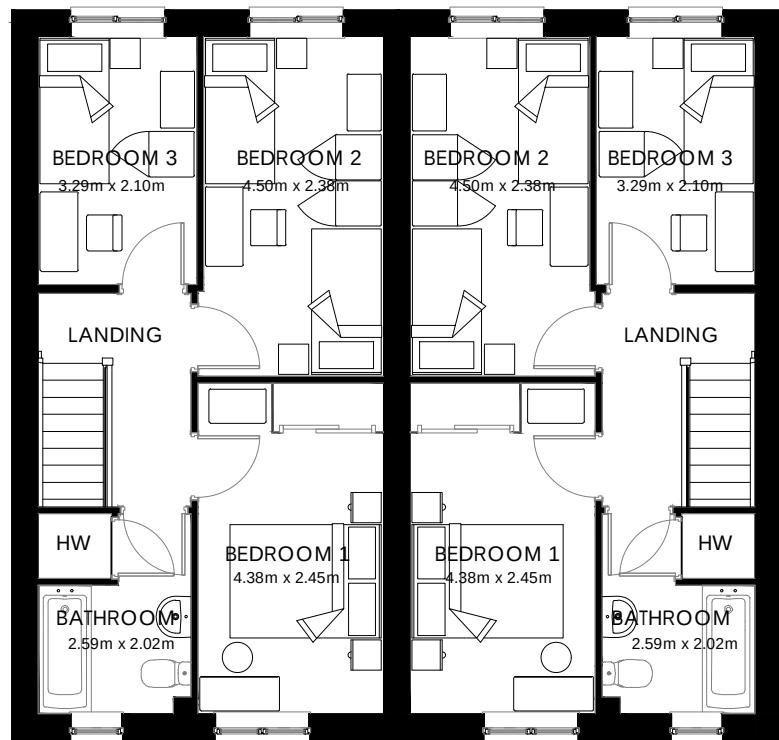

First Floor



Rear Elevation

Side Elevation

Dart  
Semi  
G Series


Elevation Code: B1  
896 sqft 83.20 msq  
Date: Nov 2022  
(EG\_DART\_EM.1)  
(EG\_DART\_MM.1)

Scale 1:100 @ A3  
0m 1m 2m 3m 4m





Front Elevation

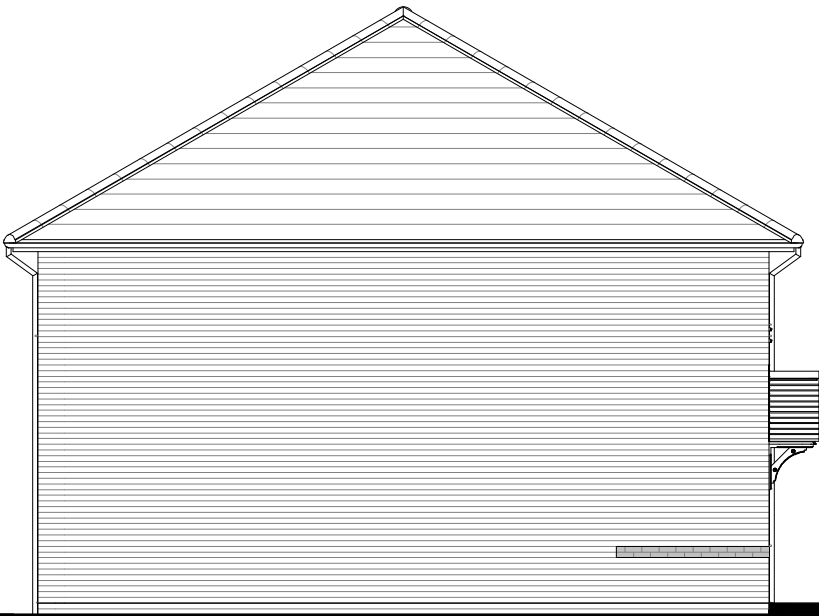

Side Elevation



Rear Elevation




Side Elevation

Dart  
4 block  
G Series


Elevation Code: B1  
896 sqft 83.20 msq  
Date: Nov 2022  
(EG\_DART\_EM.1)  
(EG\_DART\_MM.1)

Scale 1:100 @ A3  
0m 1m 2m 3m 4m



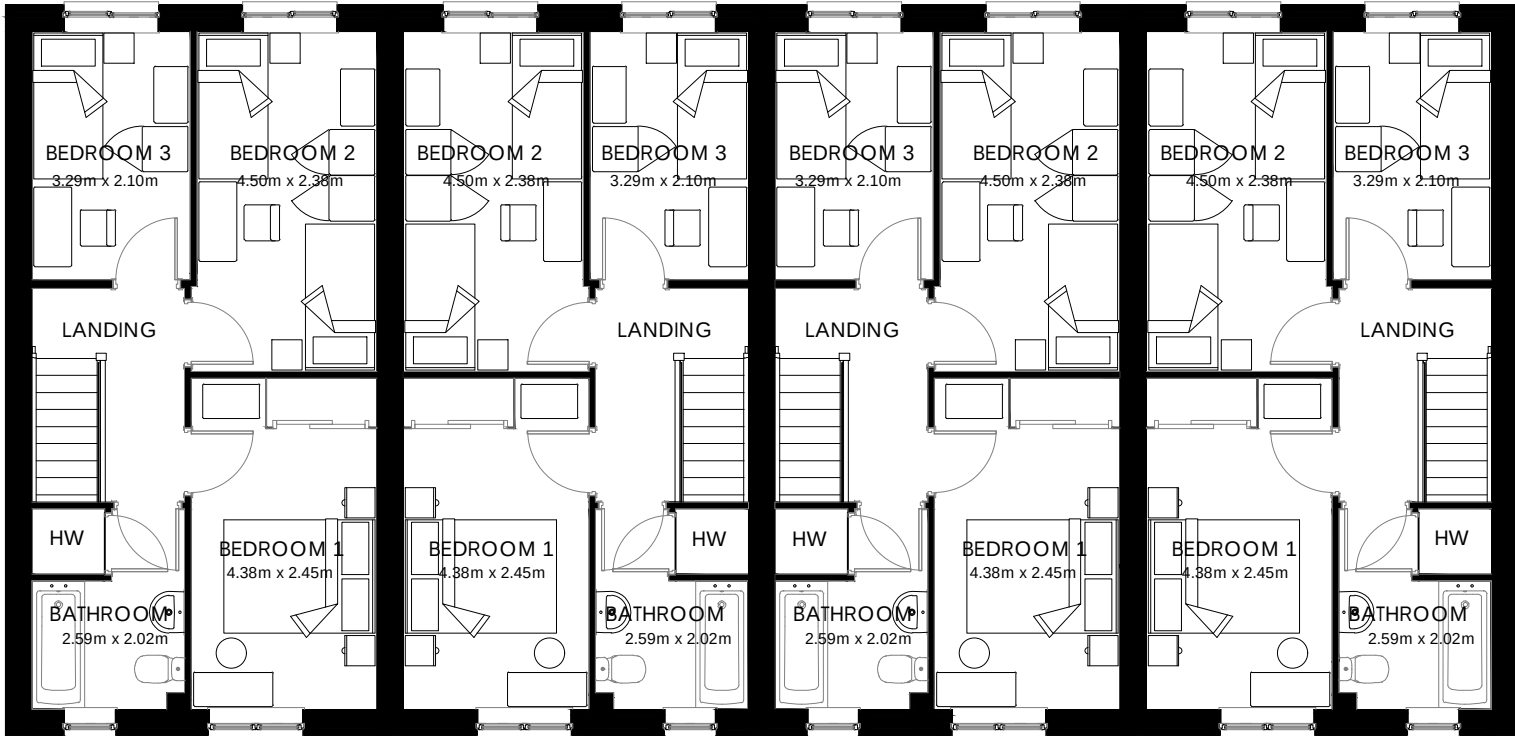

First Floor

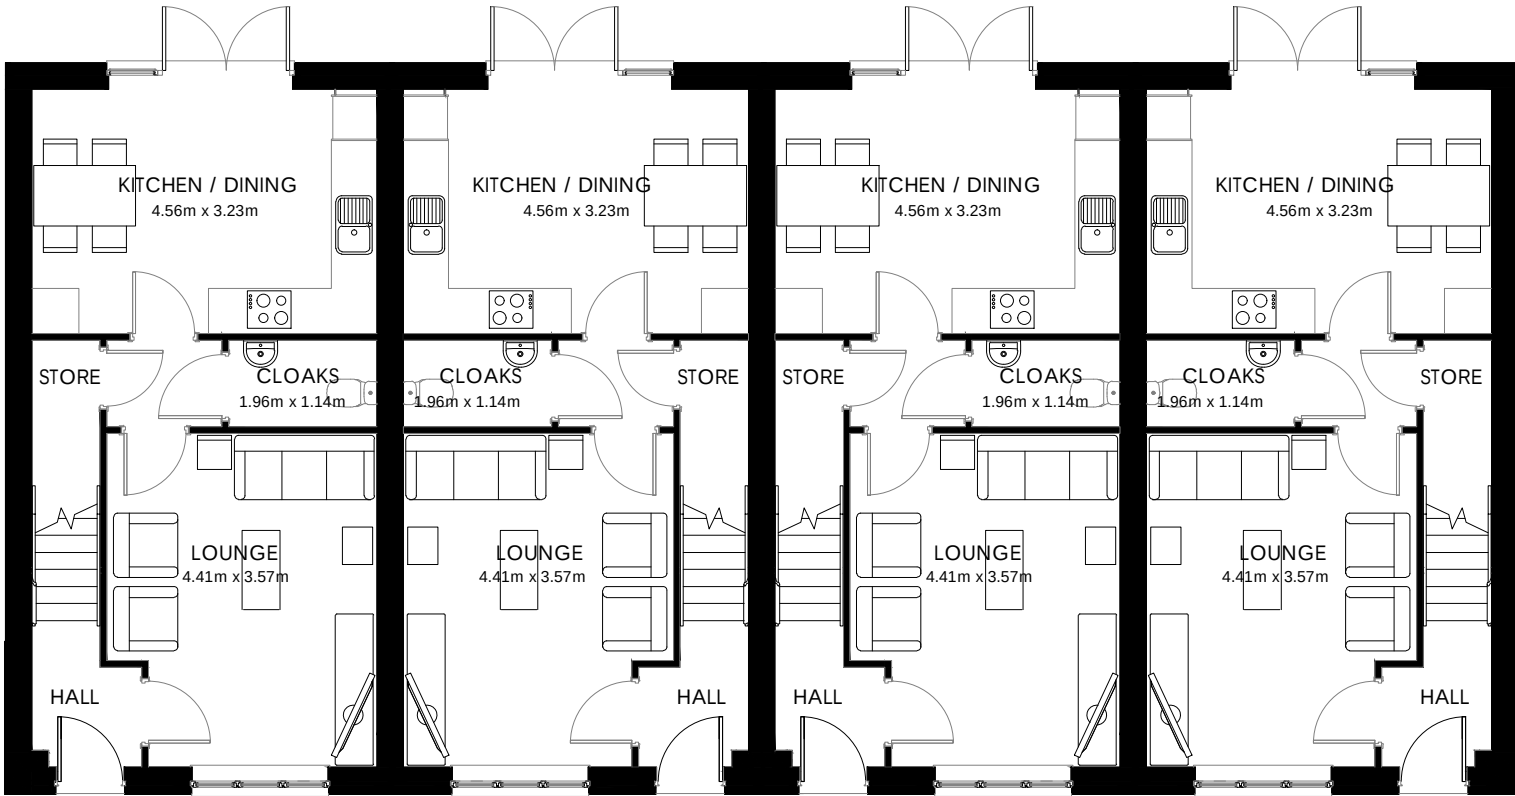

Ground Floor

Scale 1:100 @ A3  
0m 1m 2m 3m 4m


Dart  
4 block  
G Series

Elevation Code: B1  
896 sqft 83.20 msq  
Date: Nov 2022  
(EG\_DART\_EM.1)  
(EG\_DART\_MM.1)





Front Elevation

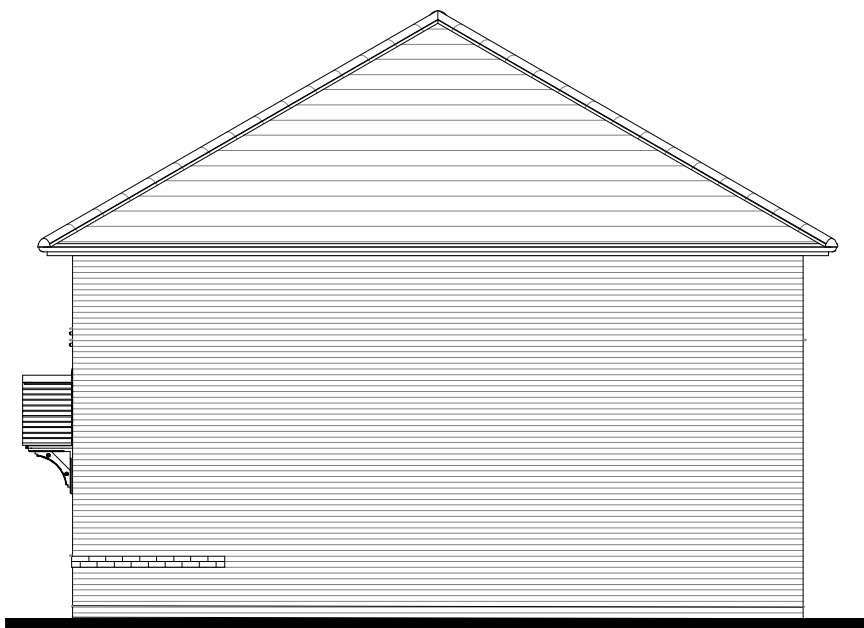

Side Elevation



Rear Elevation



Side/Front Elevation


# Dart / Severn

3 Block


3B5P / 1B2P/2B3P  
G Series

|                          |                     |                      |
|--------------------------|---------------------|----------------------|
| Dart End (EG_DART_EM.2)  | 896 ft <sup>2</sup> | 83.20 m <sup>2</sup> |
| Dart Mid (EG_DART_MM.2)  | 896 ft <sup>2</sup> | 83.20 m <sup>2</sup> |
| Severn GF (EG_SEVE_DM.1) | 546 ft <sup>2</sup> | 50.73 m <sup>2</sup> |
| Severn FF (EG_SEVE_DM.1) | 592 ft <sup>2</sup> | 55.00 m <sup>2</sup> |

Date: Aug 2024

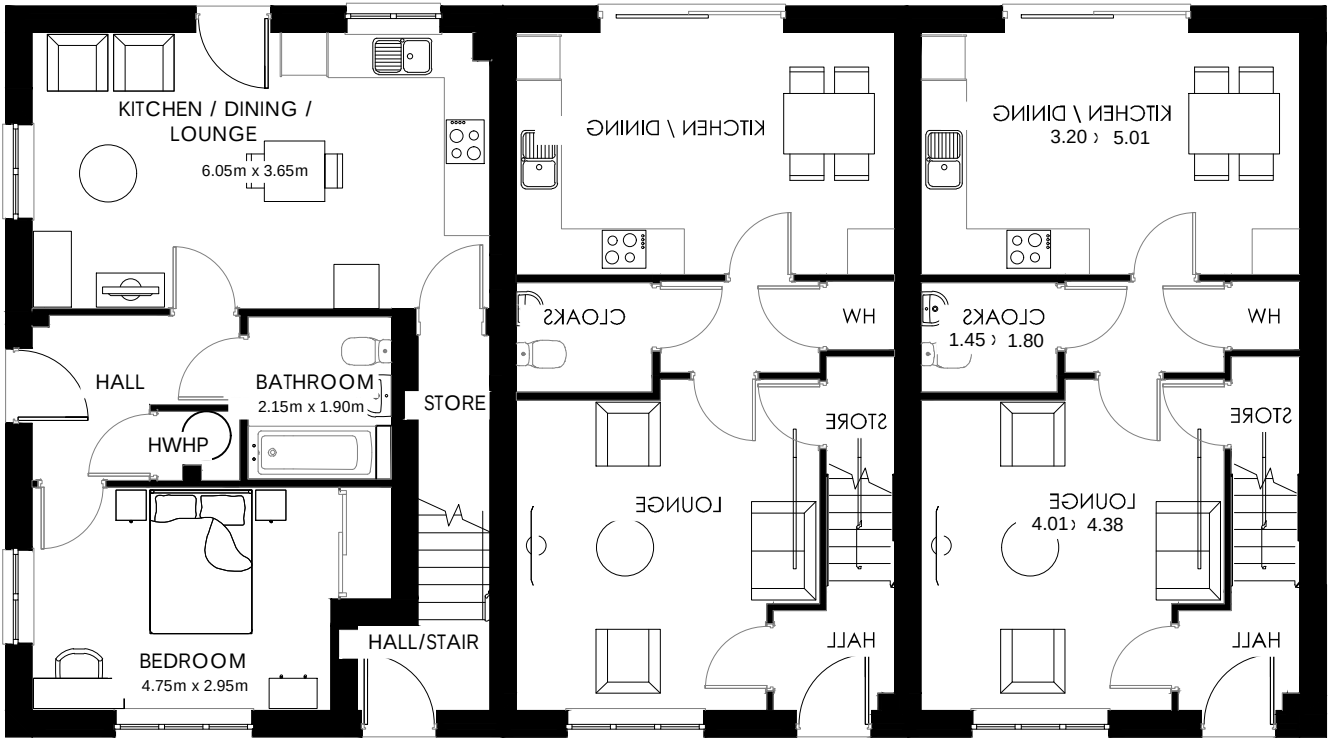

Ground Floor

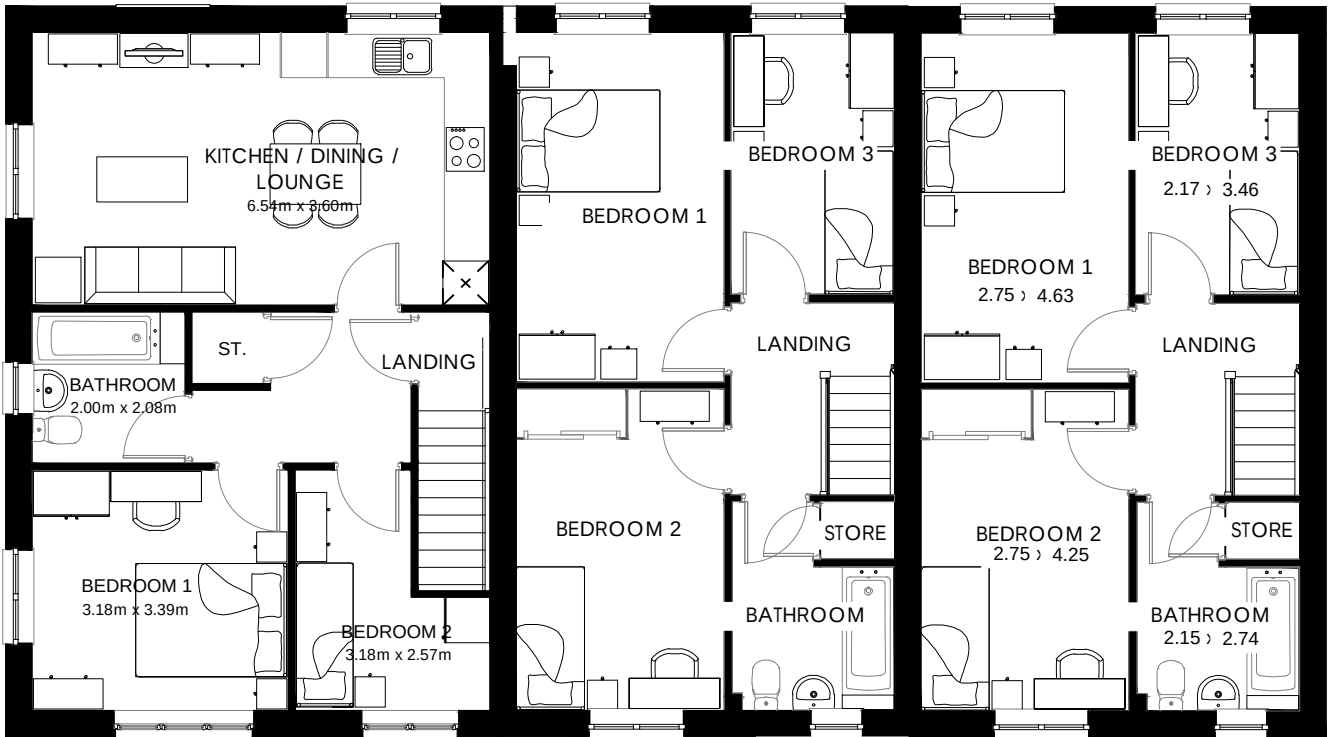

First Floor

# Dart / Severn


3 Block

3B5P / 1B2P/2B3P

G Series

|                          |                     |                      |
|--------------------------|---------------------|----------------------|
| Dart End (EG_DART_EM.2)  | 896 ft <sup>2</sup> | 83.20 m <sup>2</sup> |
| Dart Mid (EG_DART_MM.2)  | 896 ft <sup>2</sup> | 83.20 m <sup>2</sup> |
| Severn GF (EG_SEVE_DM.1) | 546 ft <sup>2</sup> | 50.73 m <sup>2</sup> |
| Severn FF (EG_SEVE_DM.1) | 592 ft <sup>2</sup> | 55.00 m <sup>2</sup> |

Date: Aug 2024

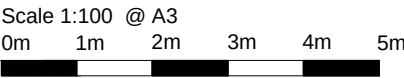



Front Elevation



Front/Side Elevation



Rear Elevation


Scale 1:100 @ A3  
0m 1m 2m 3m 4m 5m

# Dart / Severn


3B5P / 1B2P/2B3P  
G Series

|                          |                     |                      |
|--------------------------|---------------------|----------------------|
| Dart End (EG_DART_EM.2)  | 896 ft <sup>2</sup> | 83.20 m <sup>2</sup> |
| Dart Mid (EG_DART_MM.2)  | 896 ft <sup>2</sup> | 83.20 m <sup>2</sup> |
| Severn GF (EG_SEVE_DM.1) | 546 ft <sup>2</sup> | 50.73 m <sup>2</sup> |
| Severn FF (EG_SEVE_DM.1) | 592 ft <sup>2</sup> | 55.00 m <sup>2</sup> |

Date: Aug 2024

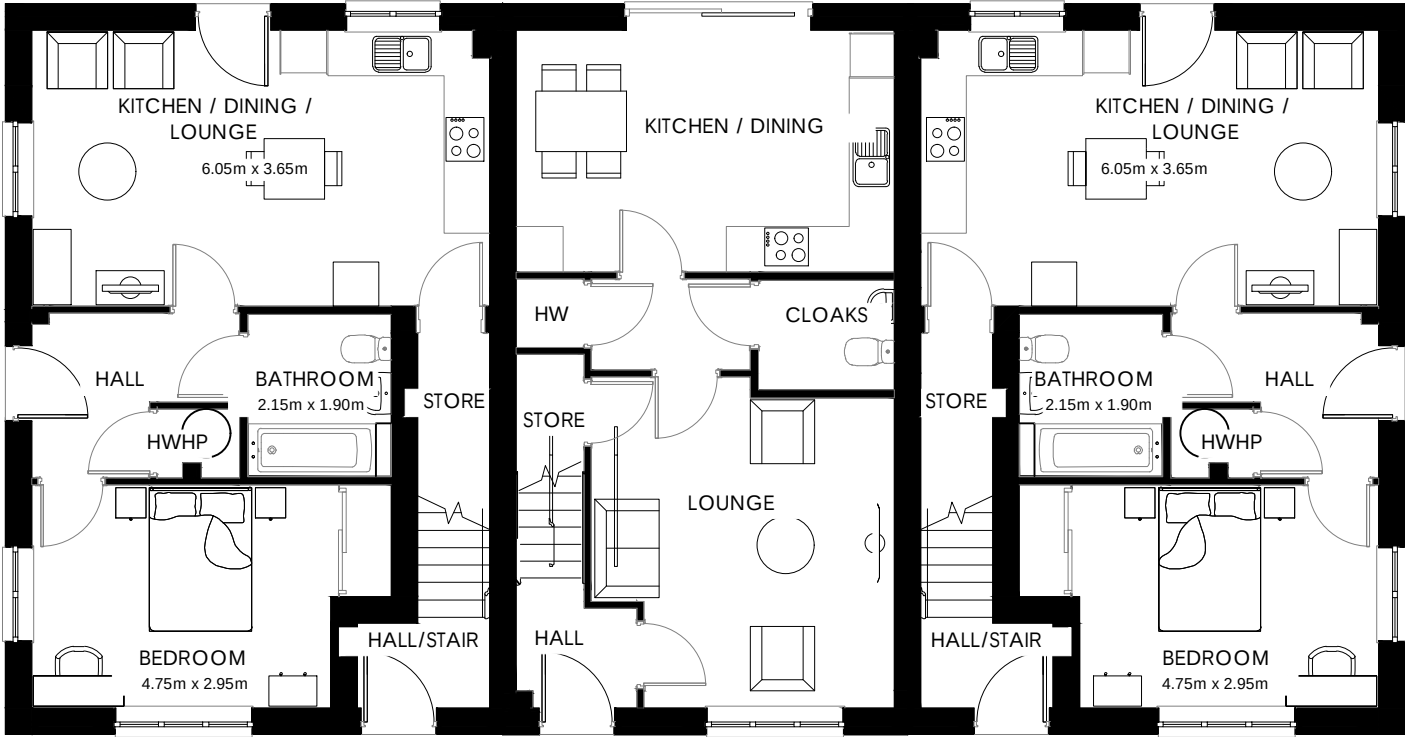

Ground Floor

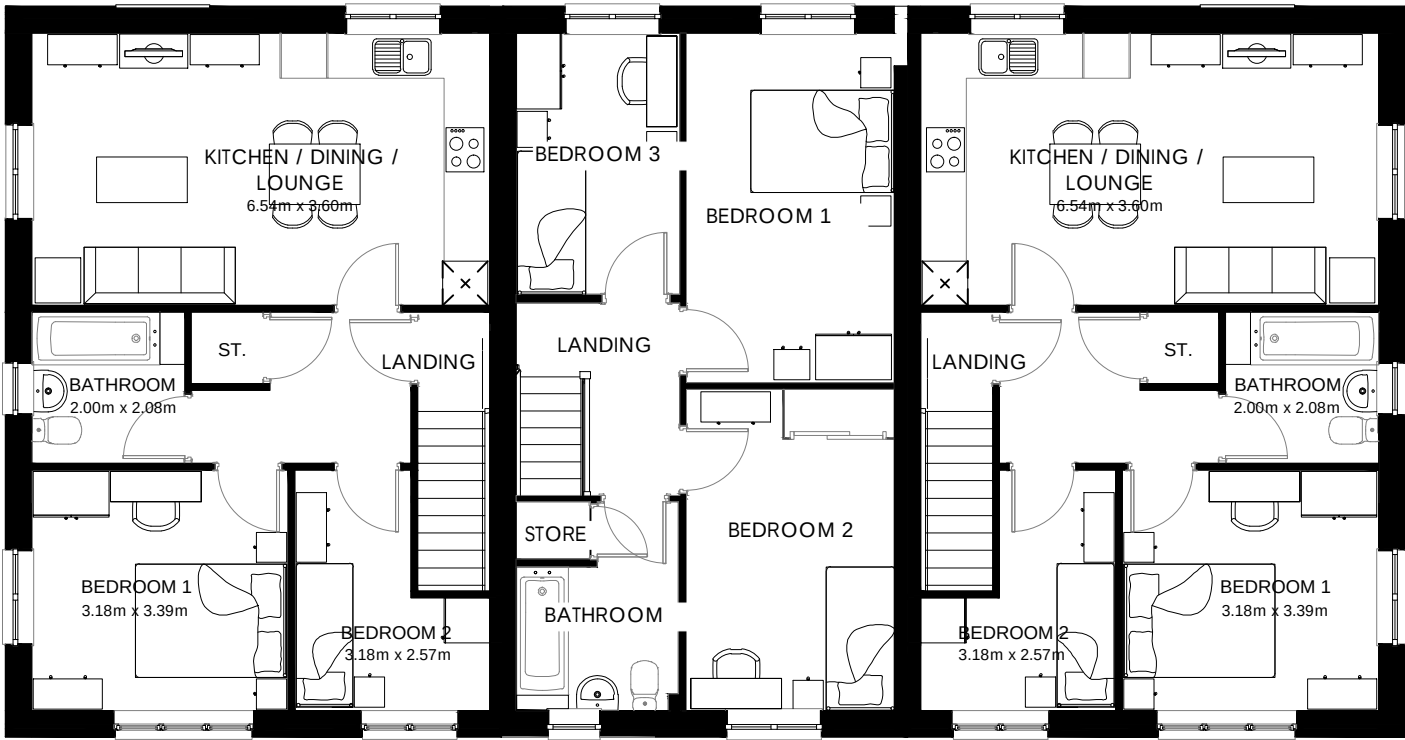

First Floor

Dart / Severn

3B5P / 1B2P/2B3P  
G Series

|                          |                     |                      |
|--------------------------|---------------------|----------------------|
| Dart End (EG_DART_EM.2)  | 896 ft <sup>2</sup> | 83.20 m <sup>2</sup> |
| Dart Mid (EG_DART_MM.2)  | 896 ft <sup>2</sup> | 83.20 m <sup>2</sup> |
| Severn GF (EG_SEVE_DM.1) | 546 ft <sup>2</sup> | 50.73 m <sup>2</sup> |
| Severn FF (EG_SEVE_DM.1) | 592 ft <sup>2</sup> | 55.00 m <sup>2</sup> |

Date: Aug 2024




4 BEDS

JUNE 2023

# HERITAGE

- REDROW -

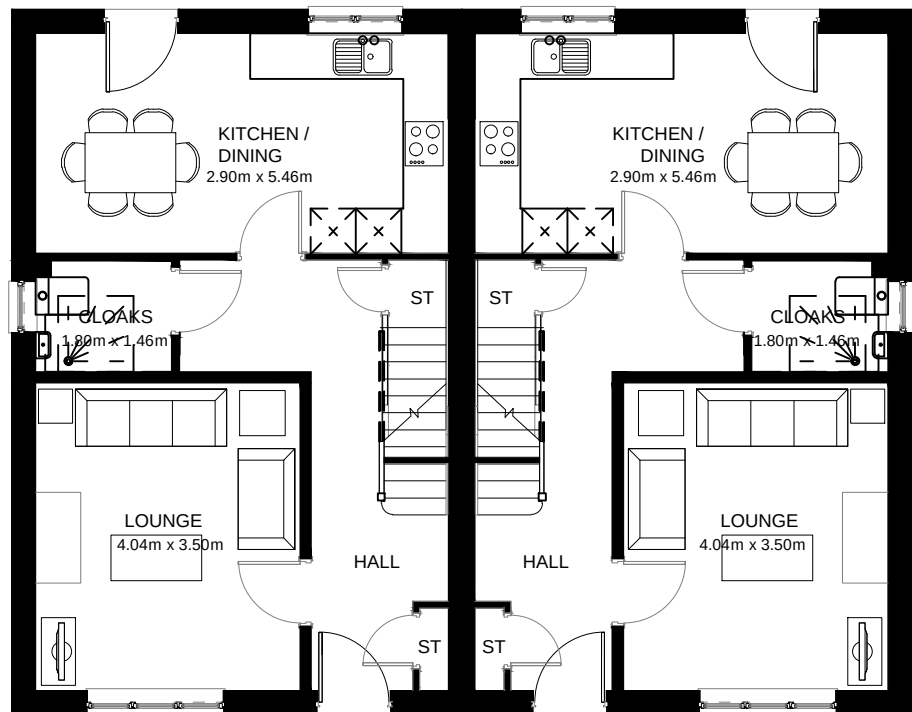


Ground Floor



Front Elevation



Side Elevation

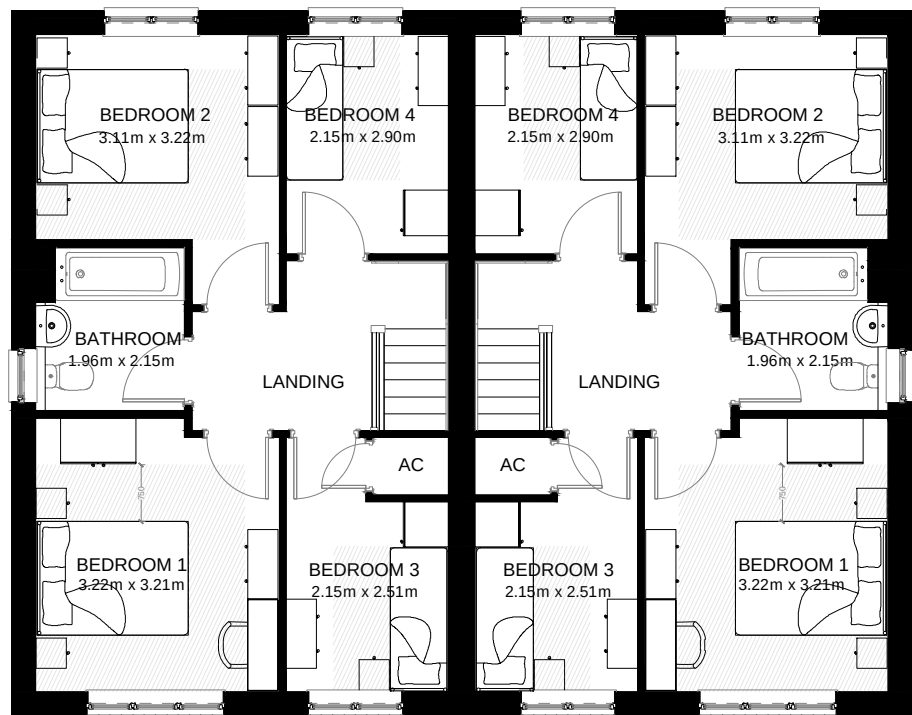

First Floor



Rear Elevation



Side Elevation

**Tweed  
Semi**  
G Series  
M4(2)  
Elevation Code: B1  
1024 sqft 95.13 msq  
Date: Nov 2023  
(EG\_TWEE\_EM.1)

Scale 1:100 @ A3  
0m 1m 2m 3m 4m

