



WOODLAND AREA STREET SCENE A-A



WETLAND AREA STREET SCENE B-B



MAIN AVENUE STREET SCENE C-C



MAIN AVENUE STREET SCENE D-D



MAIN AVENUE STREET SCENE E-E




WILDFLOWER MEADOW STREET SCENE F-F

BURBAGE FIELD FARM, BURBAGE - STREET SCENES



DEVELOPMENT CORE STREET SCENE H-H

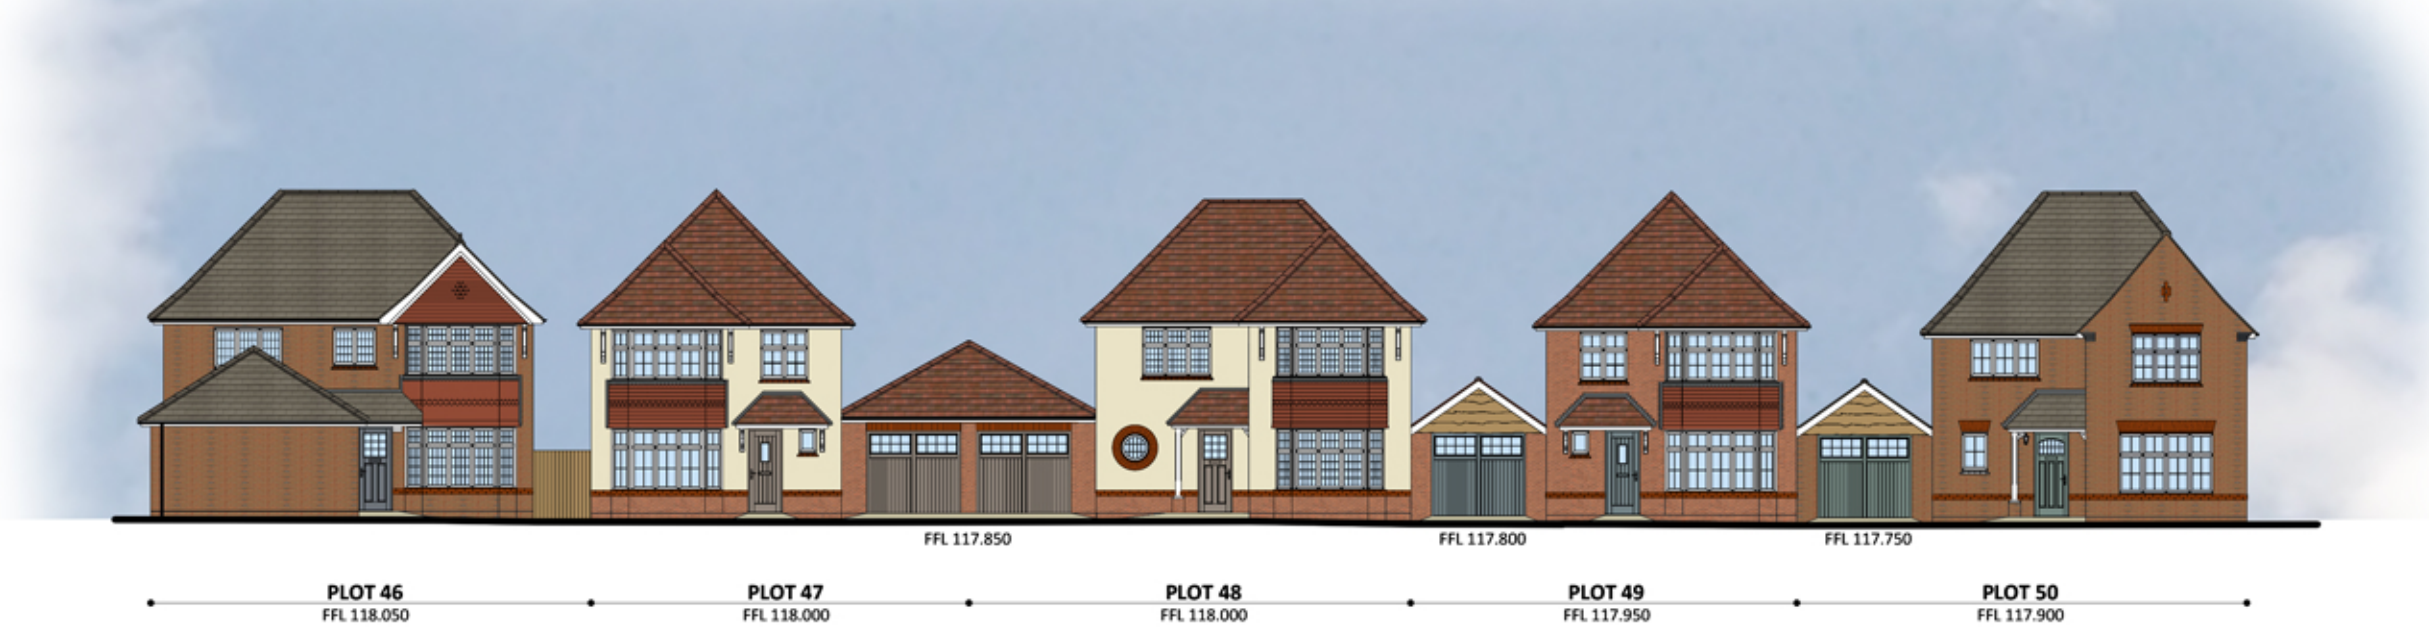

WOODLAND STREET SCENE G-G



WOODLAND STREET SCENE I-I



LAYOUT NTS

Revision

Date

Amendment

Initials

Drawing Status

PRELIMINARY
PLANNING
CONSTRUCTION

☒

Development

BURBAGE FIELD FARM
BURBAGE

Location

BURBAGE

Marketing Name

Drawing Title

STREET SCENES

Drawing Number

1693-08-02-112

Revision

Scale @A4

1:200

Drawn By

DL/LM

Date Started

NOV 23

Checked by

Date

REDROW

Redrow Homes Midlands
Redrow House, Kinsell Green, Wilnott, Tamworth
Staffordshire B77 3PW
Tel: 01827 265060 Fax: 01827 354554 Web: www.redrow.co.uk

Legal Disclaimer TBC

This layout has been designed after due consideration of our
Content & Constraints Plan