




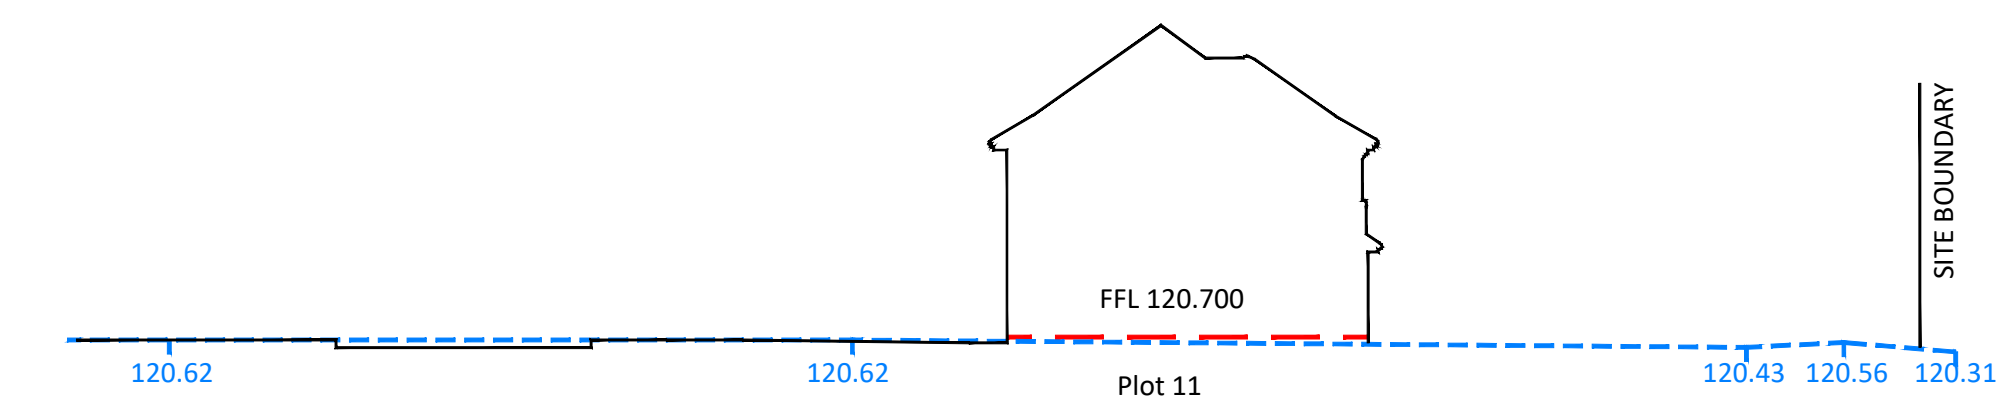


Section A-A

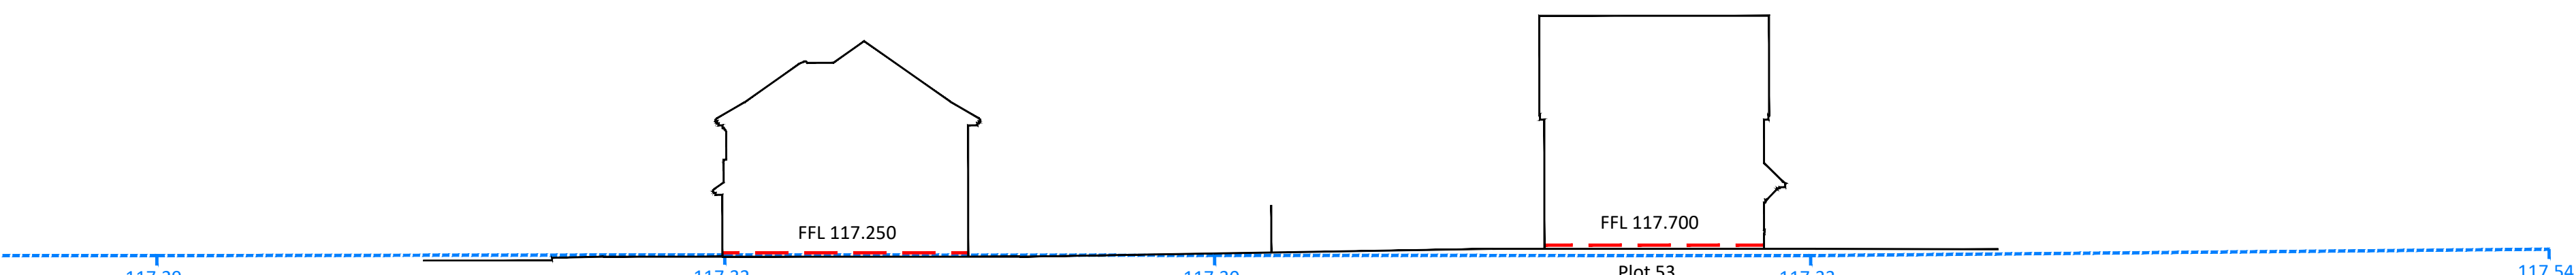


Section C-C

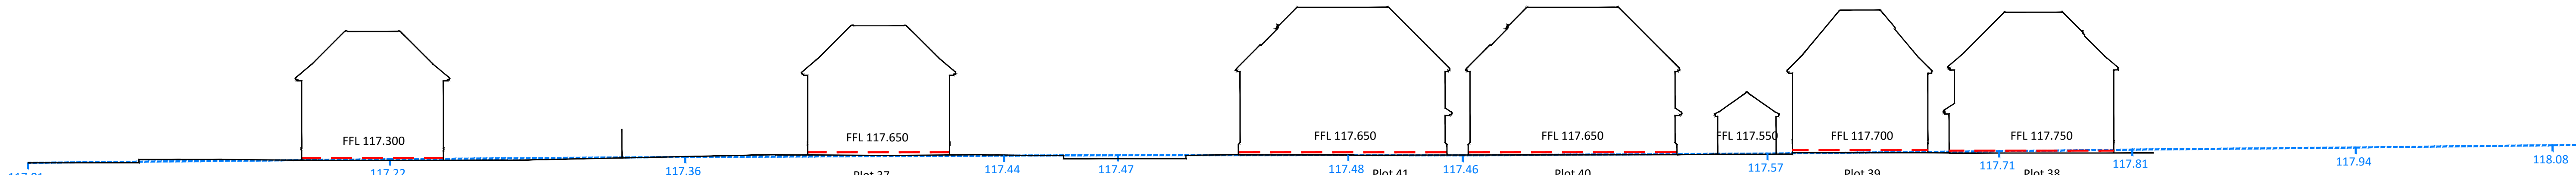


Section B-B

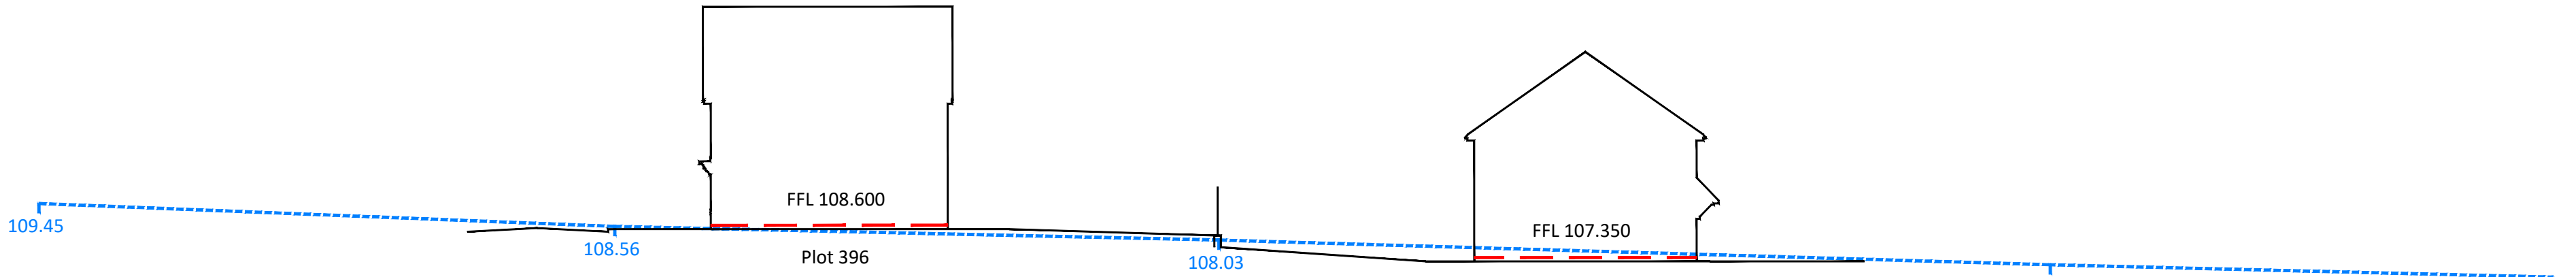


Section I-I

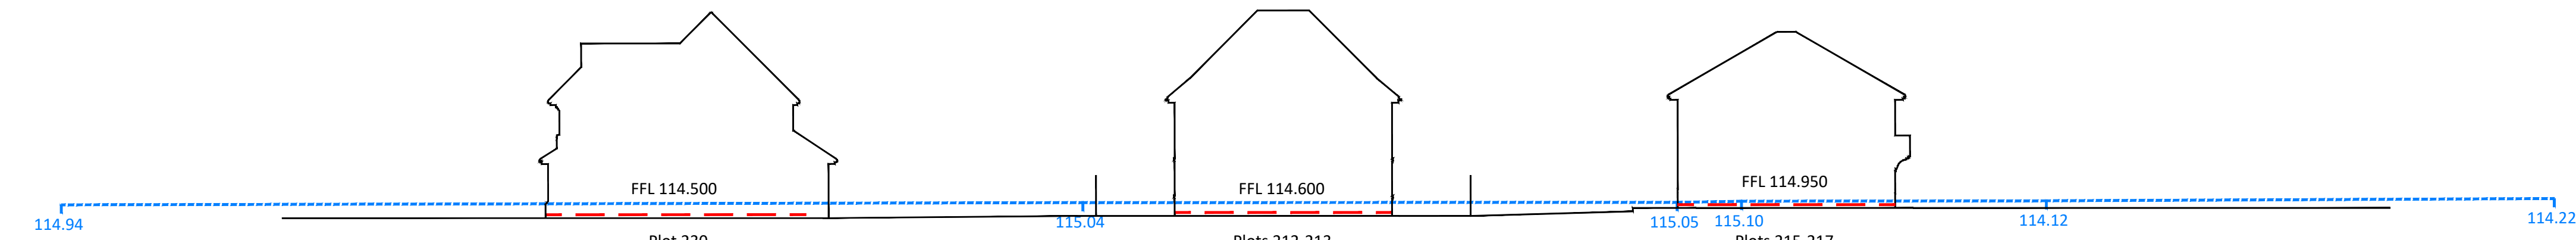


Section E-E

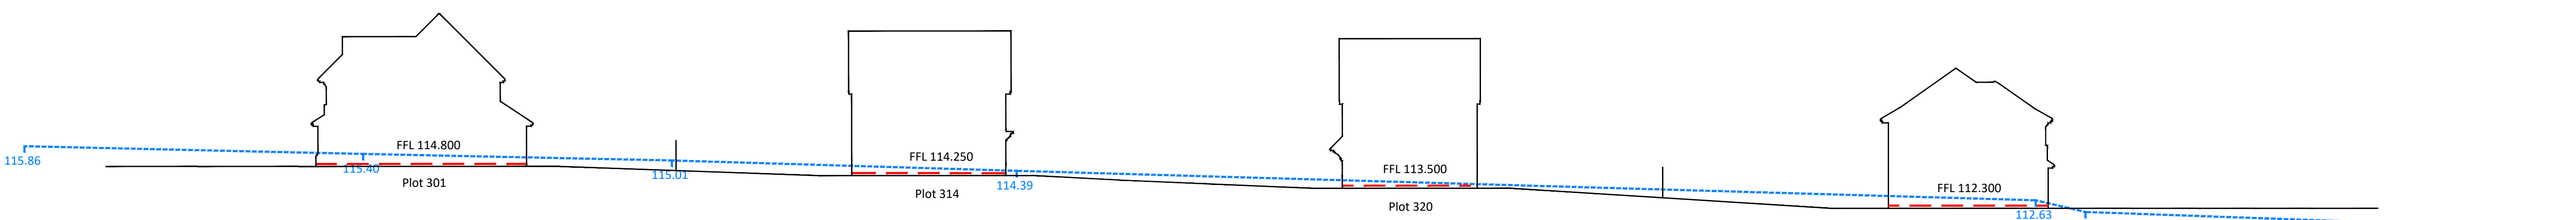


Section F-F

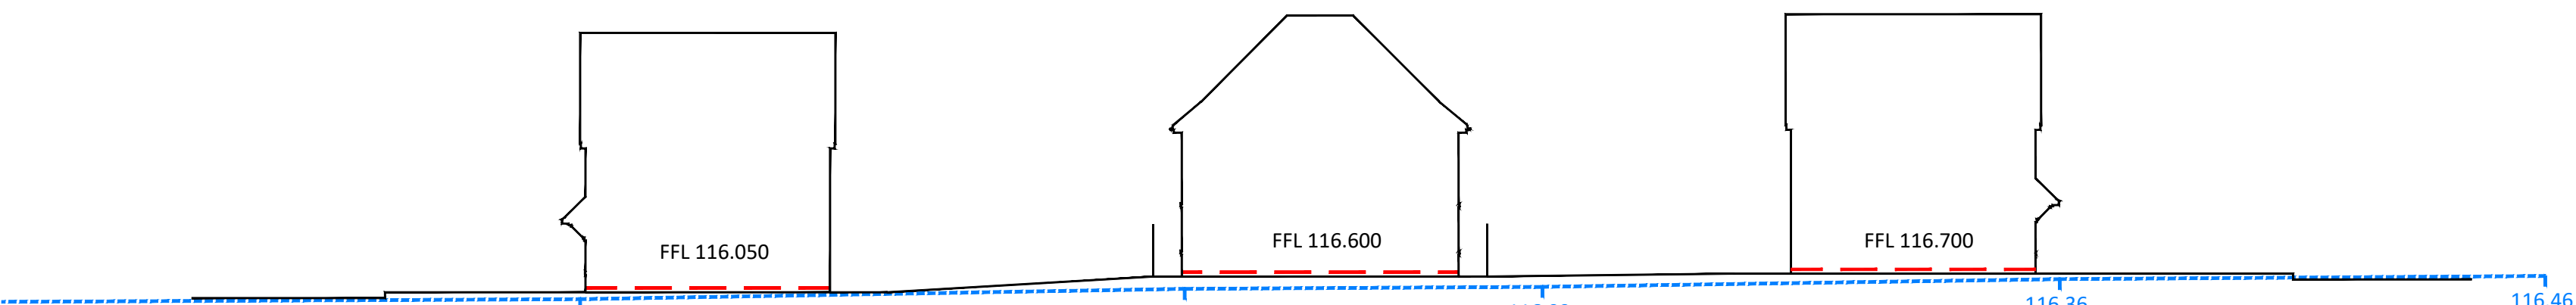

Section D-D

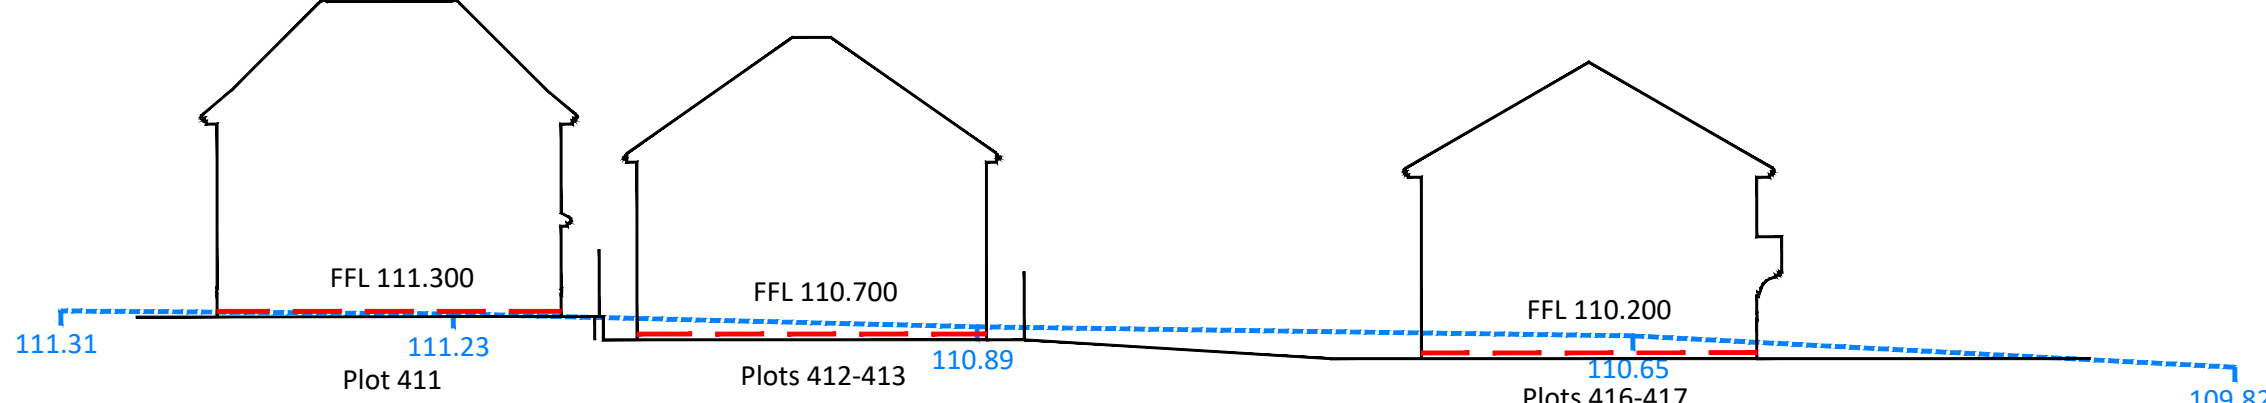

Section H-H

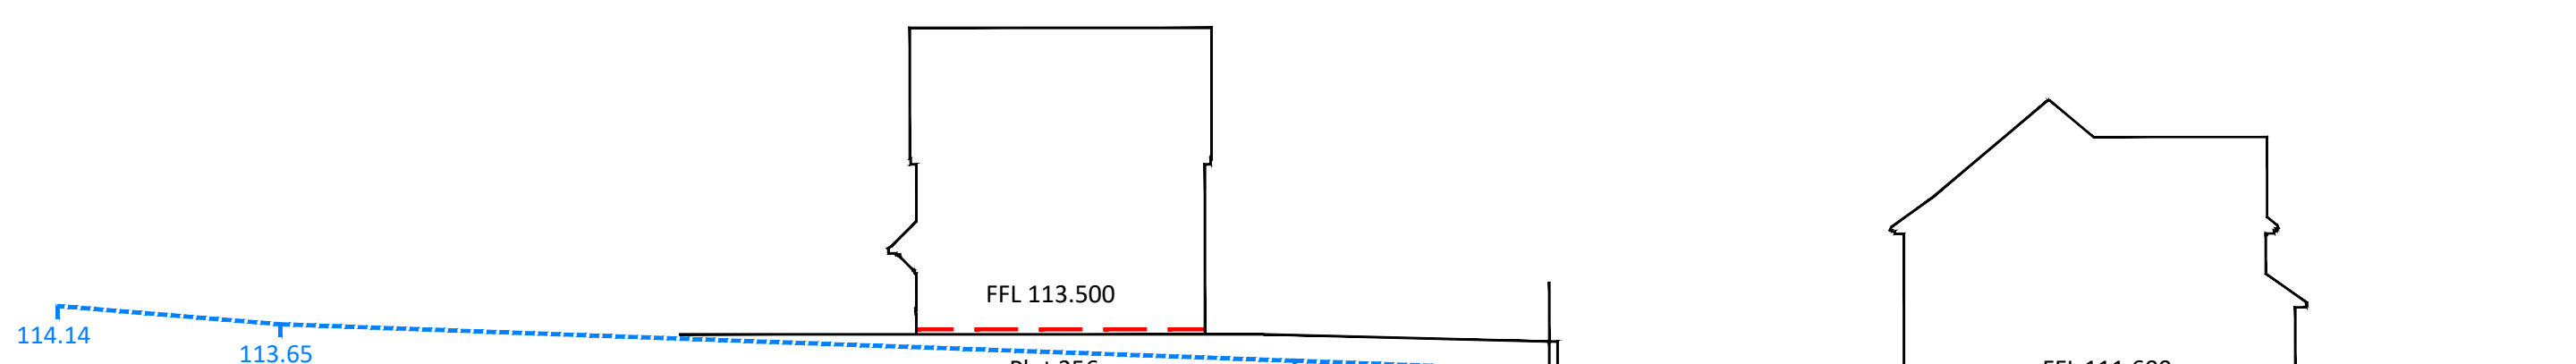

Section G-G



A		20.03.25		Sections updated to suit site layout changes		DL
Revision	Date	Amendment				Initials
Drawing Status: PRELIMINARY PLANNING CONSTRUCTION						
Development: LAND SOUTH OF BURBAGE						
Location: BURBAGE						
Marketing Name: SITE SECTION						
Drawing Number: 1693-08-02-116						
Revision: A		Scale: 1:1000		Date: APR 23		
Drawn By: DL		Date: APR 23		Checked by:		
Redrow Homes Midlands Redrow House, Arundel Green, Welbourn, Tamworth Staffordshire B77 5PW Tel: 01827 268600 Fax: 01827 262454 Web: www.redrow.co.uk						
Legal Disclaimer: This layout has been designed after due consideration of our Context & Constraints Plan						