


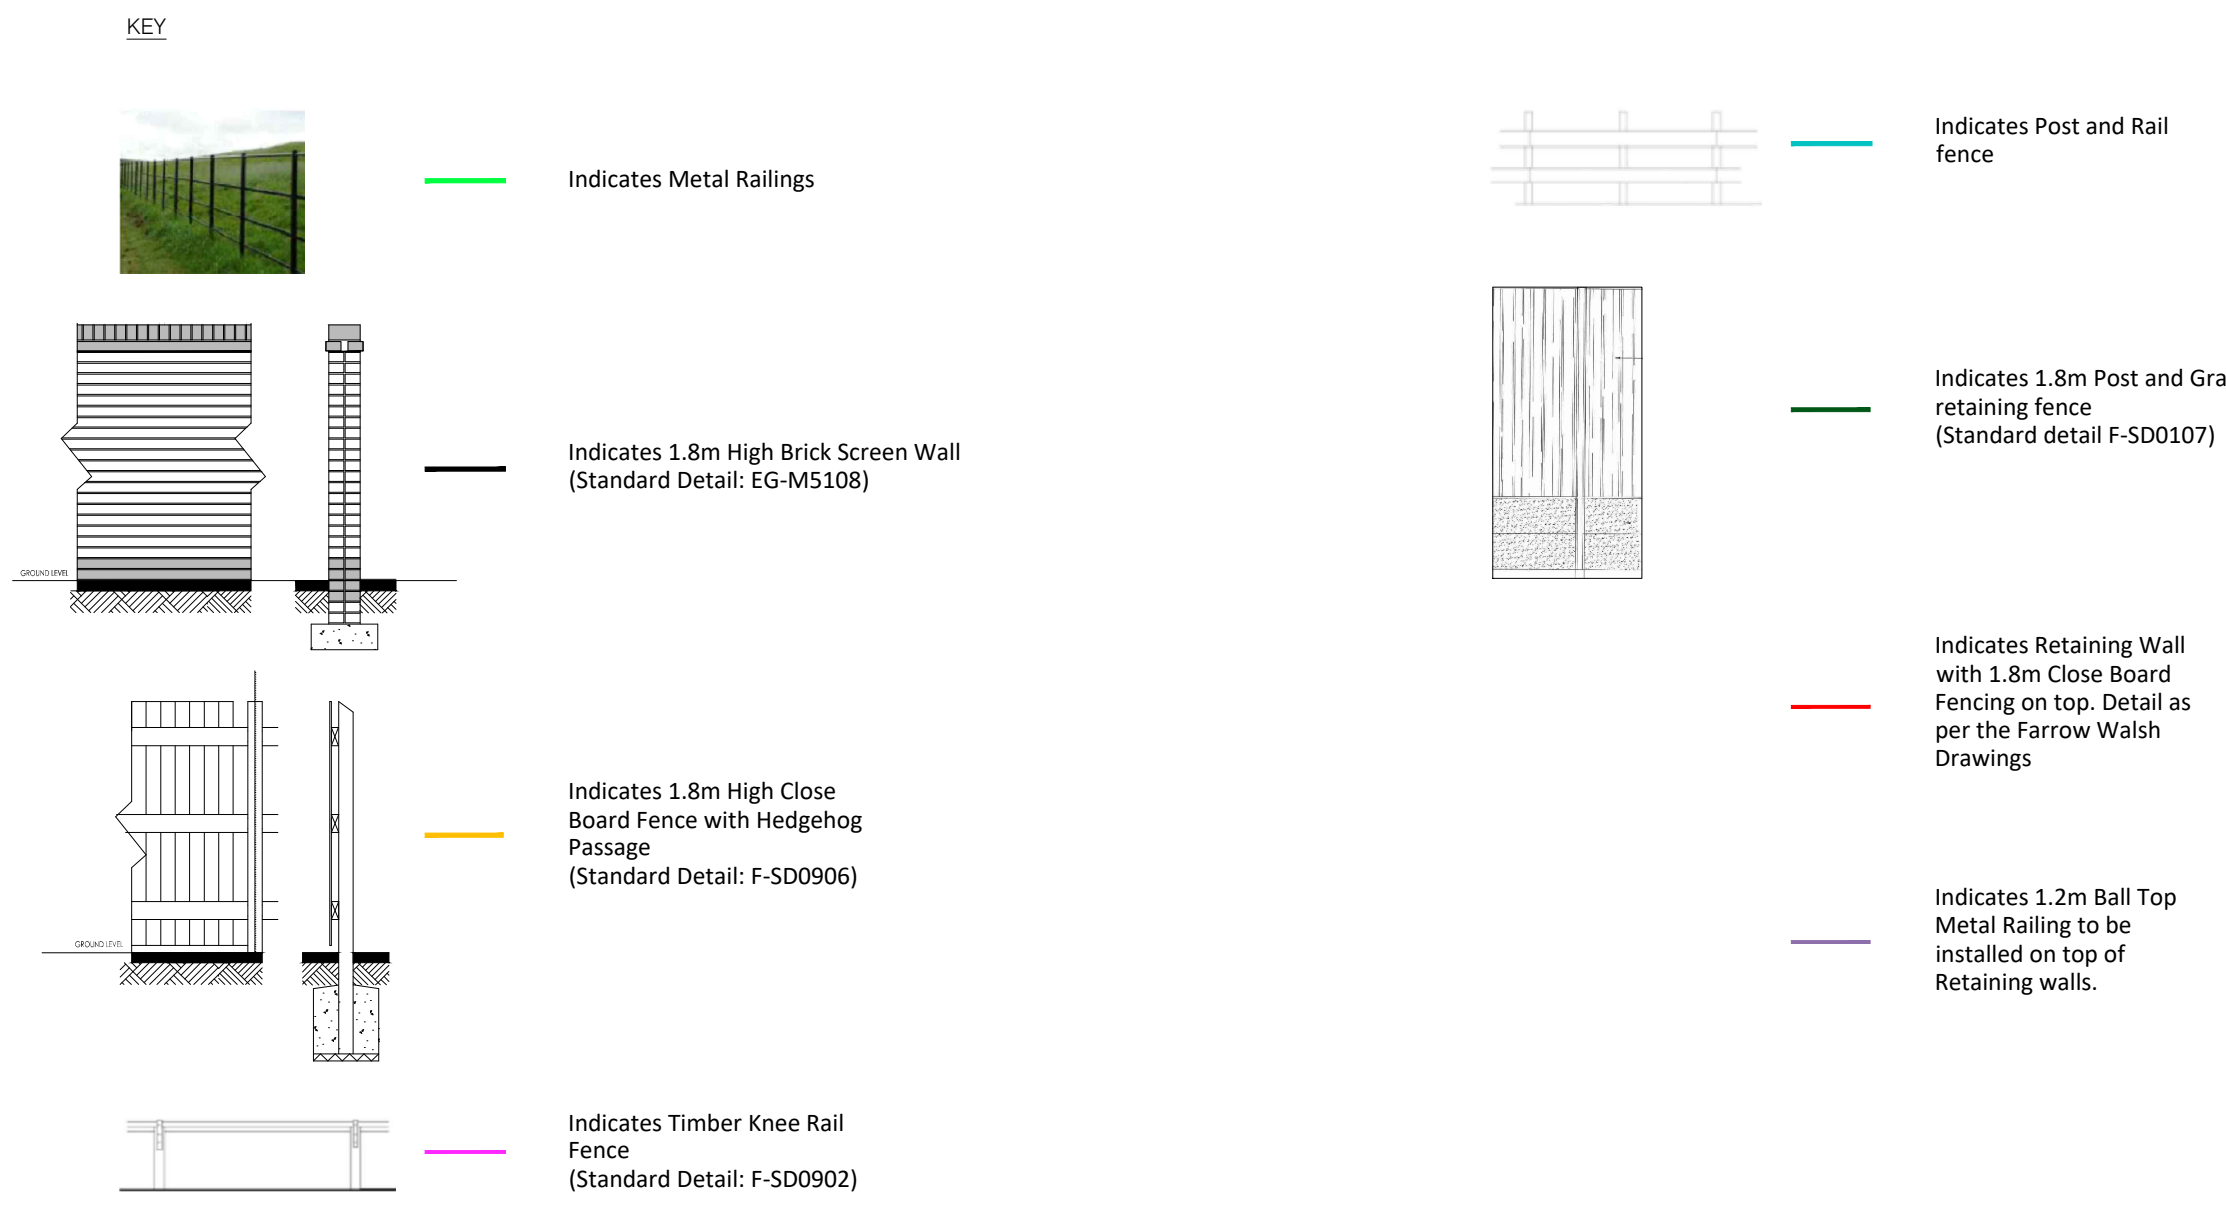

A 27.03.25 Updated according to site layout changes		CR/AL
Revision	Date	Amendment
Drawing Status: PRELIMINARY PLANNING CONSTRUCTION		
Development: LAND SOUTH OF BURBAGE		
Location: BURBAGE		
Marking Name: ENCLOSURES PLAN		
Drawing Number: 1693-08-02-121		
Revision: A	Scale: 1:1000	Date: NOV 23
Drawn by: DL / LM	Checked by:	
REDROW Redrow Homes Midlands Redrow House, 10000 Green, Walscott, Tamworth B47 5PL Tel: 01827 260600 Fax: 01827 262454 Web: www.redrow.co.uk		
Legal Disclaimer: This layout has been designed after due consideration of our Context & Constraints Plan		

LAND SOUTH OF BURBAGE, BURBAGE