



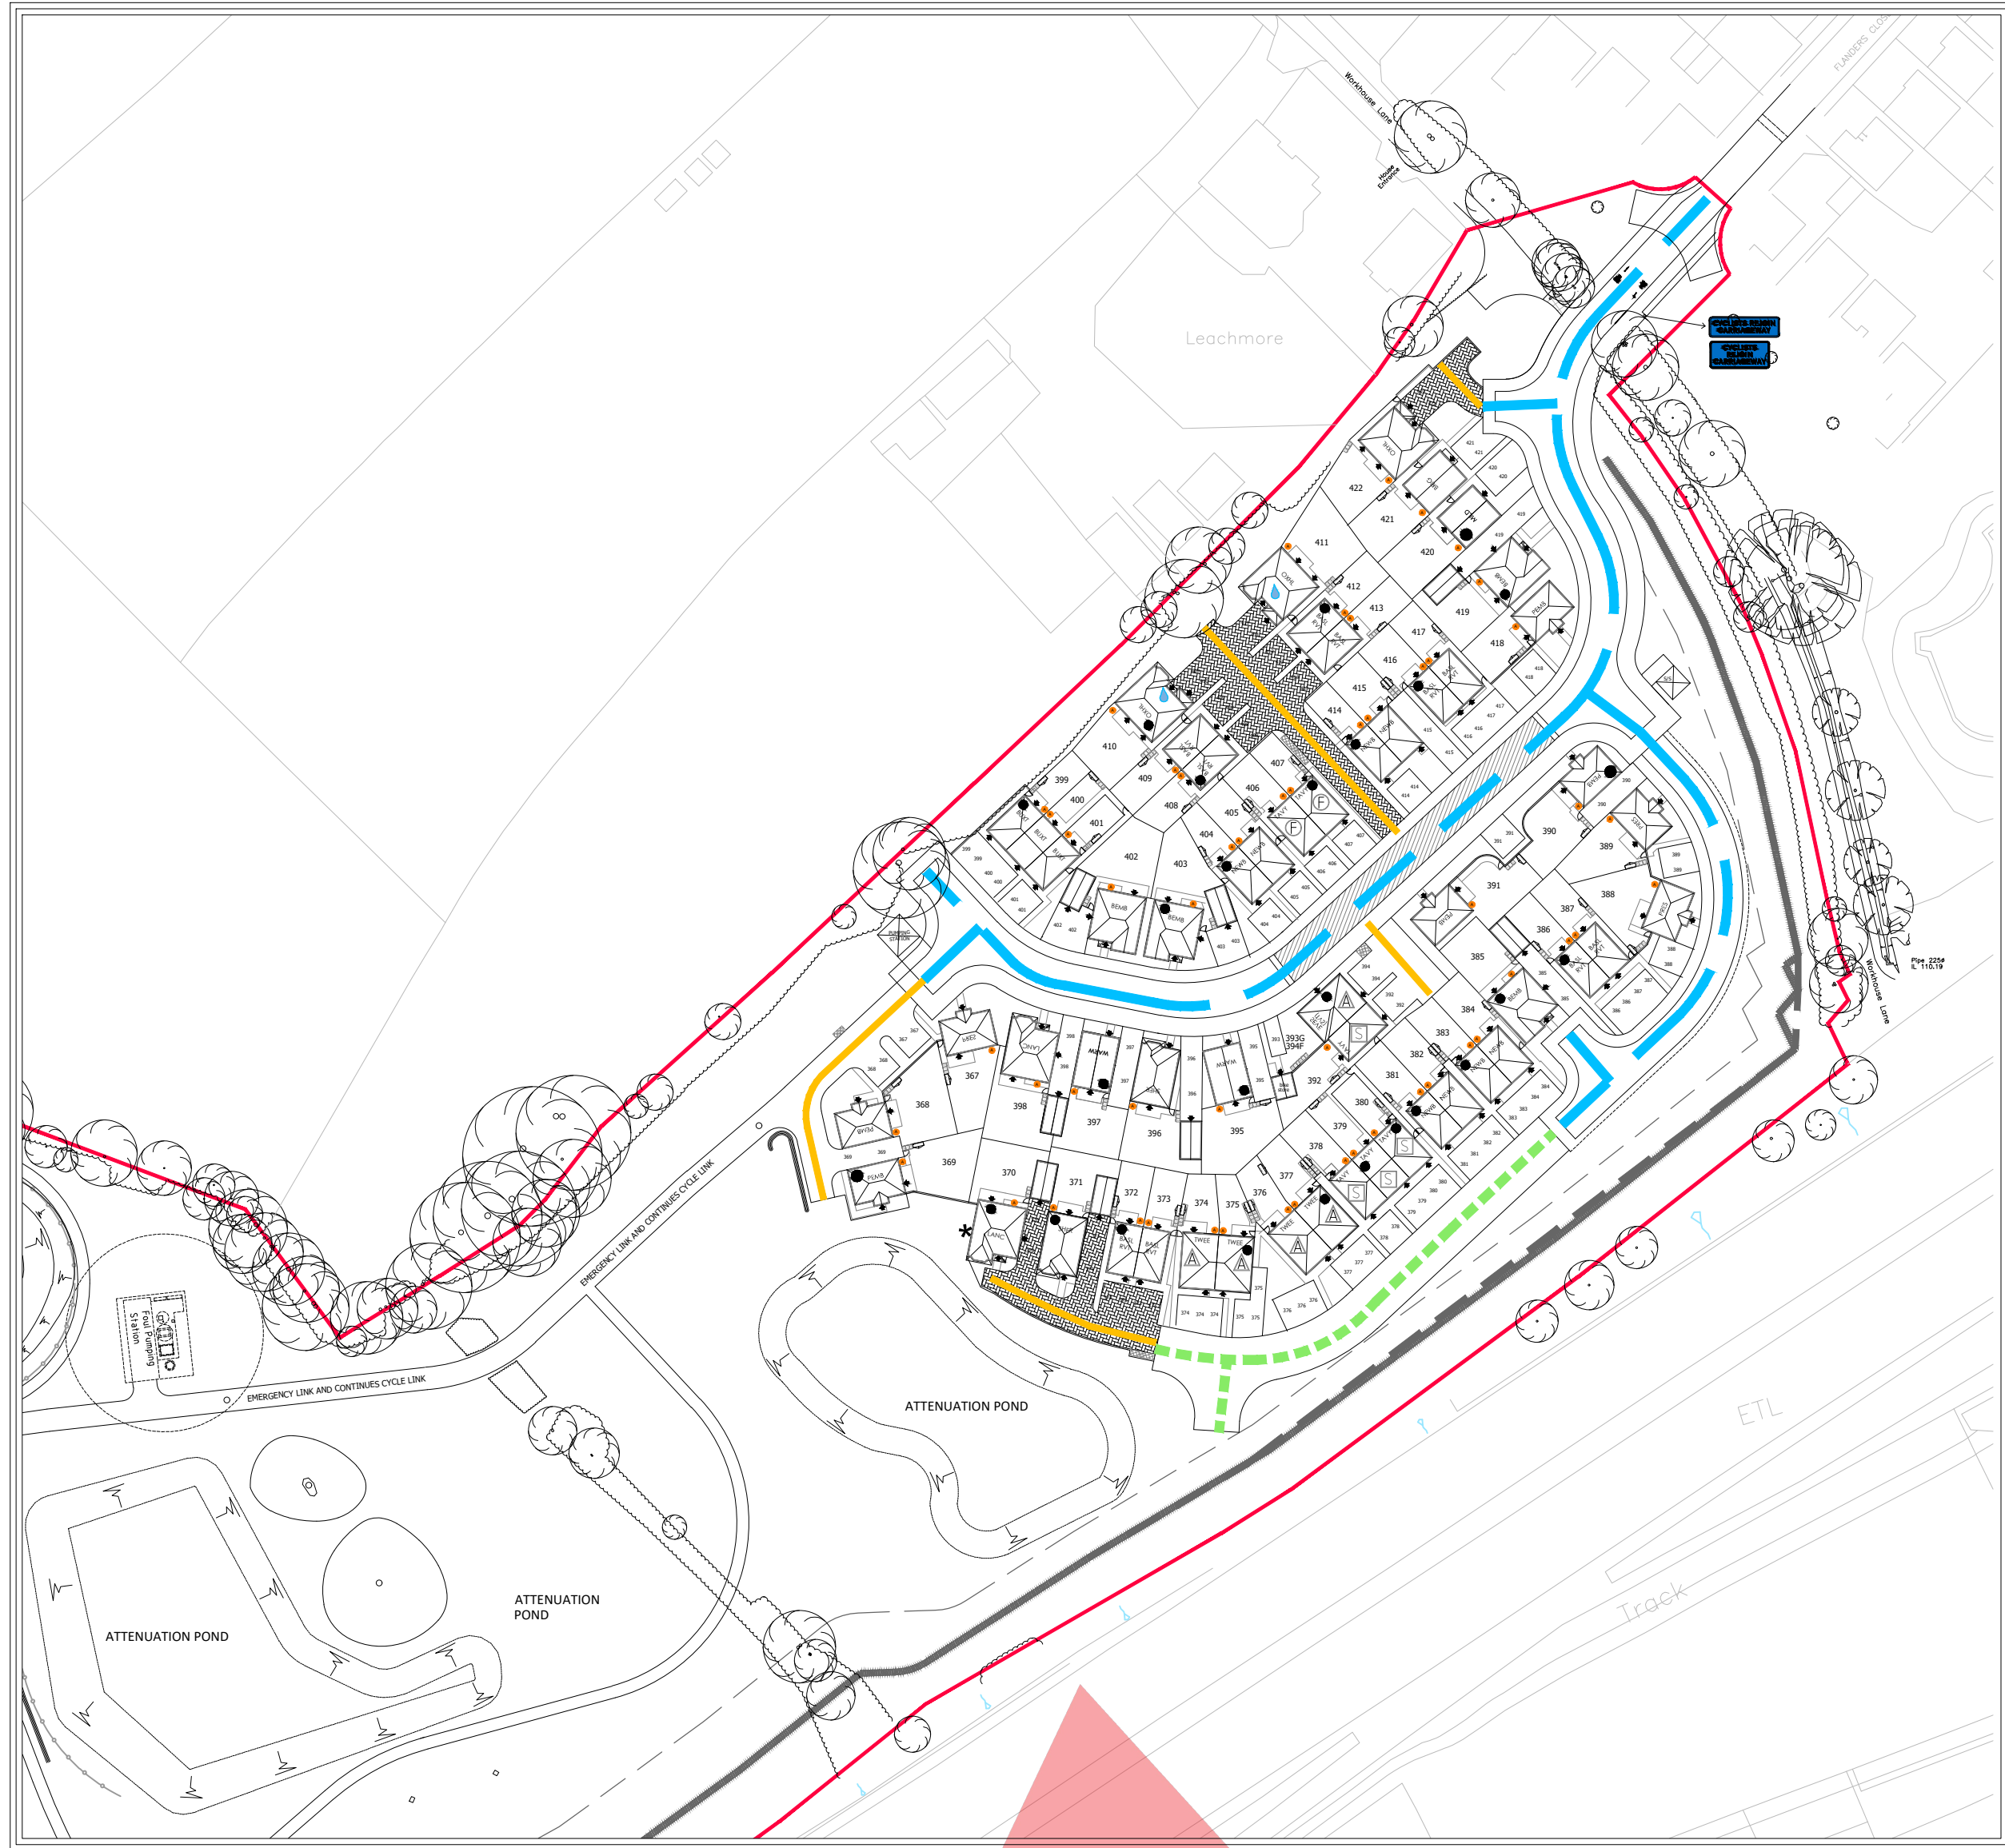

LAND SOUTH OF BURBAGE, BURBAGE

-  Indicates Main Avenue / Bus Route
-  Indicates Primary Street
-  Indicates Shared Drives
-  Indicates Private Drives

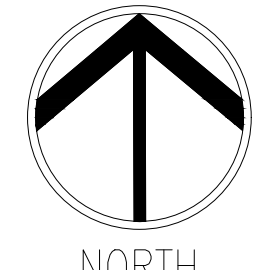

A 27.03.25 Updated according to Site Layout changes		CR/SL
Revision	Date	Amendment
Drawing Status: PRELIMINARY PLANNING CONSTRUCTION ☒		
Development: LAND SOUTH OF BURBAGE		
Location: BURBAGE		
Marking Name: ROAD HIERARCHY PLAN		
Drawing Title: ROAD HIERARCHY PLAN		
Drawing Number: 1693-08-02-148		
Revision: A	Scale: 0%	1:1000
Drawn By: DL	Date Stamped: NOV 23	
Checked by:	Date:	



Redrow Homes Midlands
Redrow House, 111-113, Green, Walscott, Tamworth
B77 5JH
Tel: 01827 260600 Fax: 01827 262454 Web: www.redrow.co.uk

Legal Disclaimer: This layout has been designed after due consideration of our Context & Constraints Plan.