


Proposed rear extention

SCALE 1:50 @A4

Drawing NO 44/4

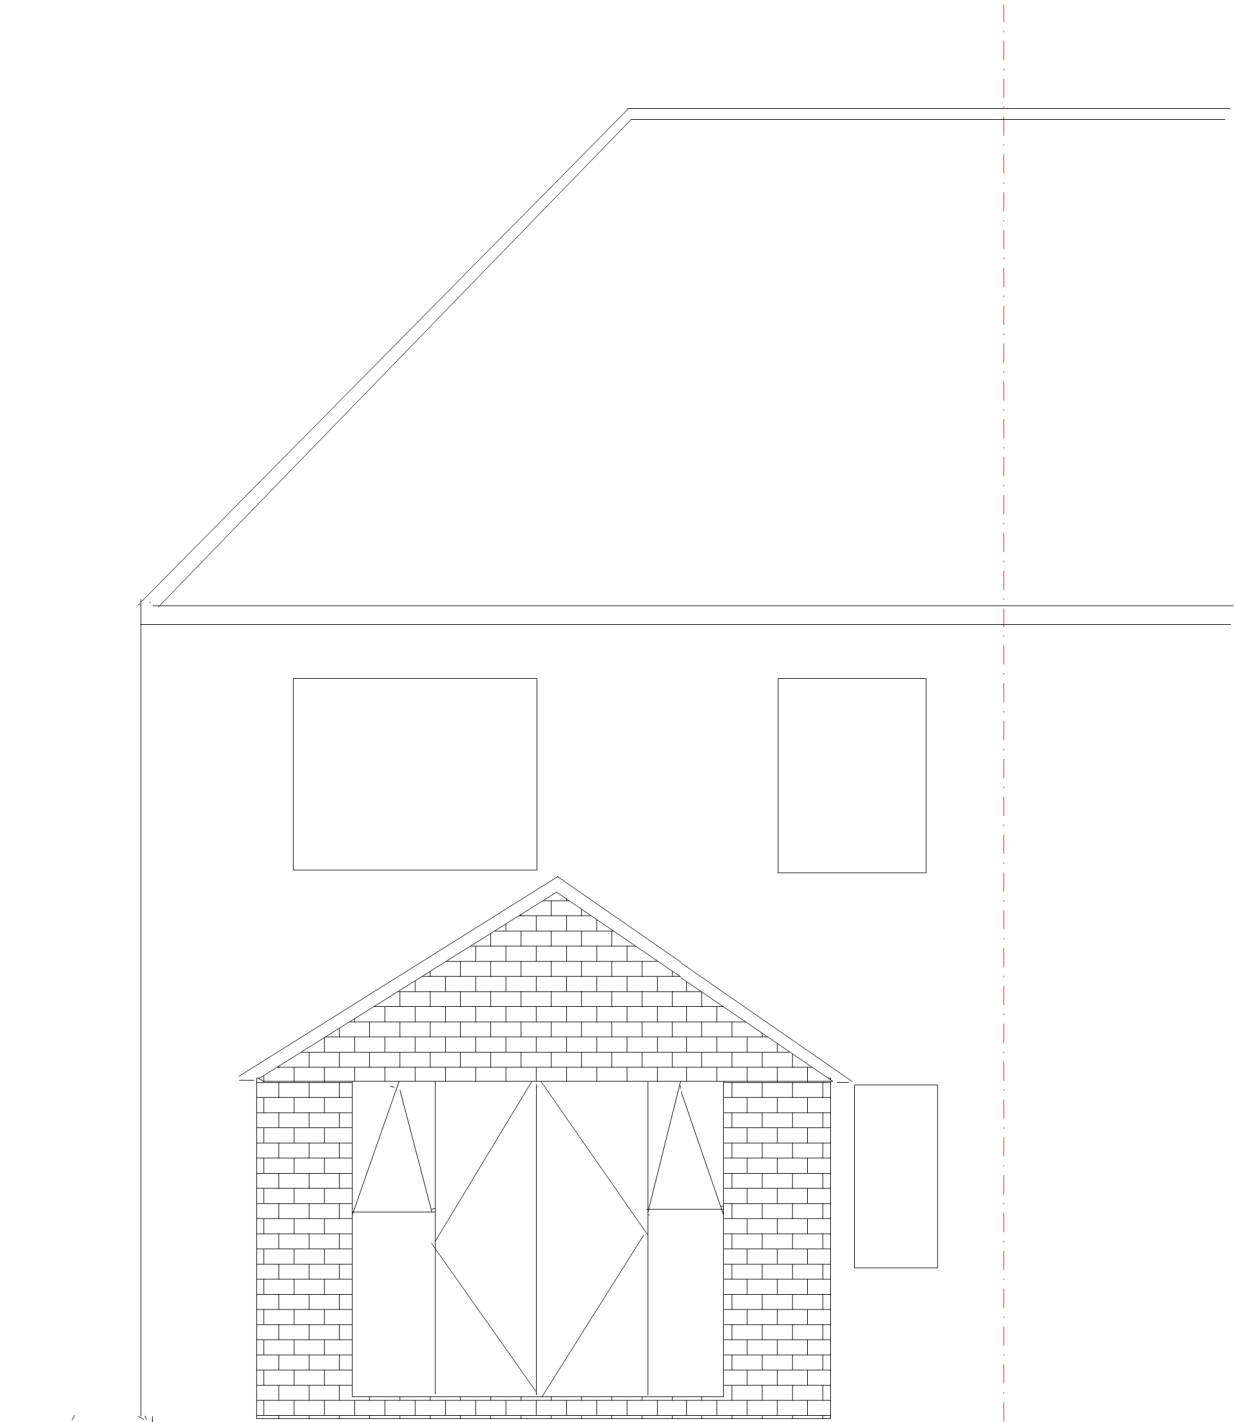

Brickwork to match existing

New windows and door to match existing