



44 Forest Road, Hinckley, LE10 1HB proposed rear extension

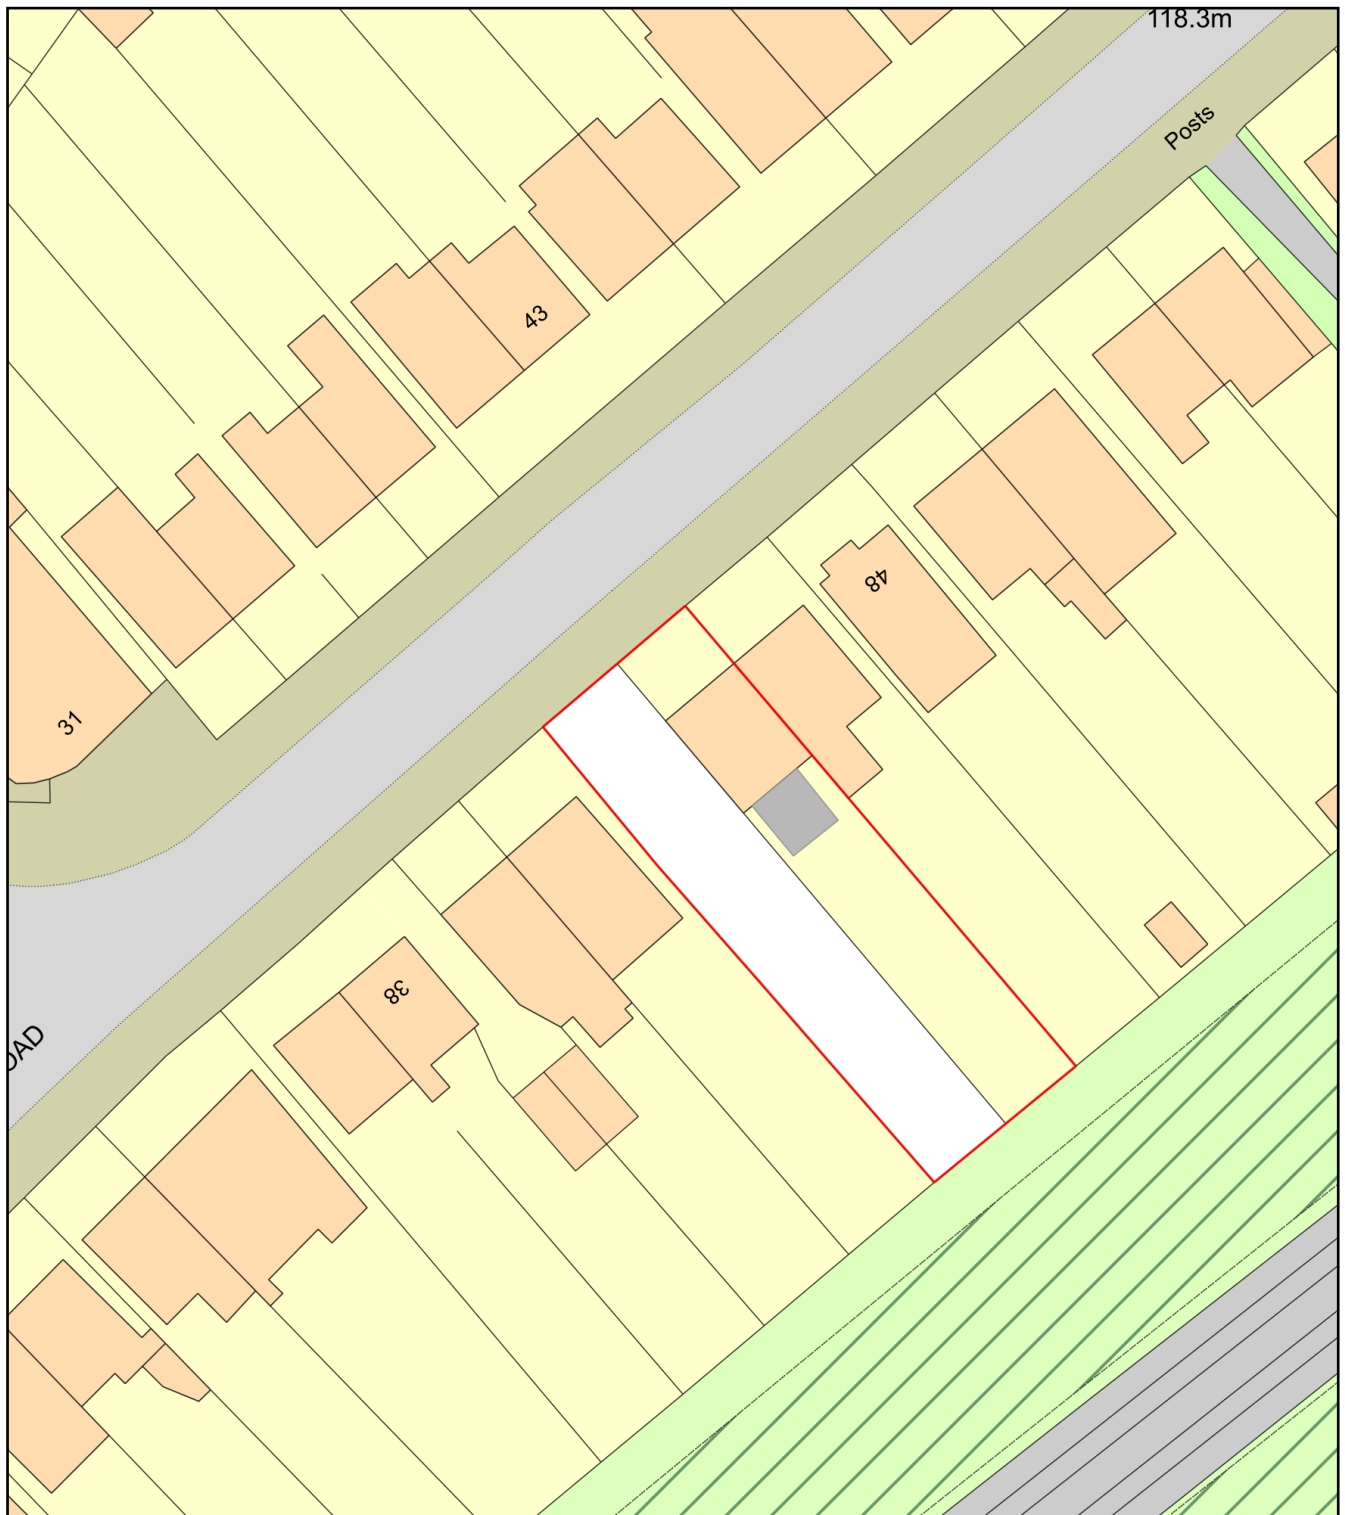

0 20
Metres

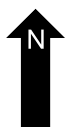

Plan Produced for: Mr Hill

Date Produced: 02 Apr 2025

Plan Reference Number: TQRQM25092112832256

Scale: 1:500 @ A4