DEVELOPMENT SERVICES
0 6 MAR 2008
RECEIVED

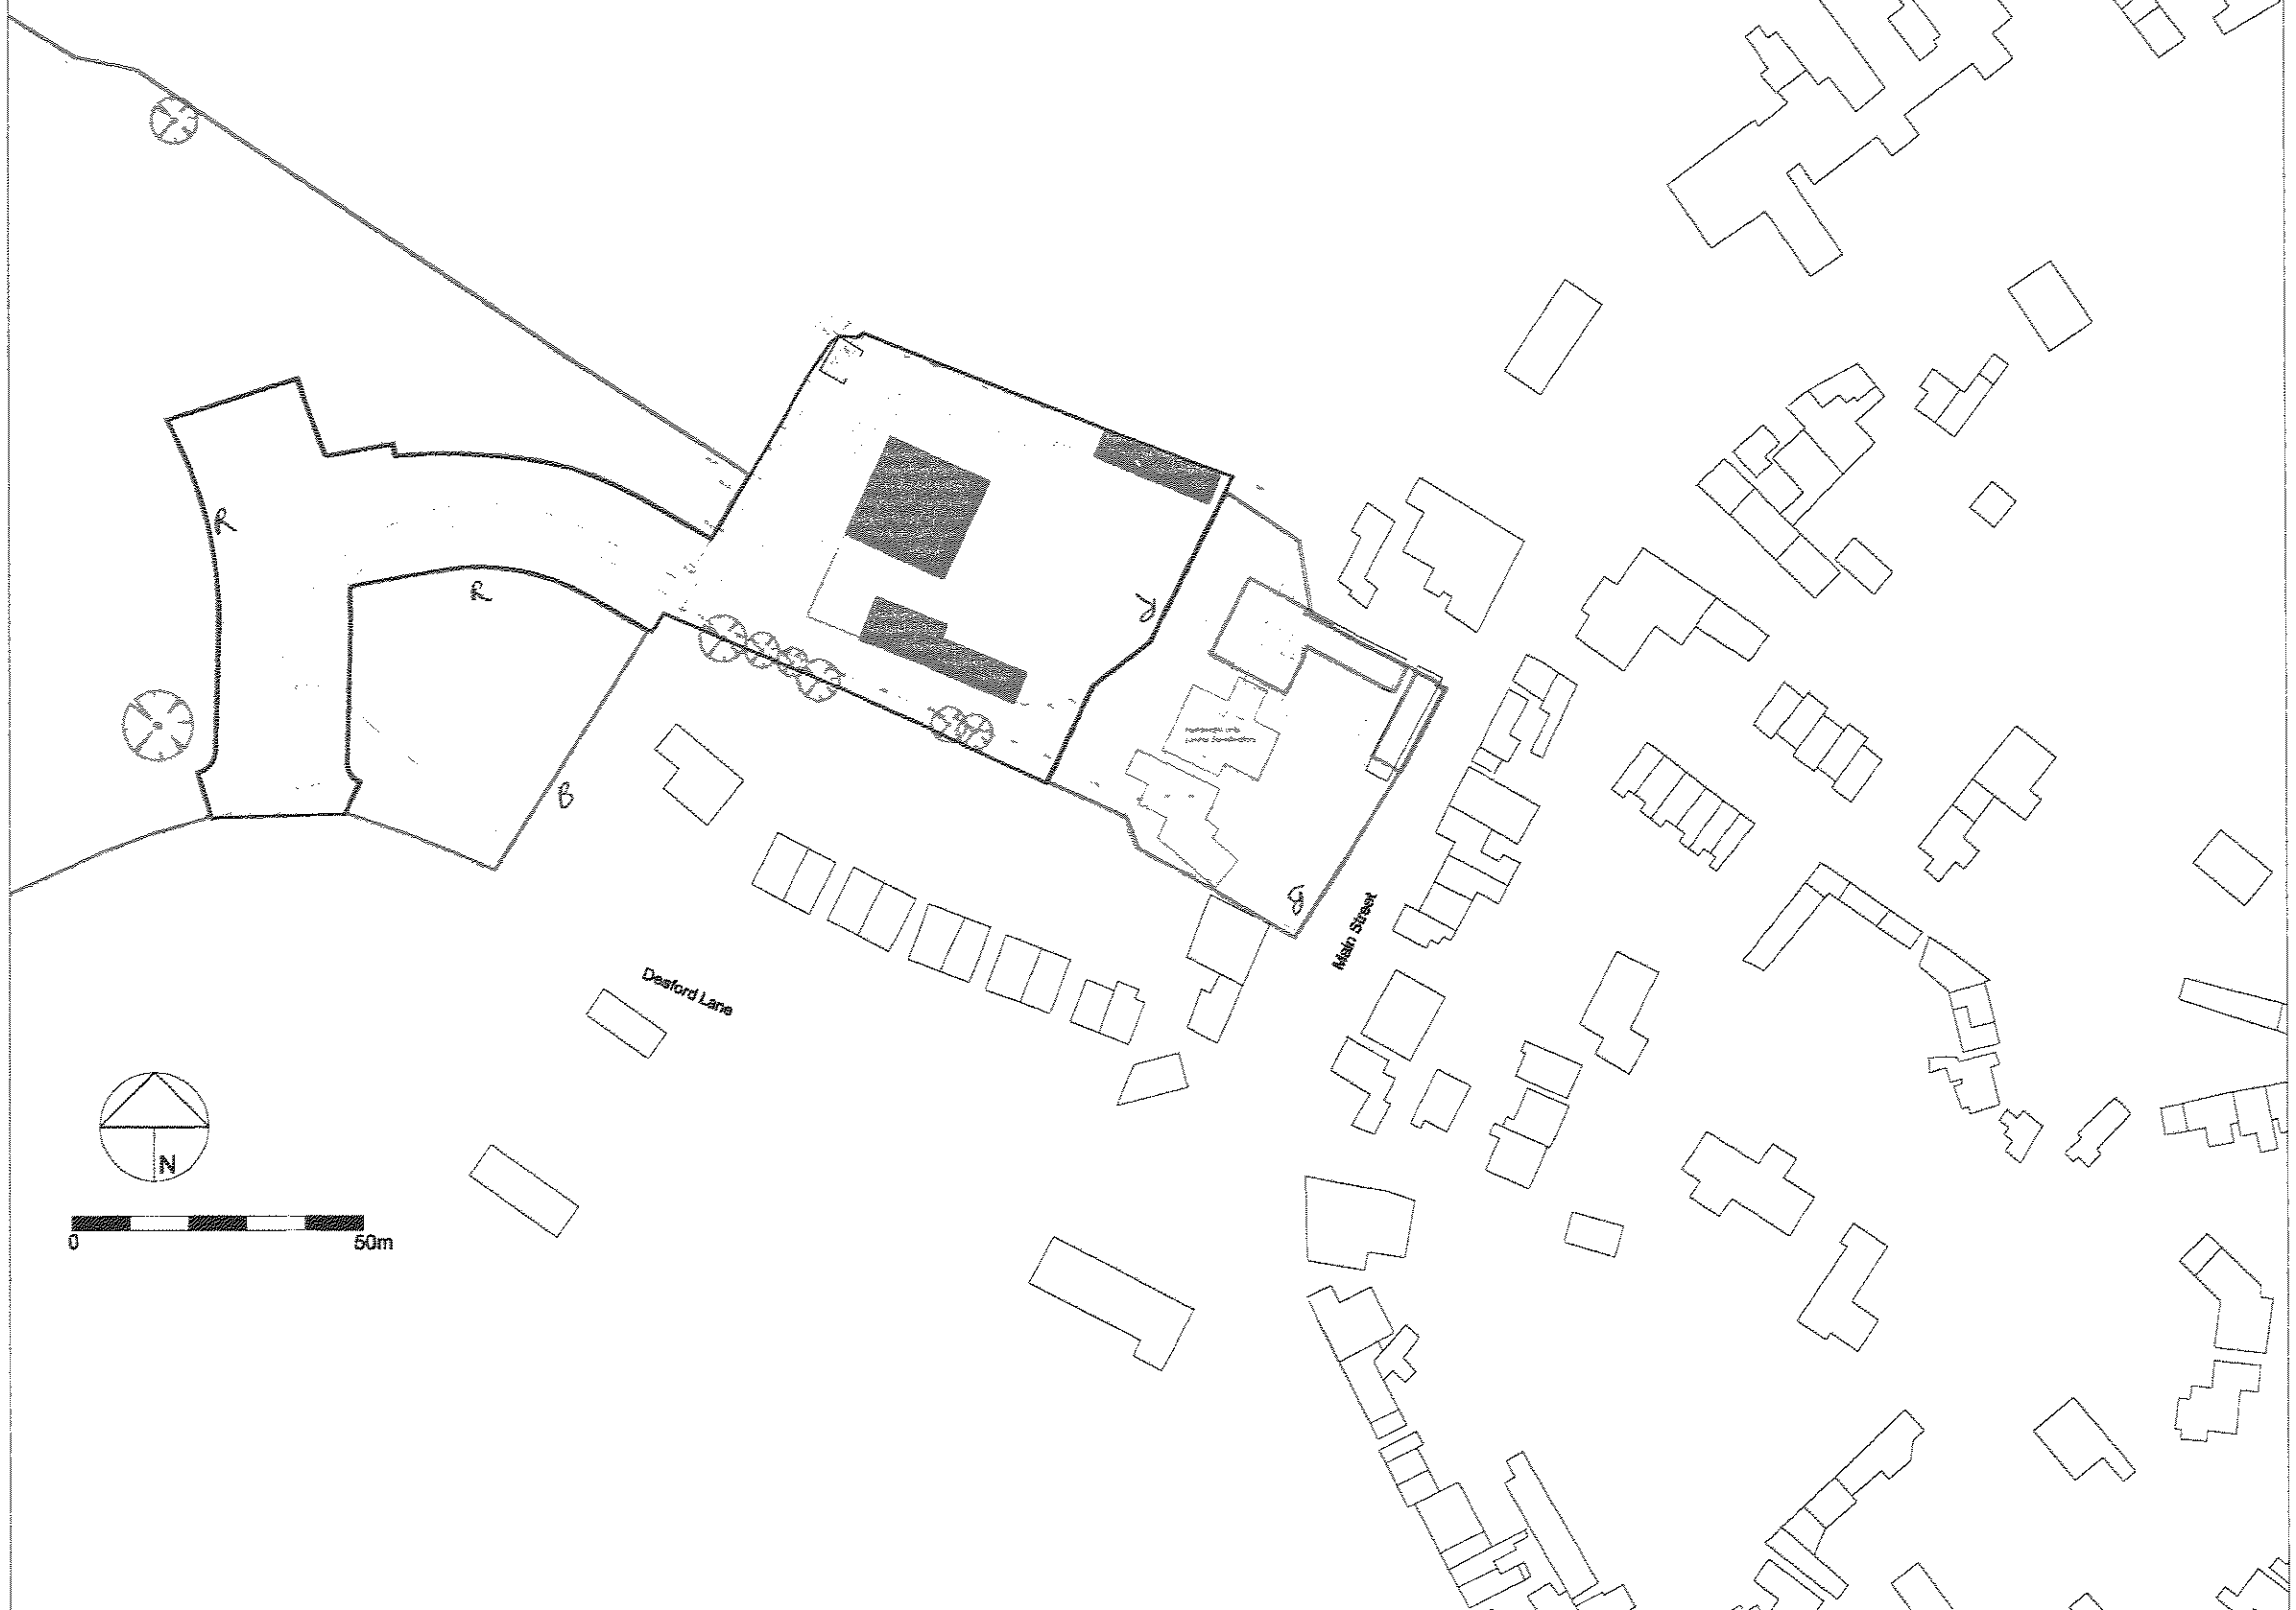

Boundary Line (0.69ha)

Buildings to be Demolished

Site Plan (1:1250)

Pear Tree Farm, Ratby: Rural Employment Park
Demolitions Plan

Dwg No: DNS-08
Scale: 1:1250 @ A3
Date: March 08
Email: mn@*dnsstuart*.co.uk

dnsstuart