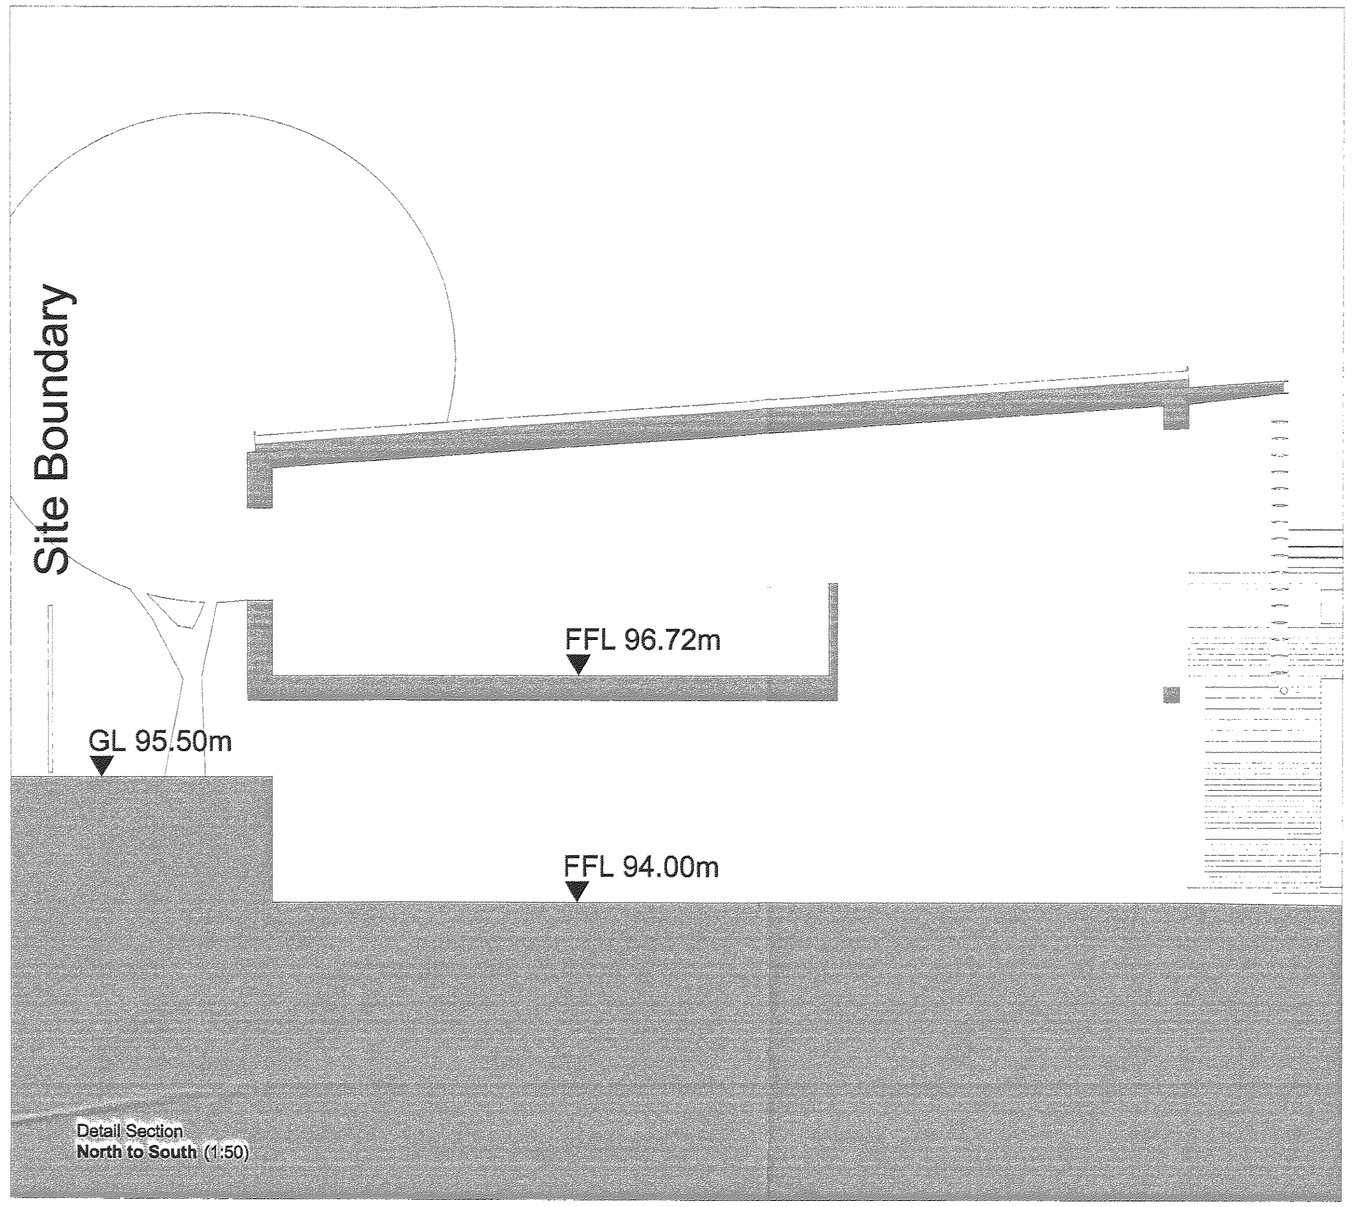

Detail Section
North to South (1:50)

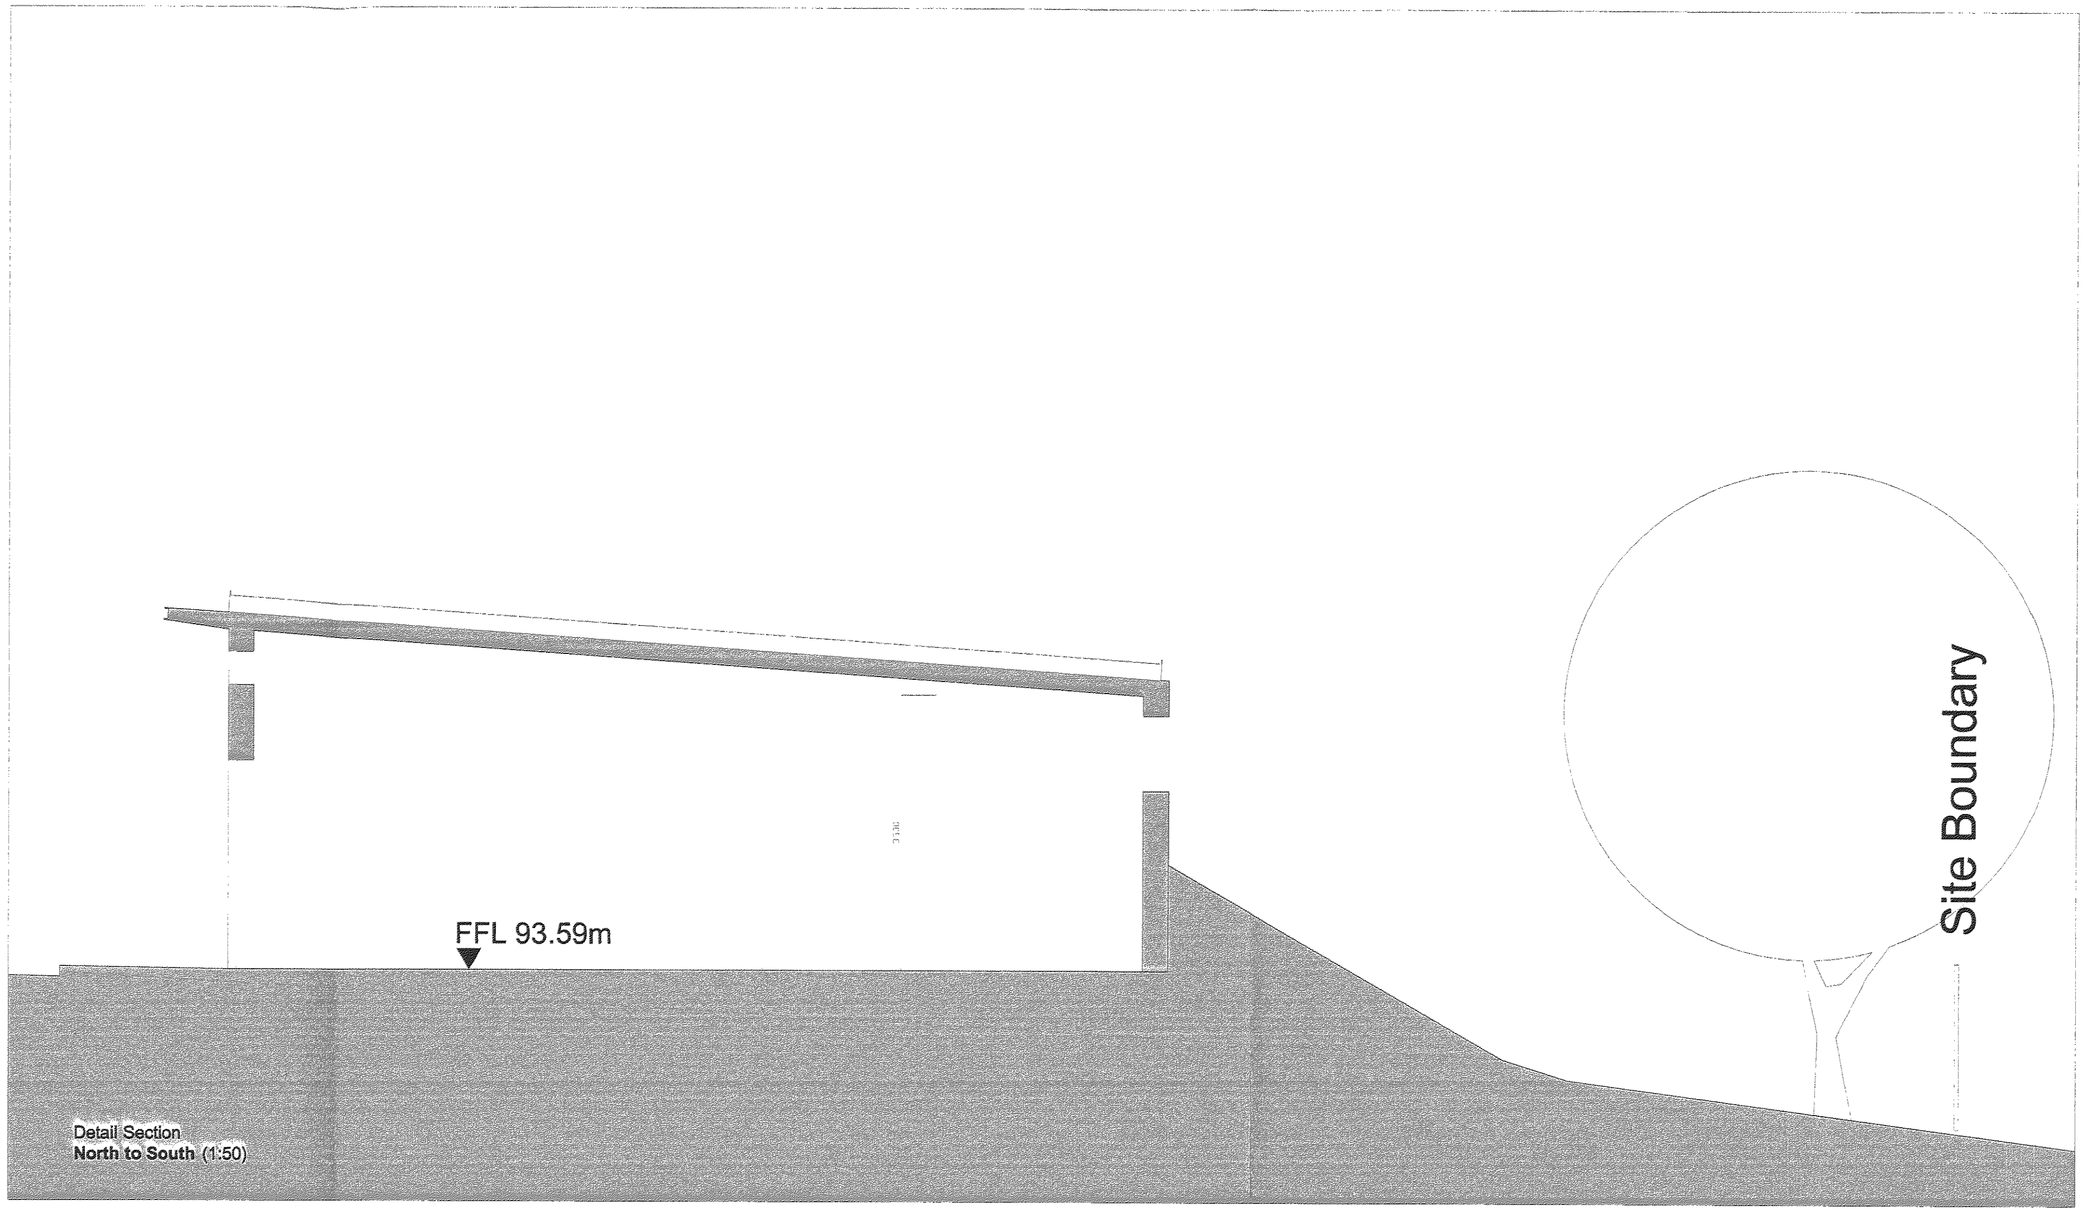

Detail Section
North to South (1:50)

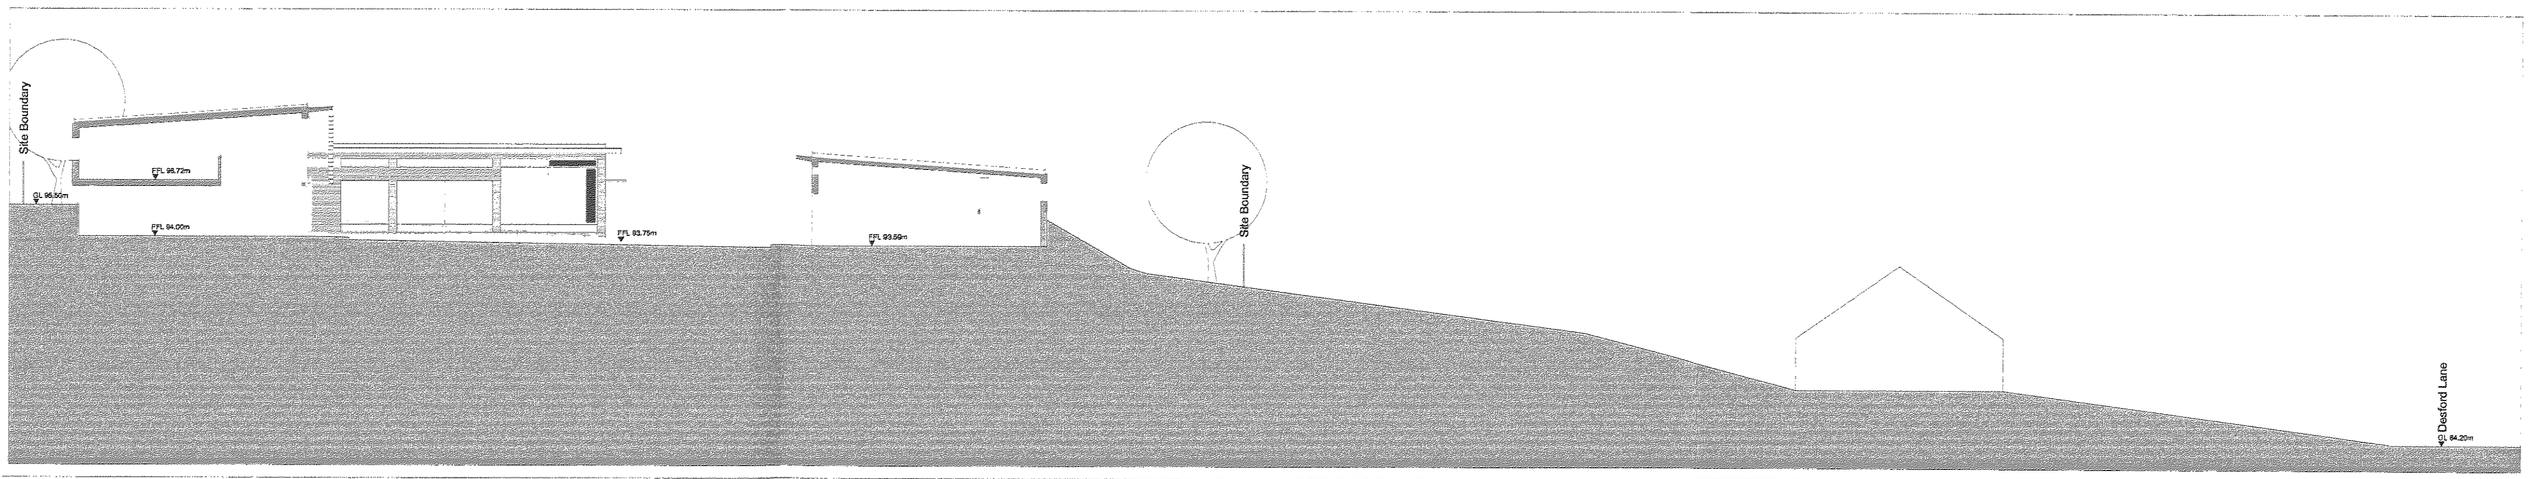

Contextual Section
North to South (1:200)

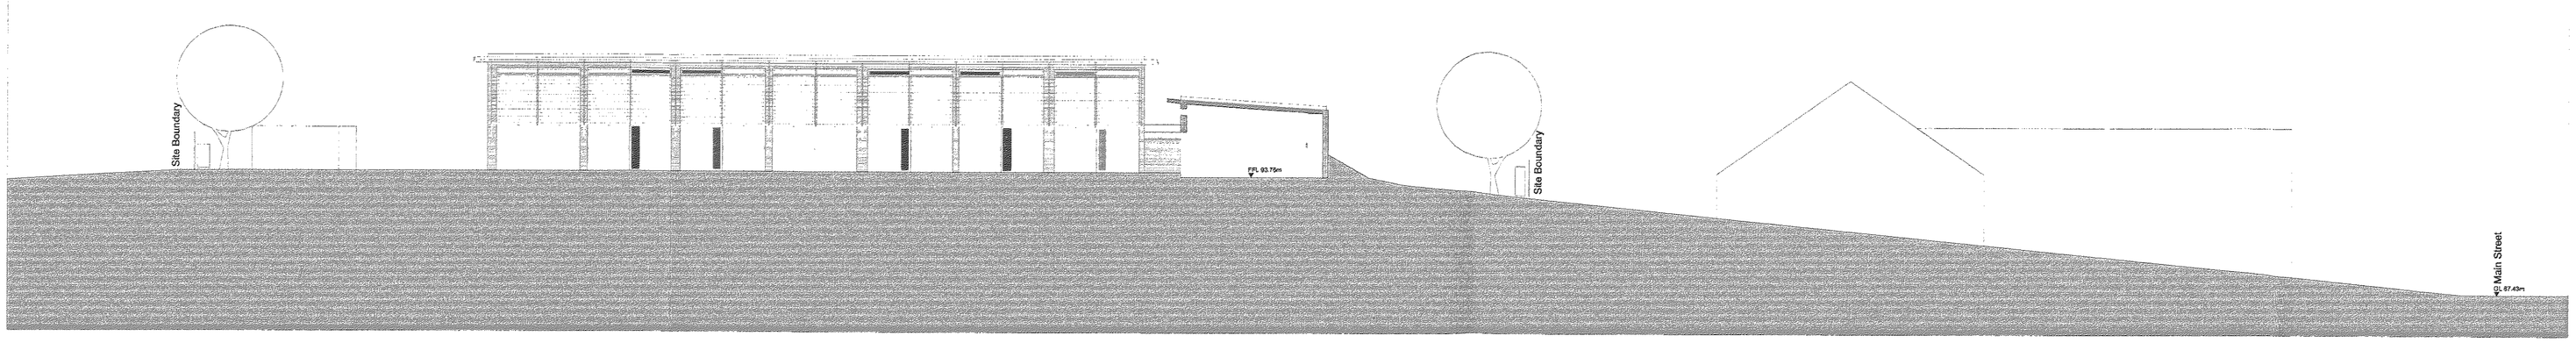

Contextual Section
East to West (1:200)

DEVELOPMENT SERVICES
06 MAR 2008
RECEIVED

Pear Tree Farm, Ratby: Rural Employment Park
Contextual Site Sections/ Elevations

Dwg No: DNS-07
Scale: as noted @ A1
Date: March 08
Email: mn@dnsstuart.co.uk

dnsstuart