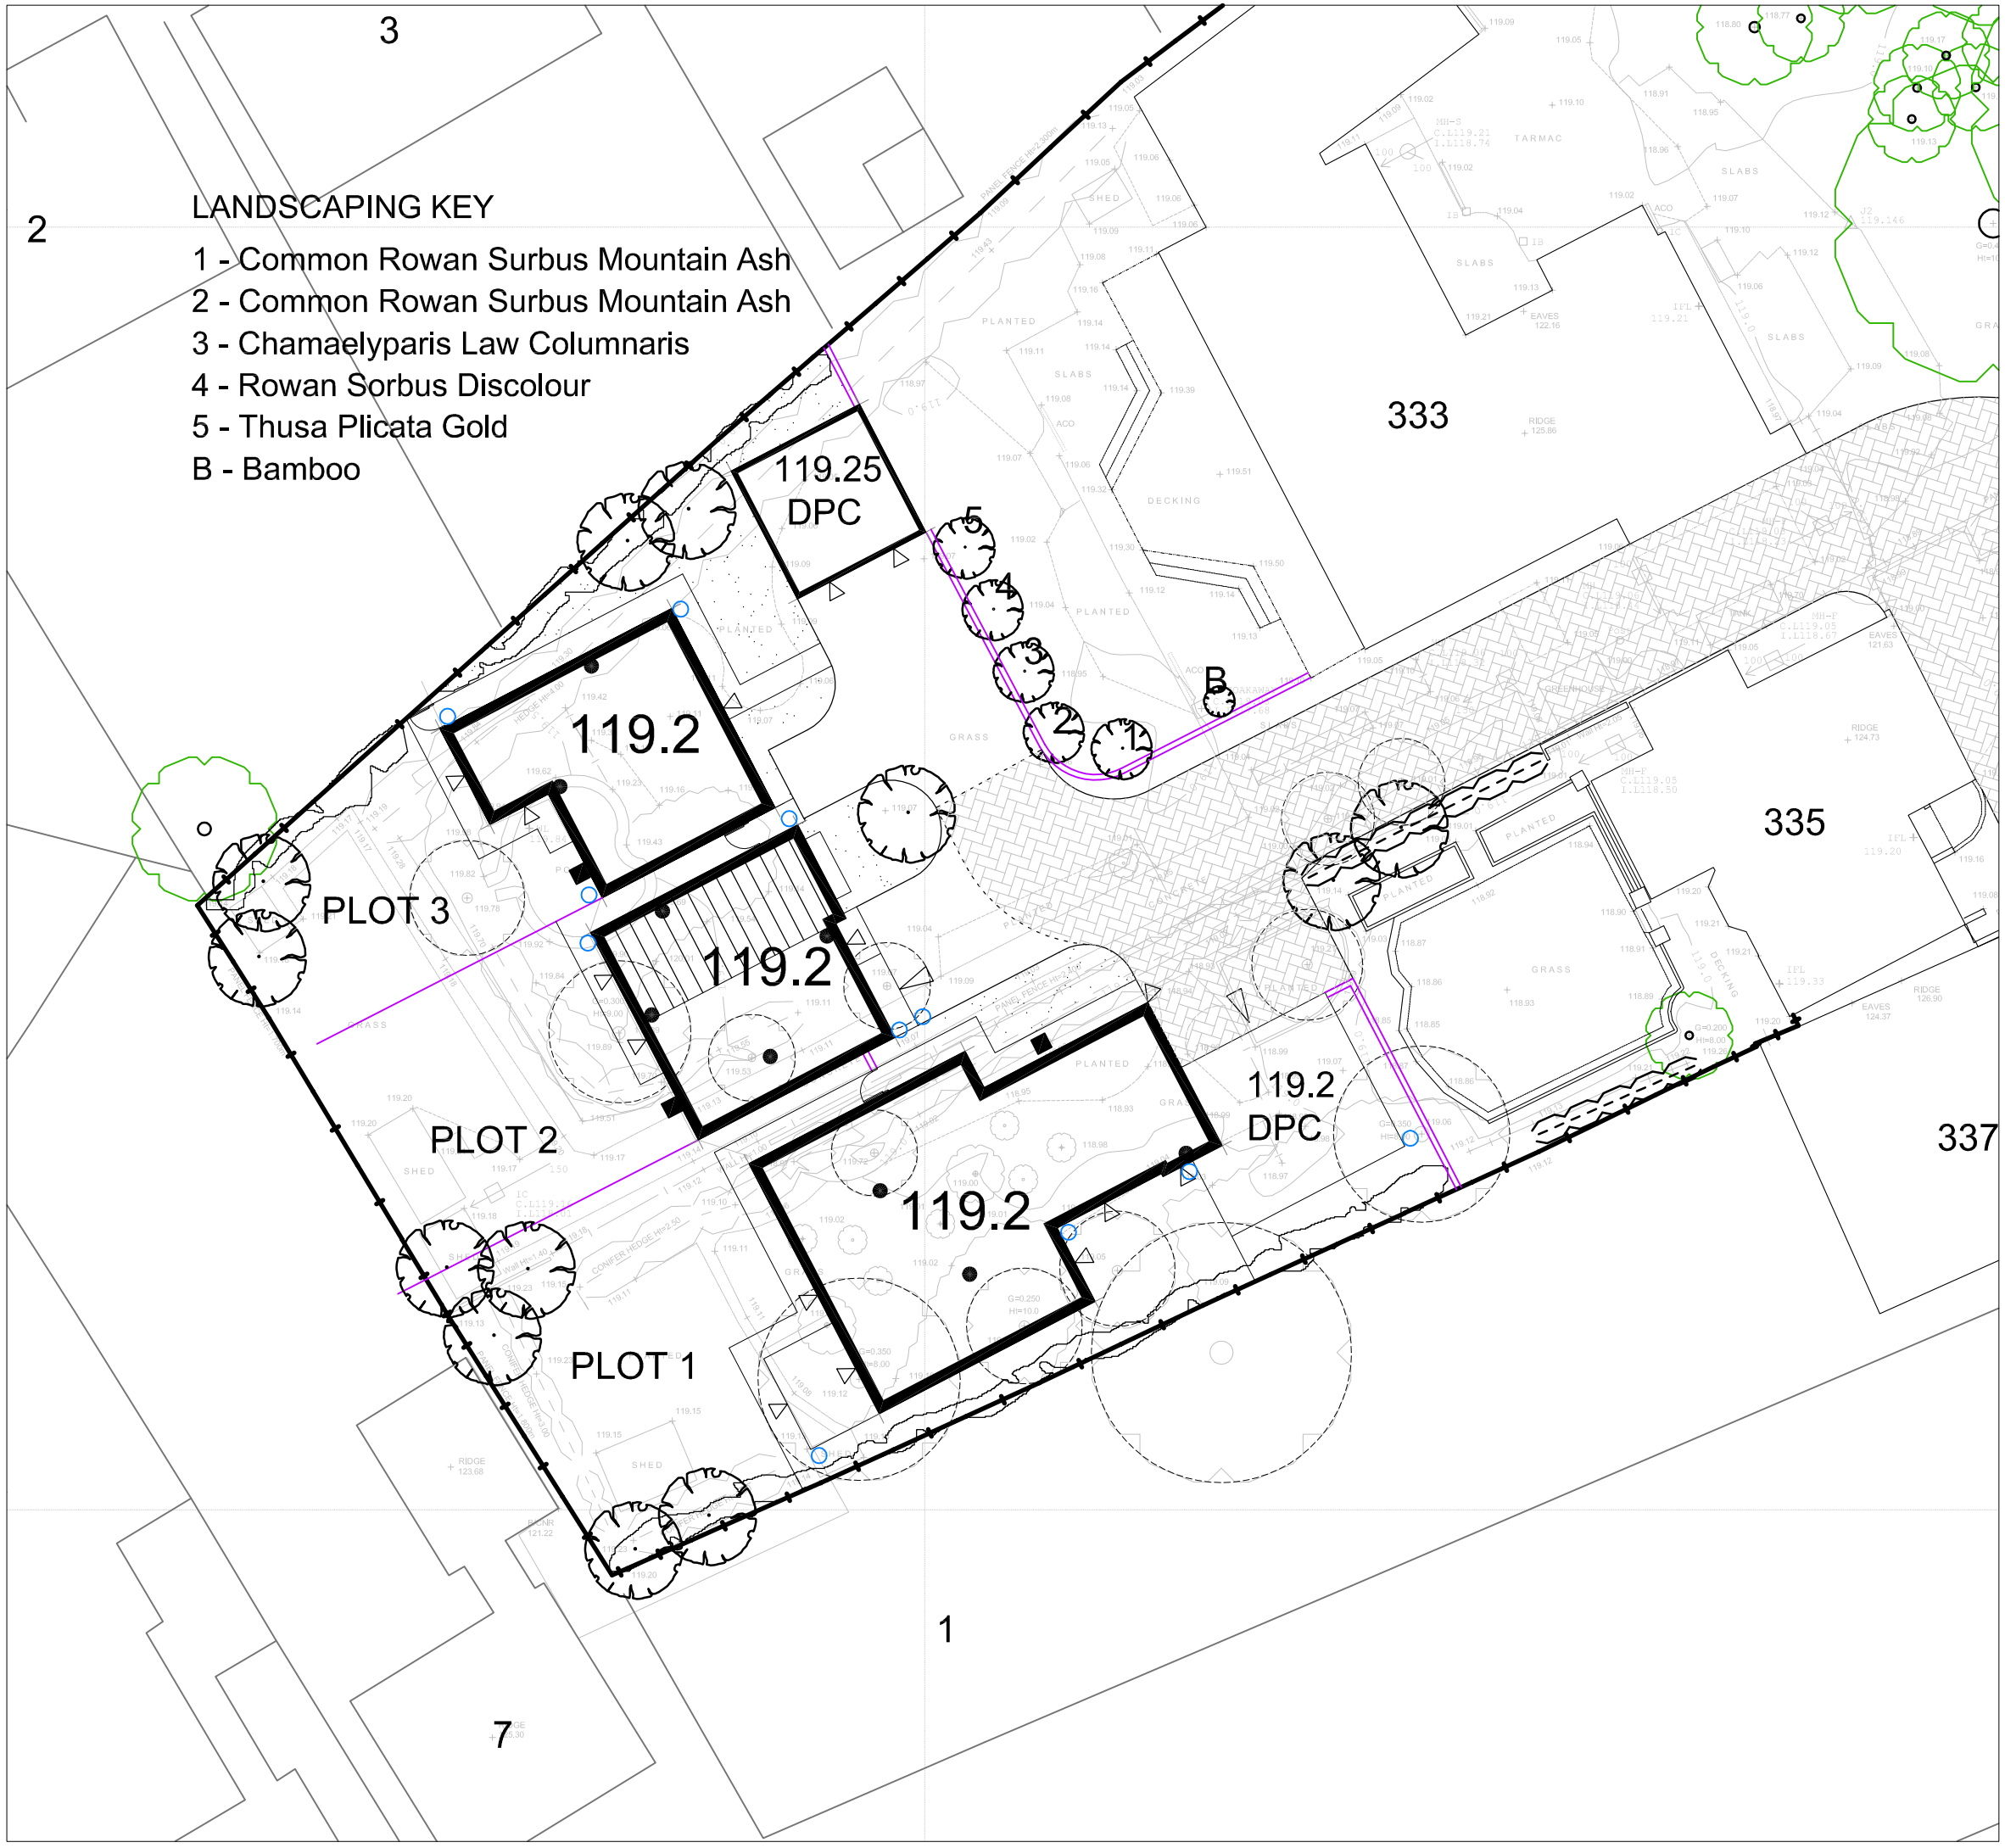


NOTES

THE SITE MANAGER IS TO INSPECT ALL EXCAVATIONS FOR STABILITY PRIOR TO ANY PERSONELL ENTERING THE TRENCH. IF ANY DOUBT WHATSOEEVER EXISTS REGARDING THE STATE OF THE GROUND THE OPERATIVE MUST REFER THE ISSUE TO THE MANAGER PRIOR TO ENTERING THE TRENCH.

SITE STAFF MUST OBSERVE ALL NORMAL TRENCH PRECAUTIONS FOR ANY EXCAVATION . RISKS TO STAFF INCLUDE TRENCH COLLAPSE DUE TO PLANT OR MATERIALS LOADING, TRENCH INSTABILITY DUE TO RUNNING CONDITIONS OR SHRINKAGE AND EXPANSION, AND GASSING RISK DUE TO GROUND GASSES OR CONTACT WITH LIVE SEWERAGE.

APPROPRIATE METHOD STATEMENTS MUST BE IN PLACE FOR THESE OPERATIONS AND THE OPERATIVES MUST HAVE DEMONSTRATED TO THE PRINCIPAL CONTRACTOR EVIDENCE OF THEIR TRAINING AND COMPETANCE IN RESPECT OF SUCH WORKS

ADDITIONAL RISKS INCLUDE FALLS FROM HEIGHT AND THE POTENTIAL FOR DEBRIS TO BE KICKED INTO TRENCHES. APPROPRIATE BARRIER SYSTEMS MUST BE USED WHERE NECESSARY

IN DEEP SYSTEMS, AND AT THE DISCRETION OF THE PLANNING SUPERVISOR, TRENCH WORKING MAY BE DEFINED AS CONFINED SPACES WORKING AND ADDITIONAL SAFETY PRECAUTIONS INCLUDING COMPLIANCE WITH SPECIFIC LEGISLATION, MUST BE TAKEN. ESCAPE PLANS MUST BE IN PLACE AND GAS MONITORING EQUIPMENT AVAILABLE .

REV	DESCRIPTION	DATE	INITIAL

STEPHEN DAYKIN CONSULTING Ltd

A civil engineering design consultancy for the development industry

33 Beaumaris Drive, Gedling
Nottingham NG4 2RA
Phone 0115 9404321 Fax 0115 9404184
e-mail stephen@stephendaykinconsulting.co.uk

PROJECT: PROPOSED RESIDENTIAL DEVELOPMENT AT LAND OFF 333 & 335 RUGBY ROAD, BURBAGE, HINCKLEY

CLIENT: BYRON POUNTNEY

TITLE: ENGINEERING LAYOUT EXISTING LEVELS & FINISHED FLOOR LEVELS

DRAWN:	CHECKED:	DATE:
JW	JR	15/03/10
SCALE: 1:250		
DWG No: E283/10		REV: