

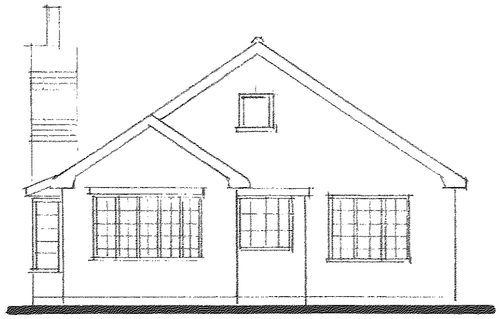



FRONT ELEVATION

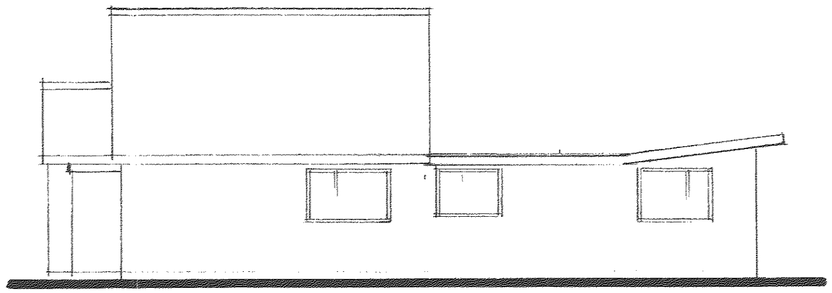

SIDE ELEVATION

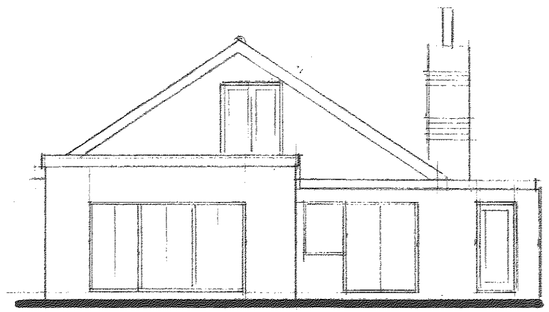


REAR ELEVATION

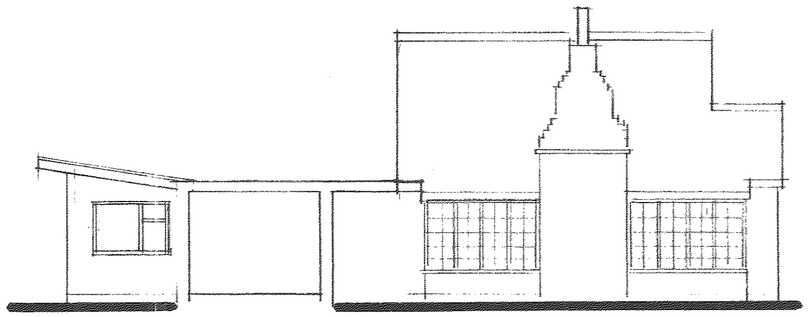

SECTIONAL SIDE ELEVATION

DEVELOPMENT
17 SEP 2007
RECEIVED

GROUND FLOOR PLAN

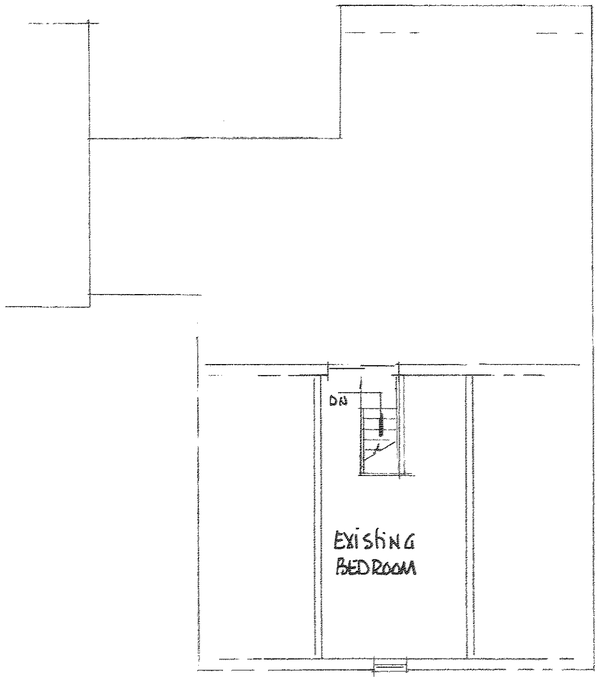

DEVELOPMENT
RECEIVED

FIRST FLOOR PLAN

PLANS AND ELEVATIONS AS EXISTING
119 MAIN STREET, STANTON UNDER BARDON. LEICS.

SCALE: 1:100

DATE: FEB 2007

DRAWN BY: PB.

Peter Barnwell Limited
Building Surveyor

Peter Barnwell ACIOB.
22 Norfolk Road,
Desford, Leicester, LE9 9HR.
01455 823816

DRAWING NUMBER: 661/01