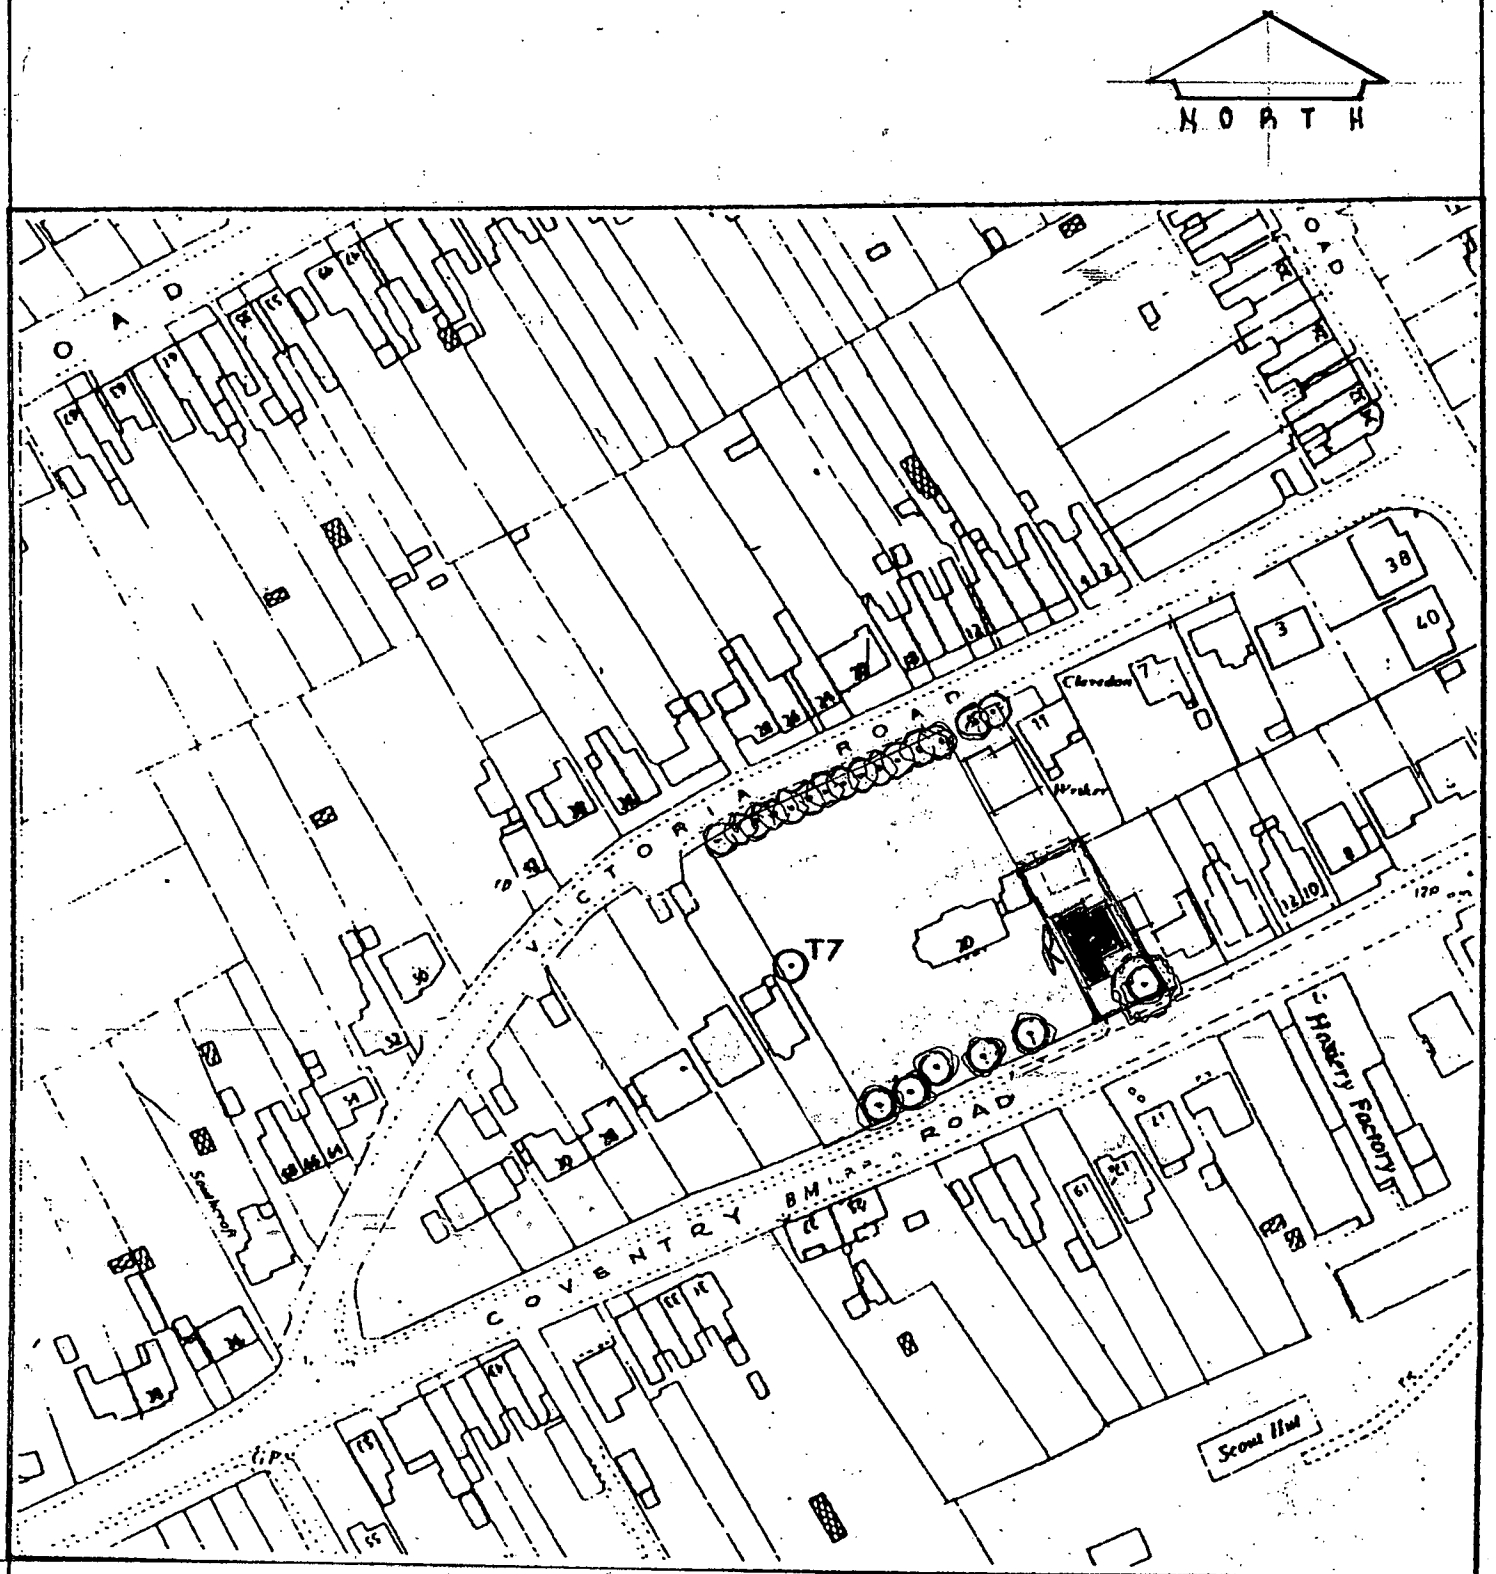

DEVELOPMENT SERVICES
01 MAY 2008
RECEIVED

LOCATION PLAN

C. J. RUSTED. M.C.I.A.T.

RESIDENTIAL DEVELOPMENT
20 COVENTRY RD BURBAGE

Date. Aug 07.
Scale 1:1250 Drwg. A042008.2