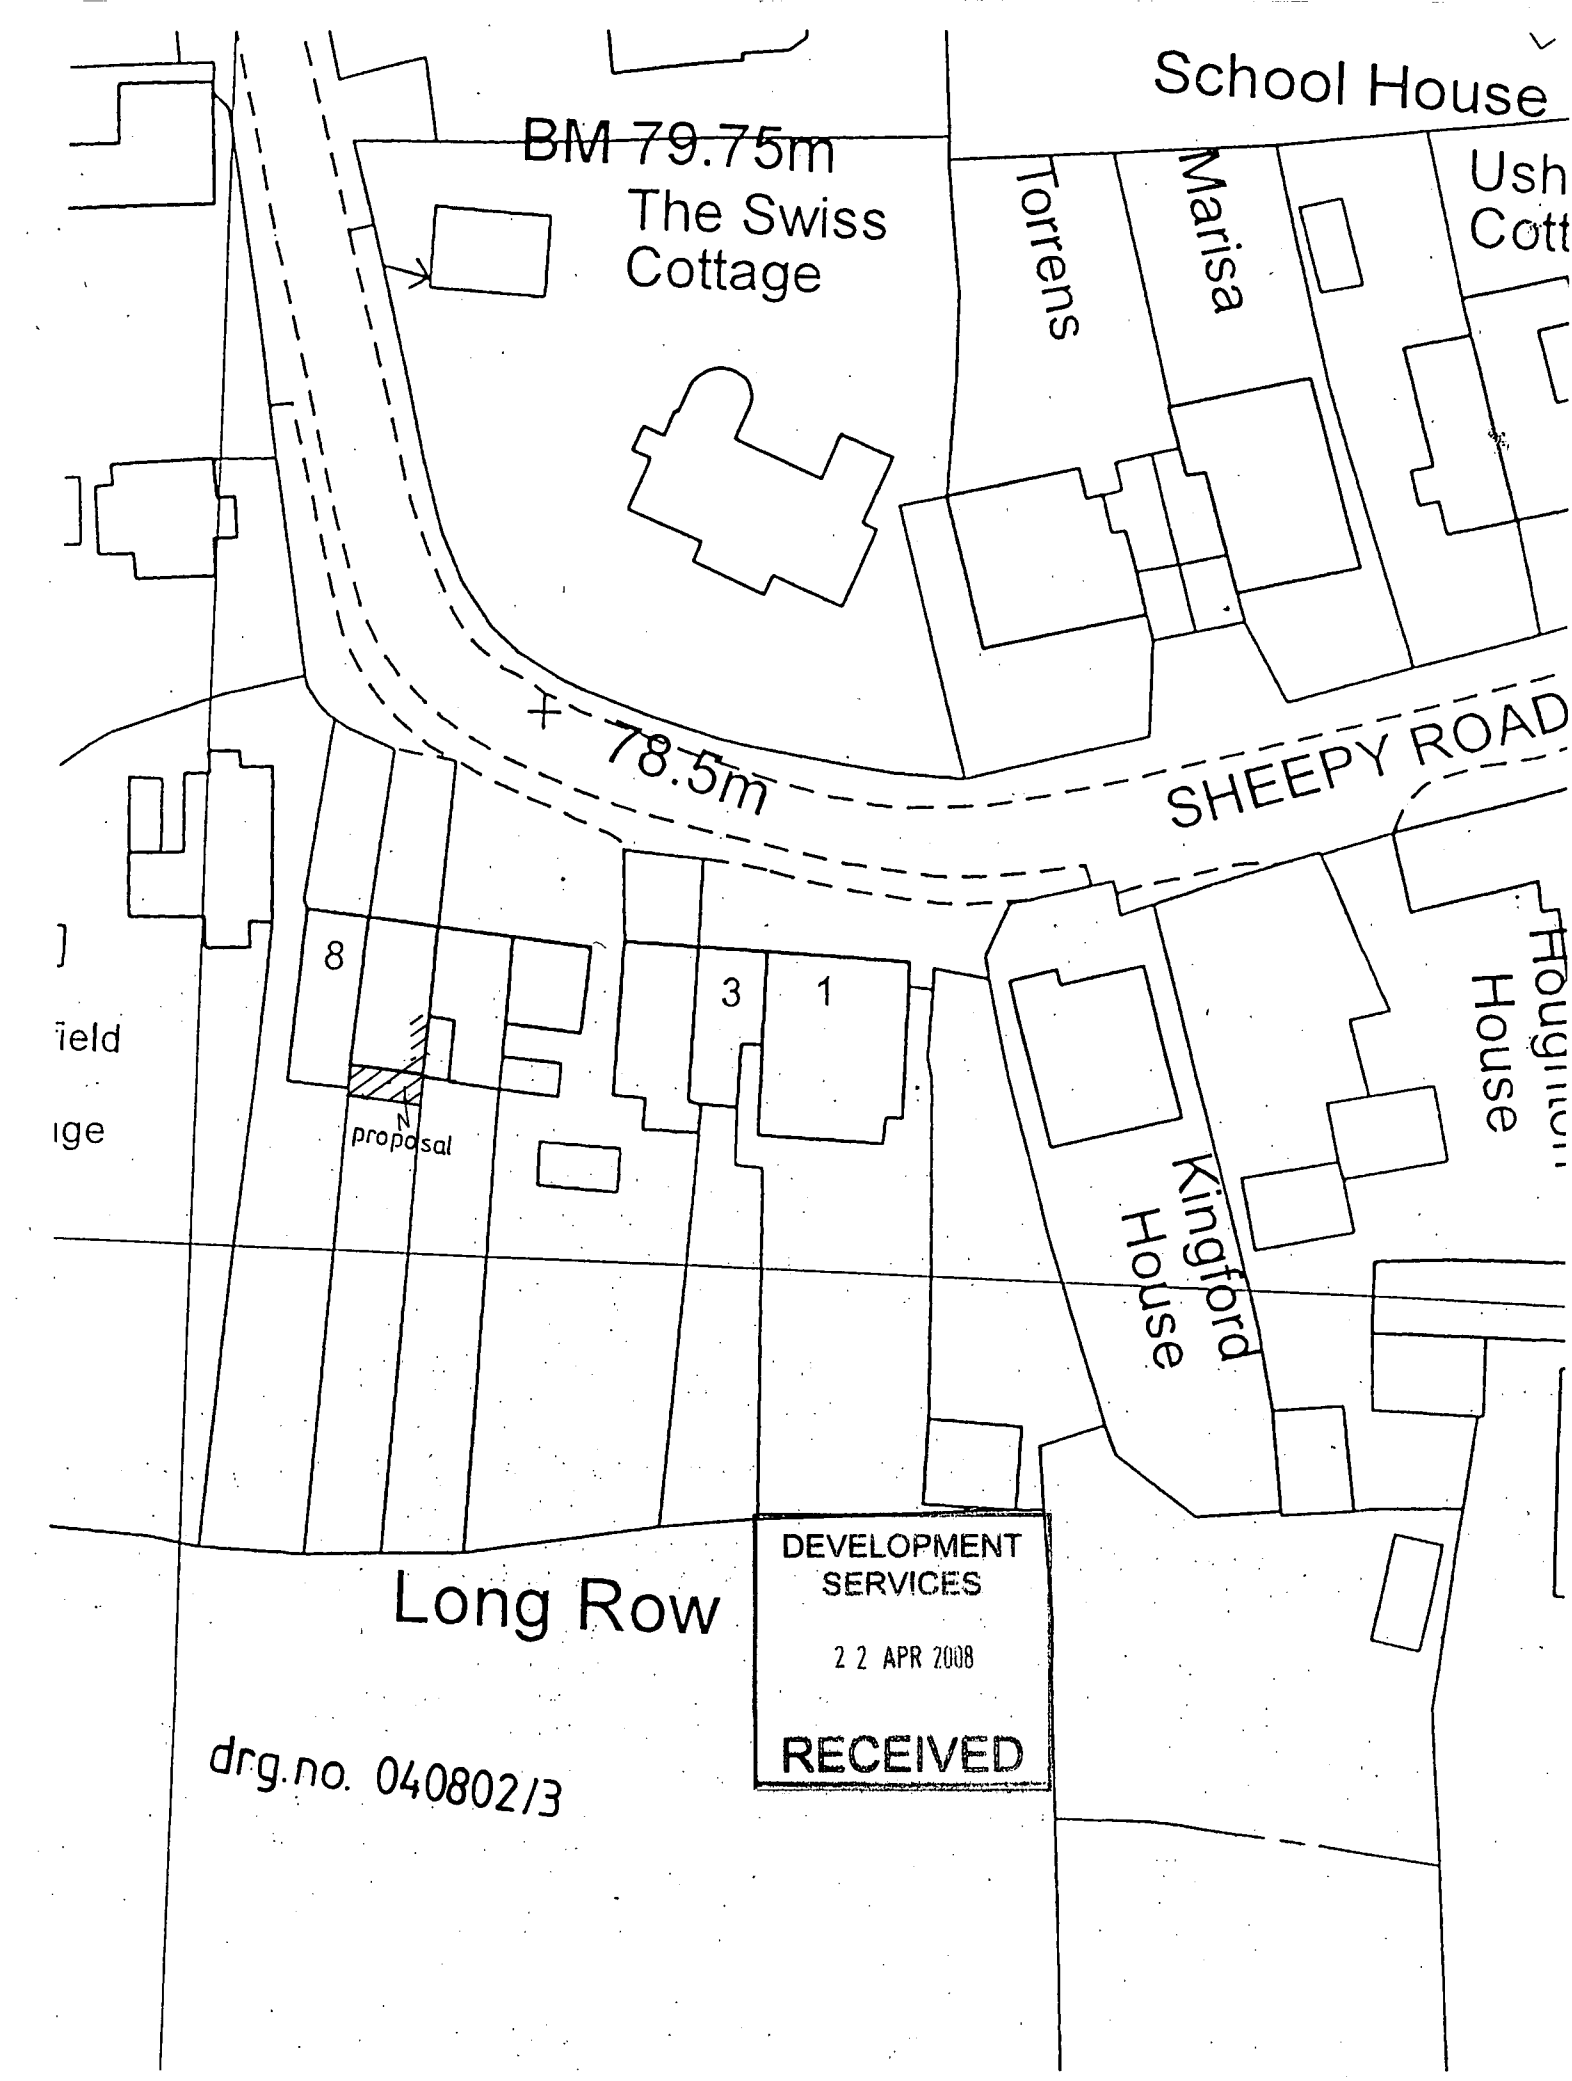

School House
BM 79.75m
The Swiss Cottage
Torrens
Marisa
Ush
Cott
78.5m
SHEEPY ROAD
8
3
1
proposal
House
Kingford House
DEVELOPMENT SERVICES
2 2 APR 2008
RECEIVED
Long Row
drg.no. 040802/3
1:500