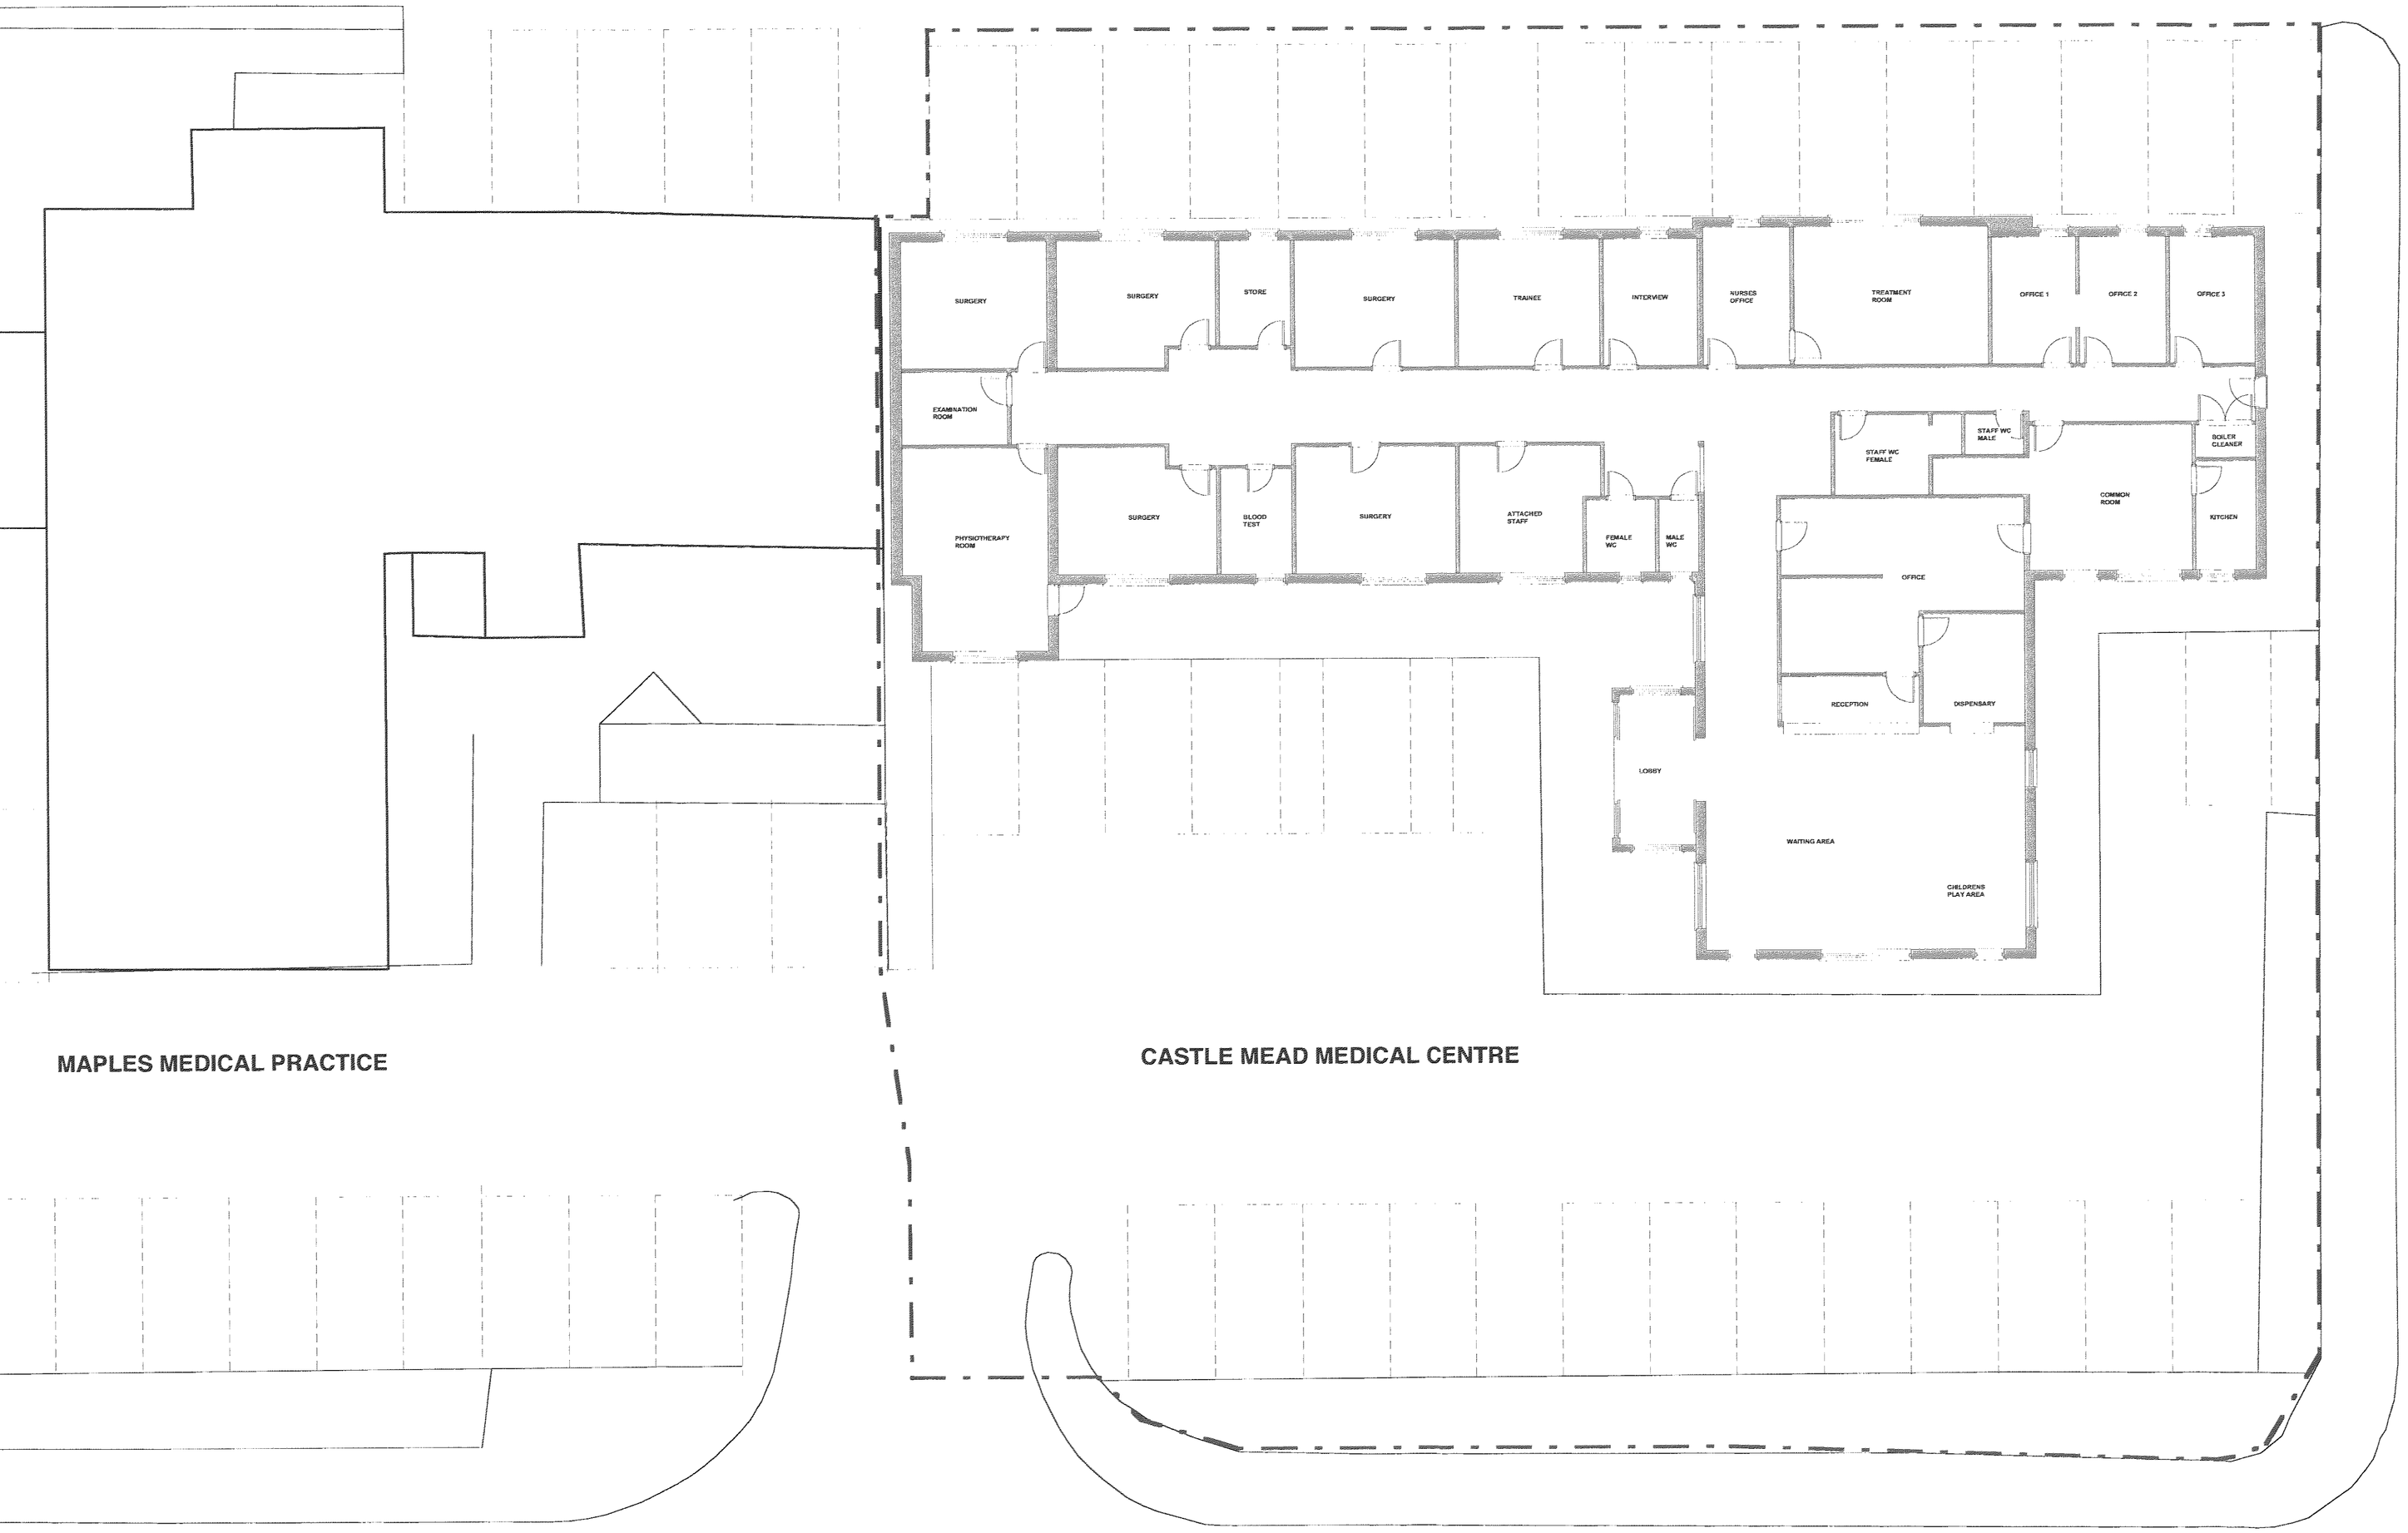

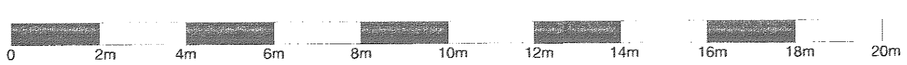

The copyright of this drawing is vested in the Architect/Designer and must not be copied or reproduced without his written consent. Figured dimensions only to be taken from this drawing. All contractors and/or specialists must visit the site and be responsible for taking and checking all dimensions relative to this work.

APPROVAL | CONSTRUCT. | AS BUILT

REV.	DATE	DESCRIPTION	BY	CHK'D.

CLIENT

Assura pharmacy

Assura Pharmacy Ltd.
50 Pall Mall
London
SW1Y 5JH

PROJECT

NEW PHARMACY
CASTLE MEAD MEDICAL CENTRE
HILL STREET HINCKLEY LE10 1DS

DRAWING

EXISTING LAYOUT

SCALE	DATE	BY	SIZE
1:100	Oct 07	NL	A1

JOB No.	DRAWING No.	REVISION
DBL309	01	

The Design Buro (Leamington Spa) Ltd
9 Euston Place, Royal Leamington Spa,
Warwickshire, CV32 4LN
Tel 01926 450091 Fax 01926 889086
Email admin@design-buro.co.uk

THE DESIGN BURO