
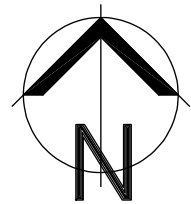


Rev	Date	Description	By
#	#	#	sAh

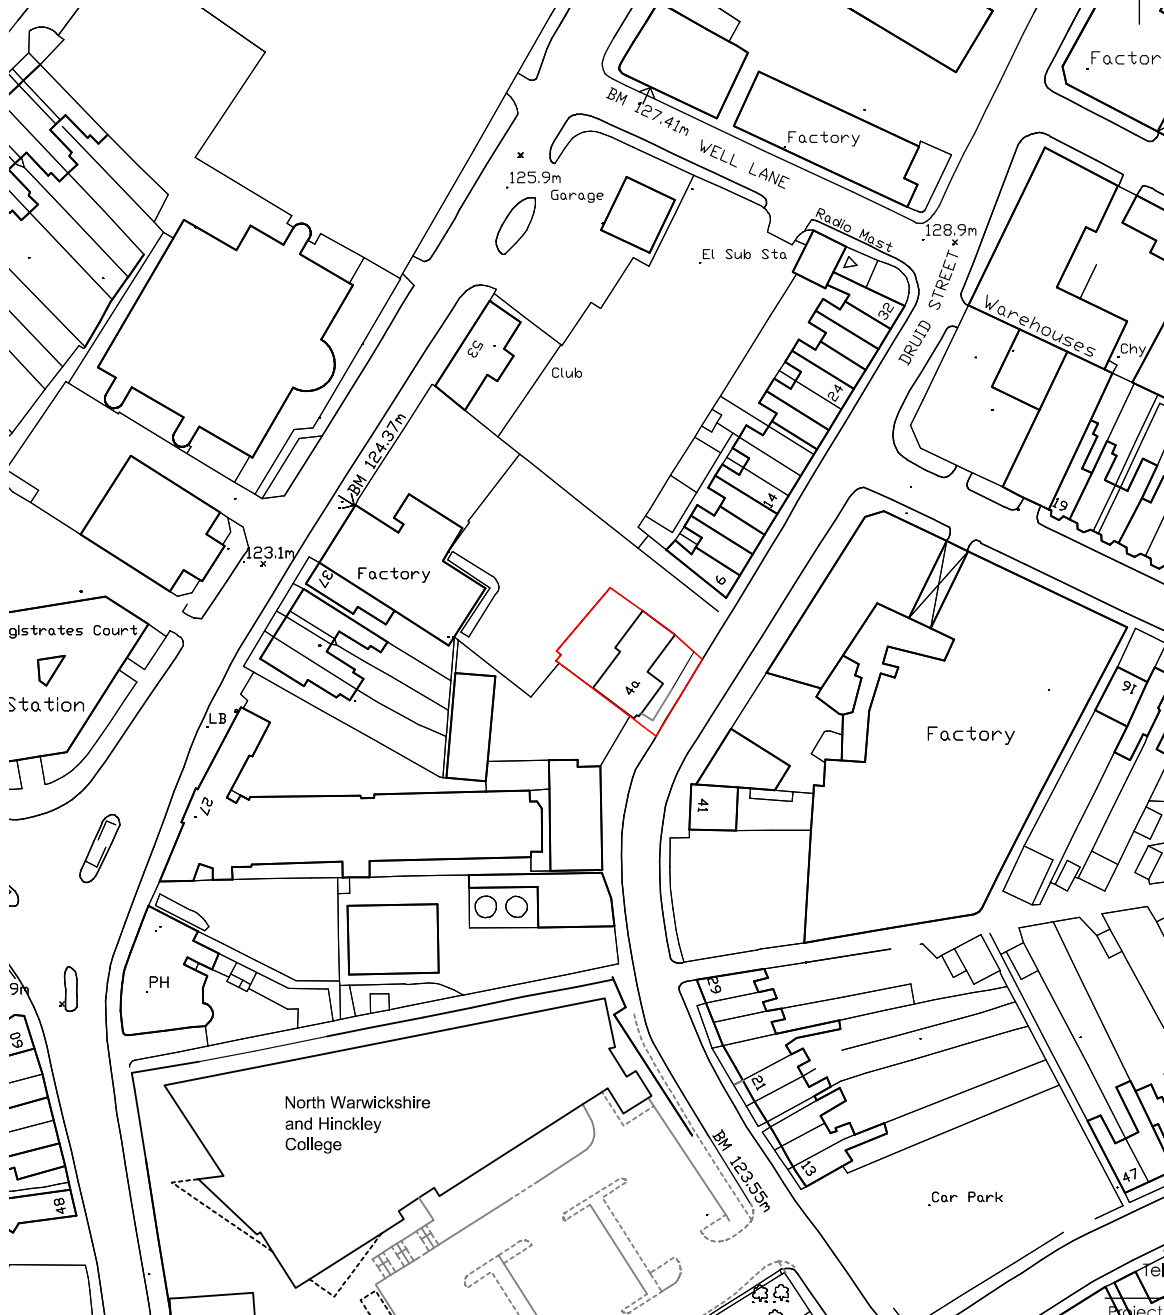

stuArch

Tel: 07948 382917 e:1stuarch@gmail.com

Project

Proposed Change of use to Education
Class F1,
4, Druid Street,
Hinckley

Client

Capital Tax & Investment

Drawing

Location Plan

Drg No: 01-2523_00 Rev #

Scale 1:1250 @A4 U06 Date 18.09.25