




S8129 OVERFLOW SWALE SECTION

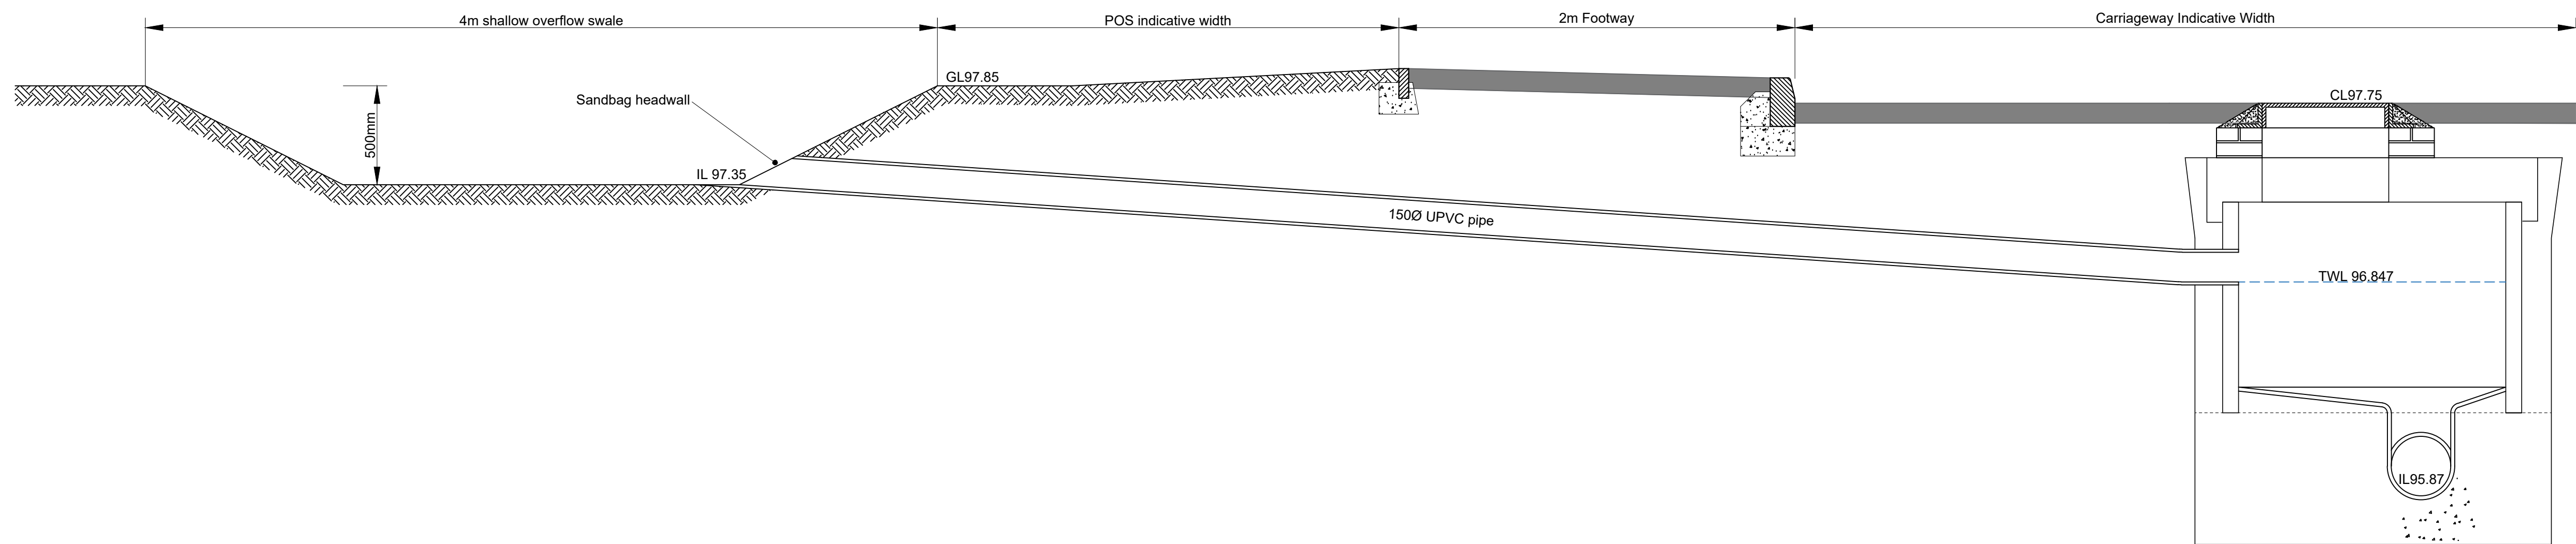

S8135 OVERFLOW SWALE SECTION

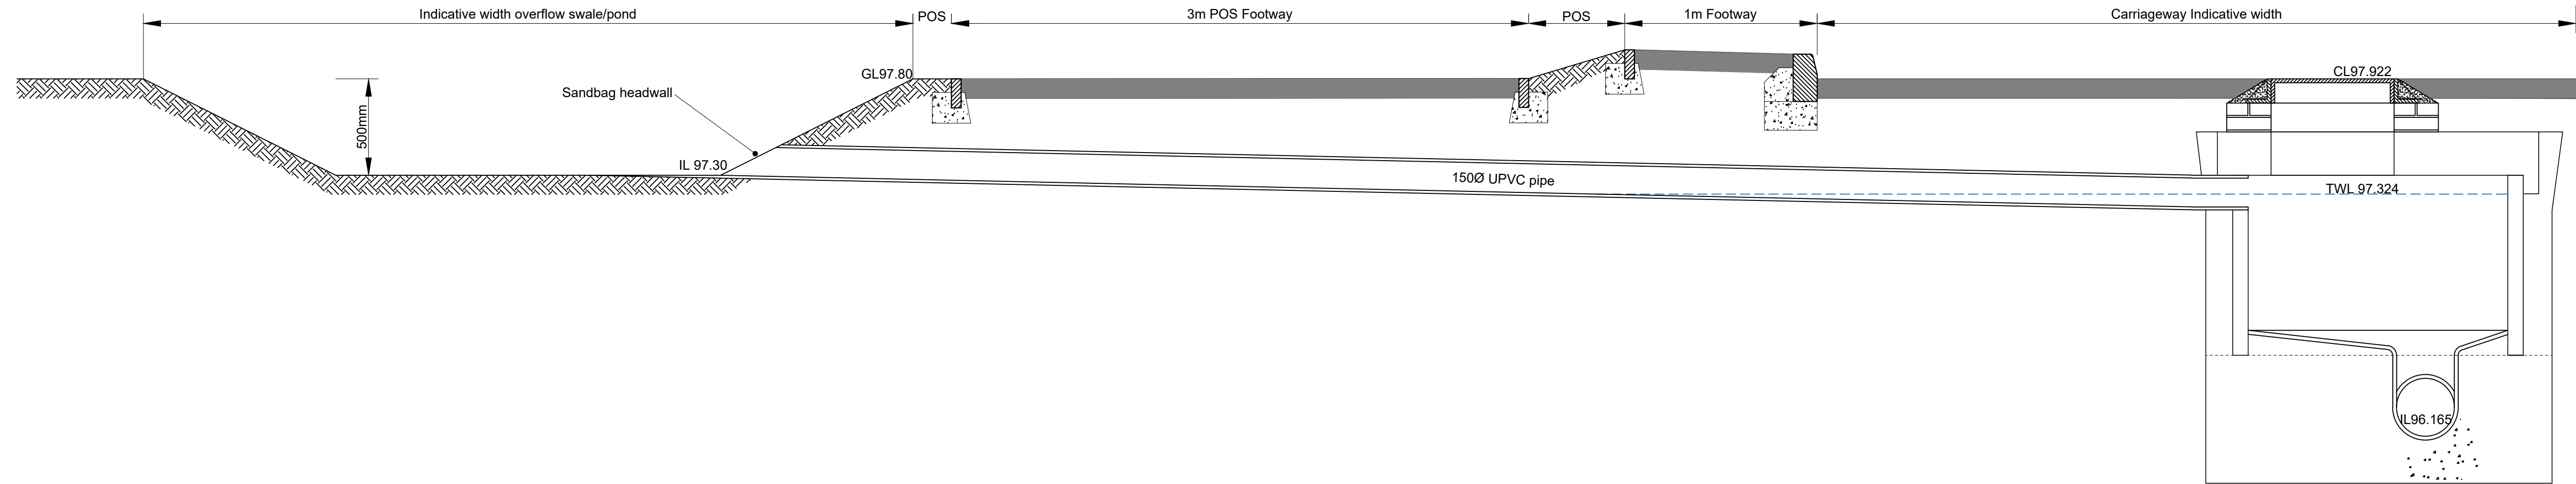

S8149 OVERFLOW SWALE SECTION

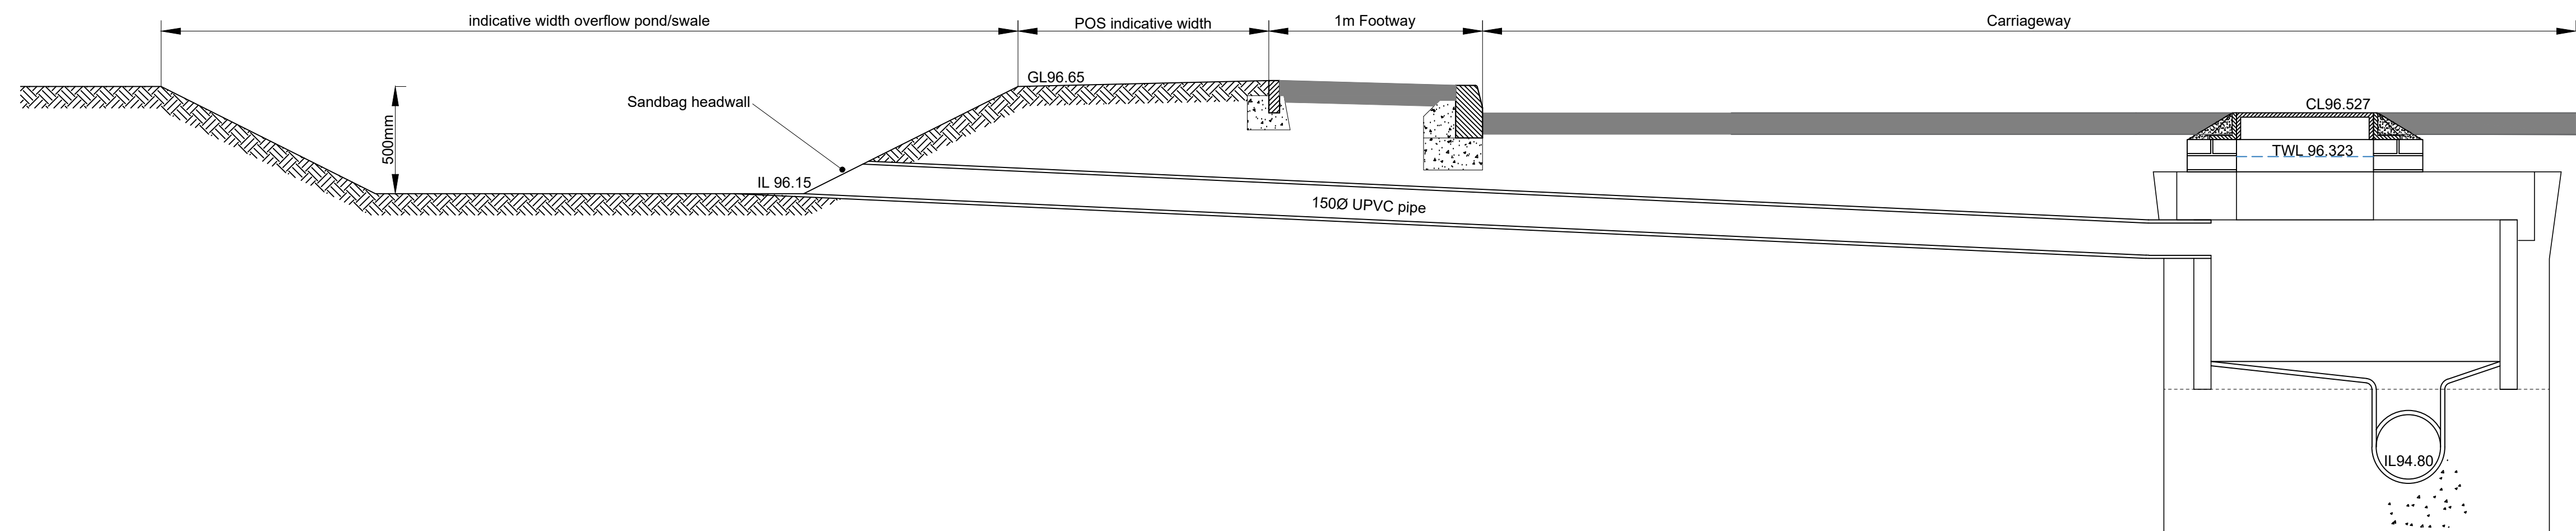

Revision.			
-----------	--	--	--

Proposed Development at
Normandy Way
Hinckley

**Overflow Swale
Sections**

DATE: 11.02.25
SCALE: NTS @ A1
DRAWN: DS
CHECKED:

BLOOR HOMES

Drawing No. MI100-EN-450