

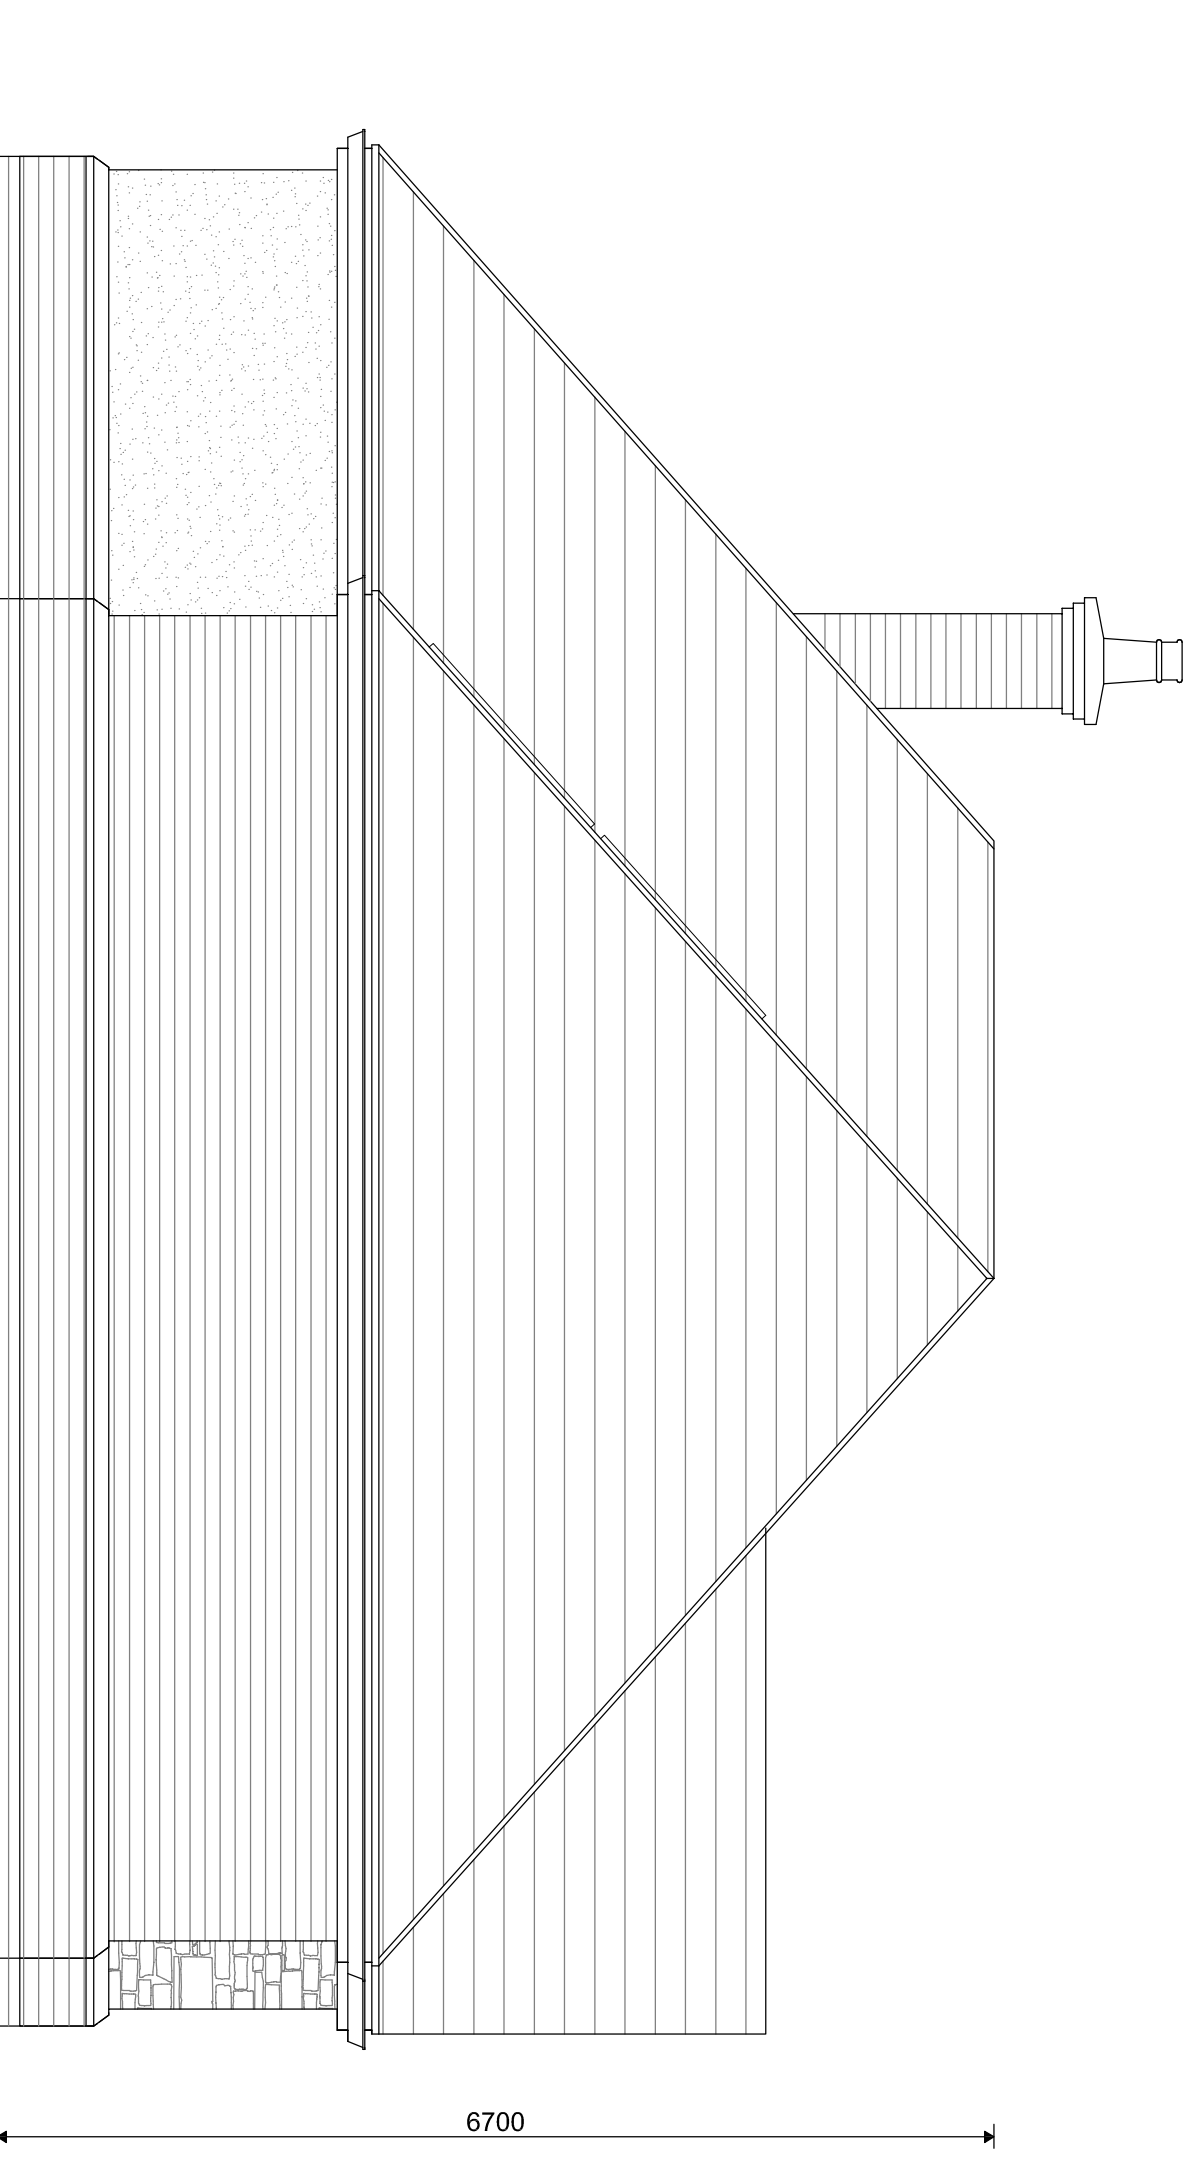
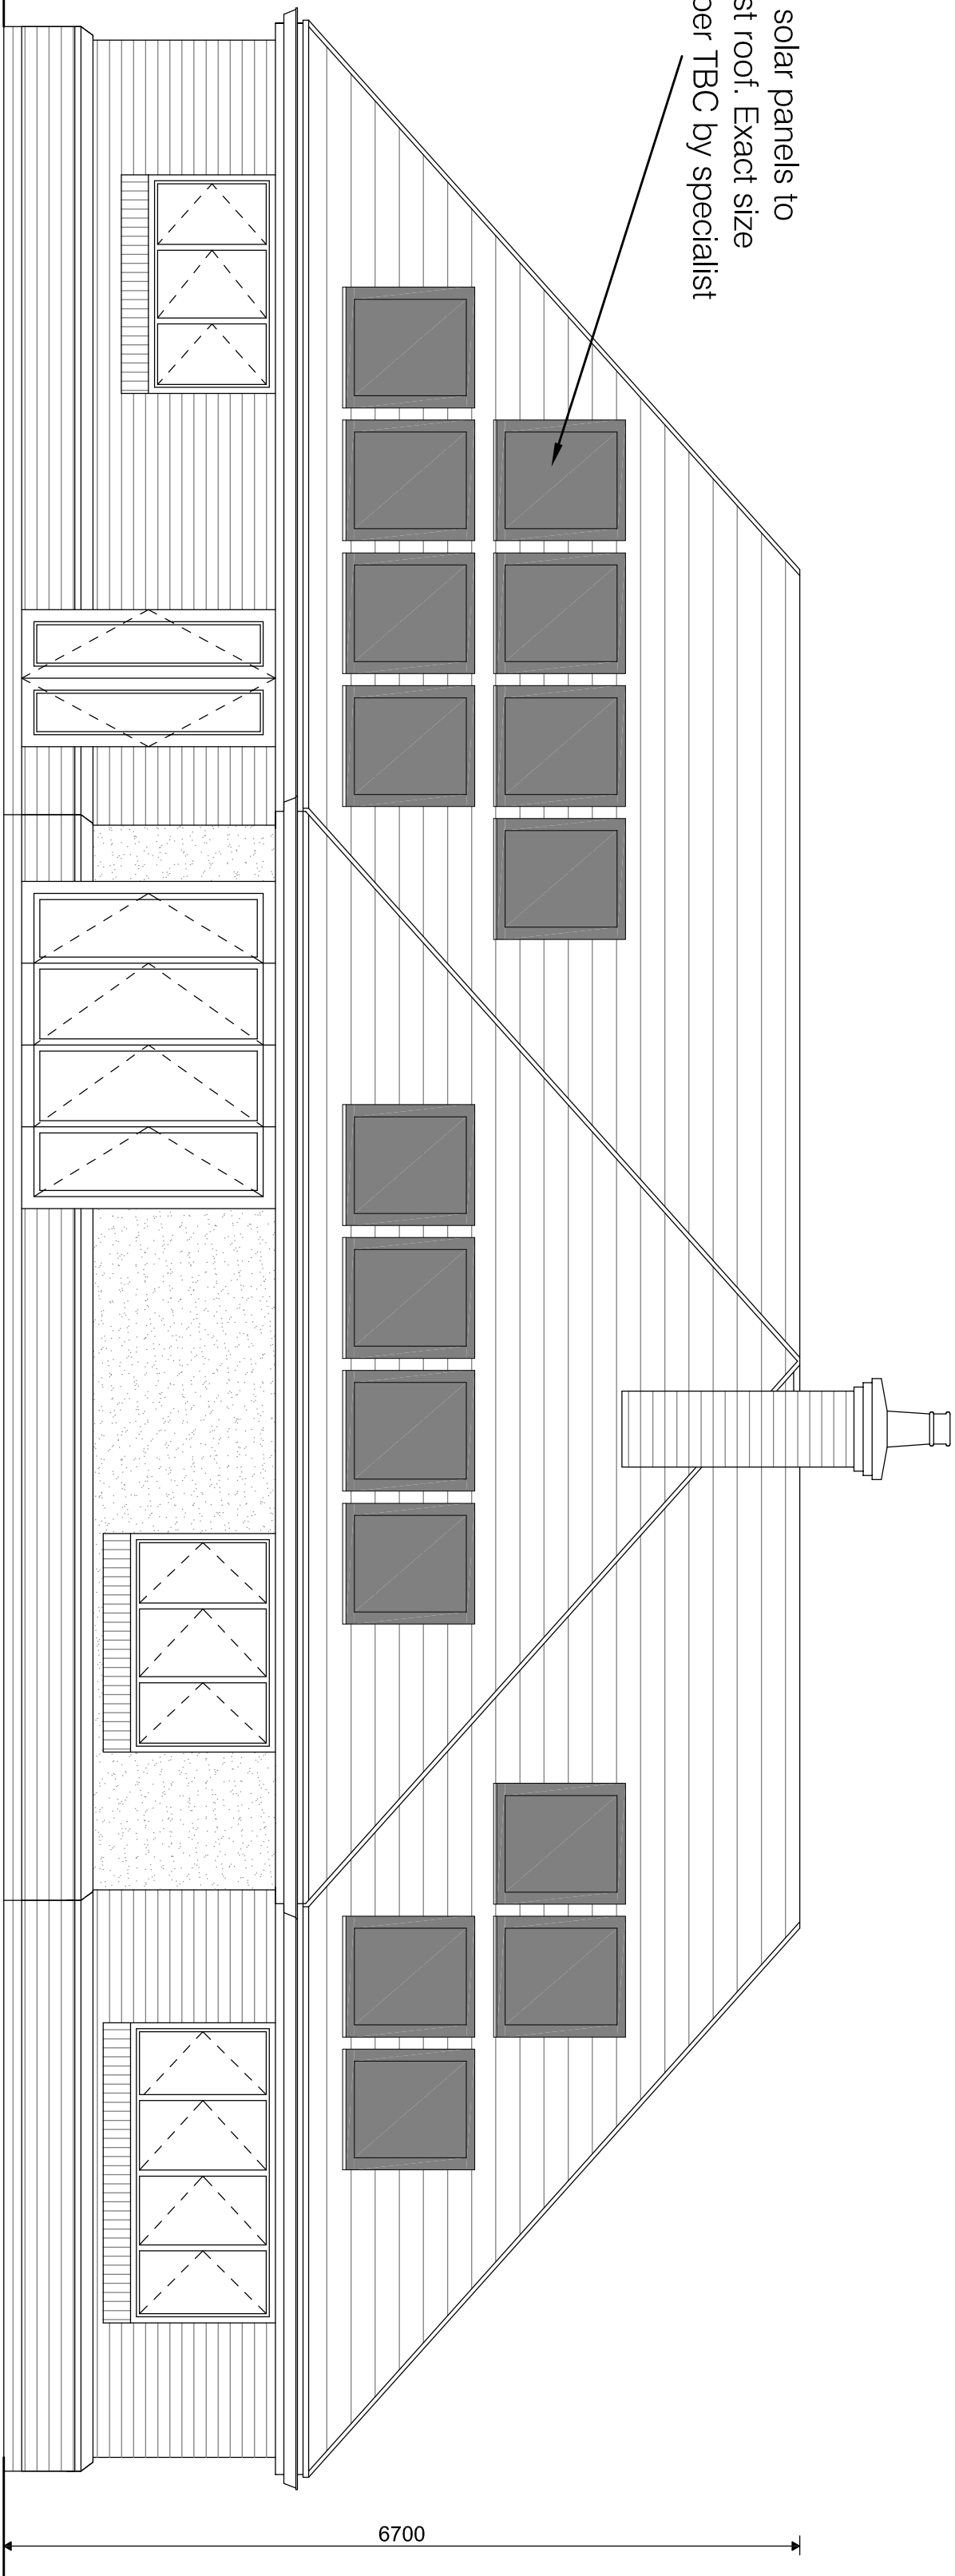
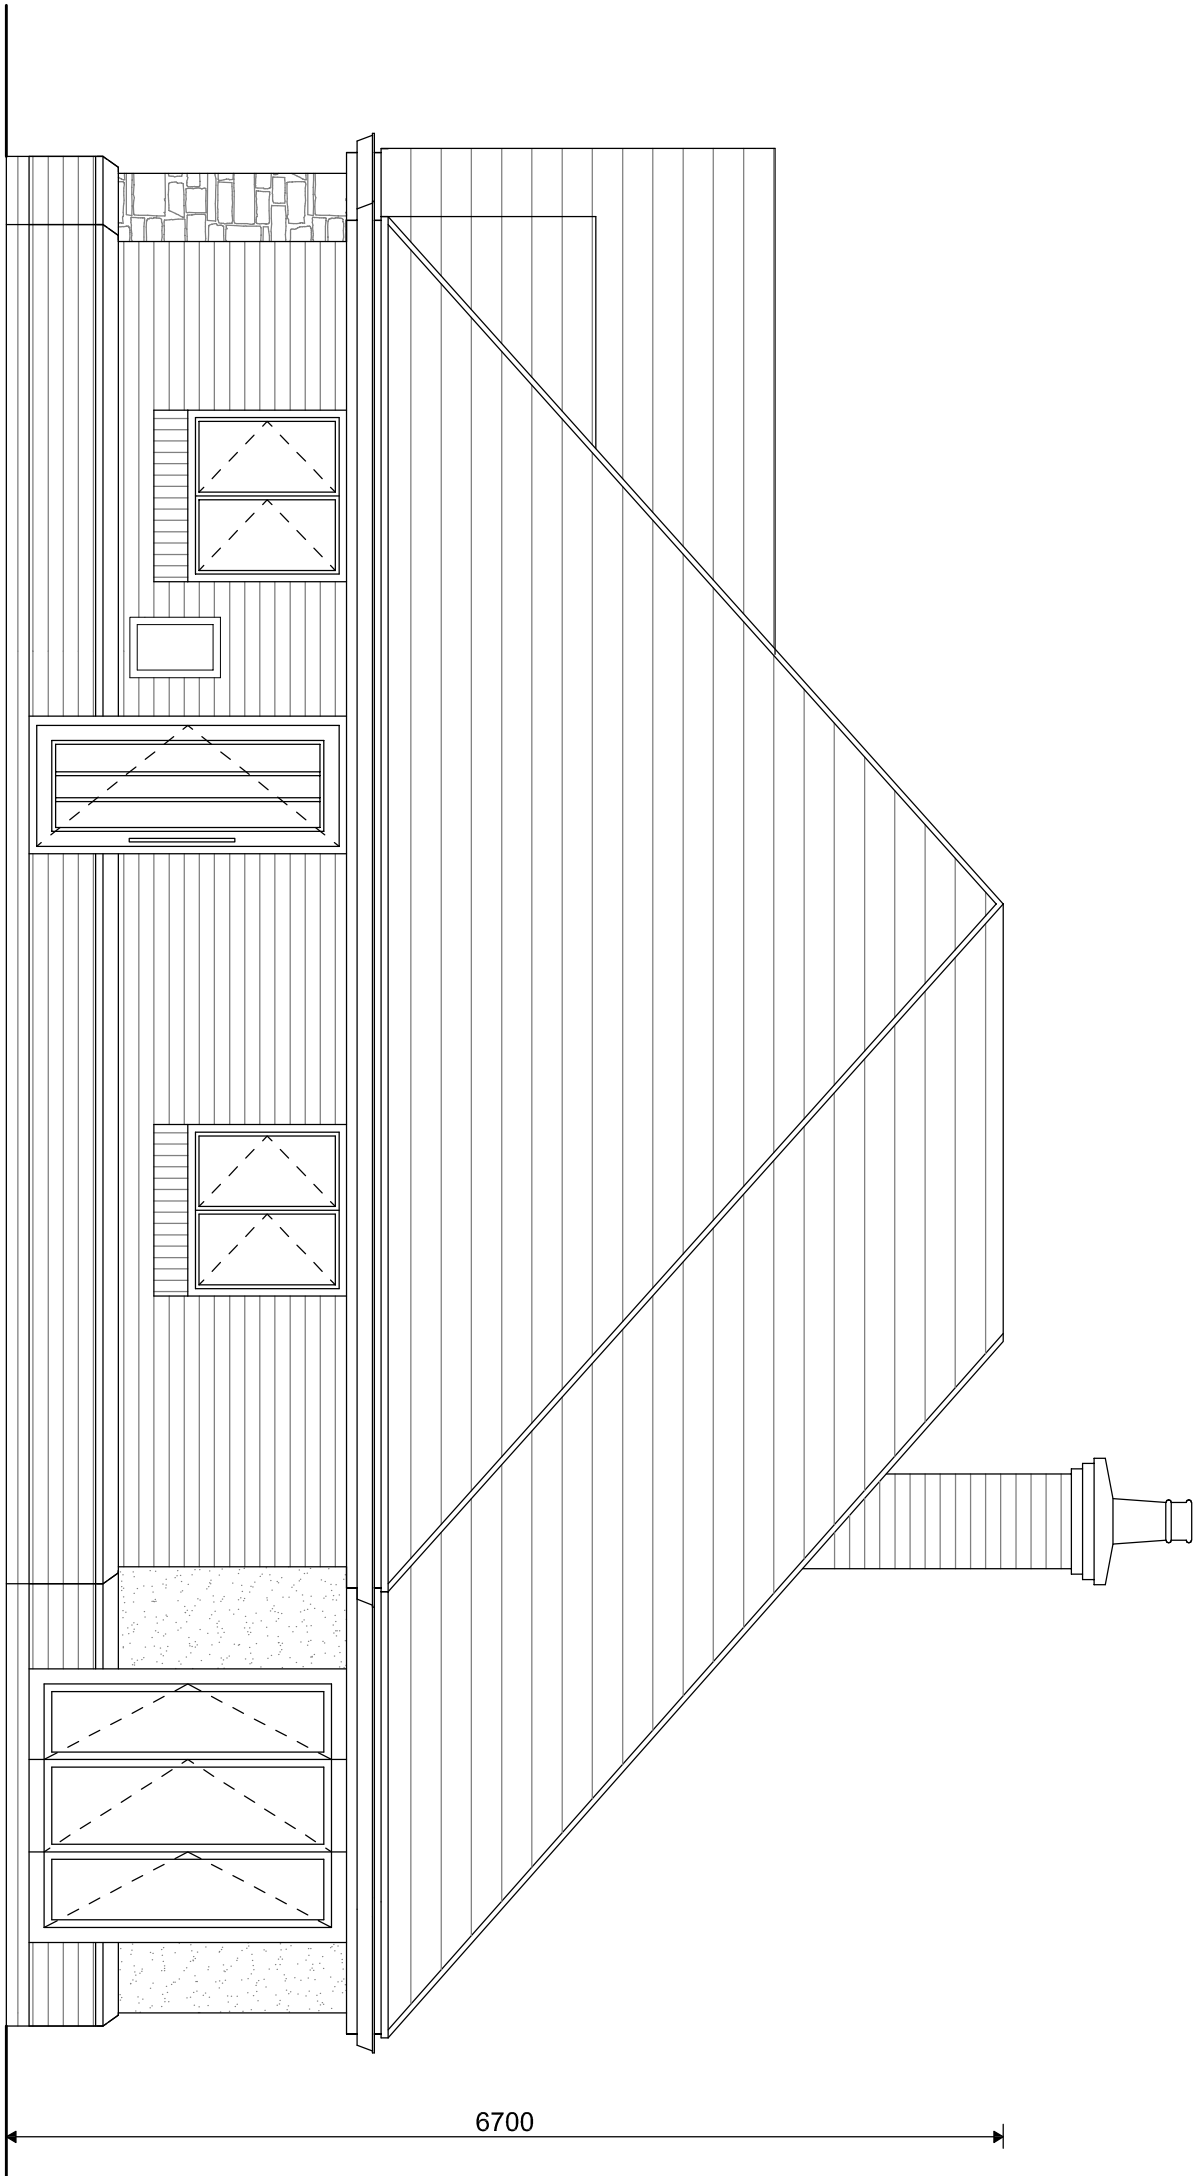


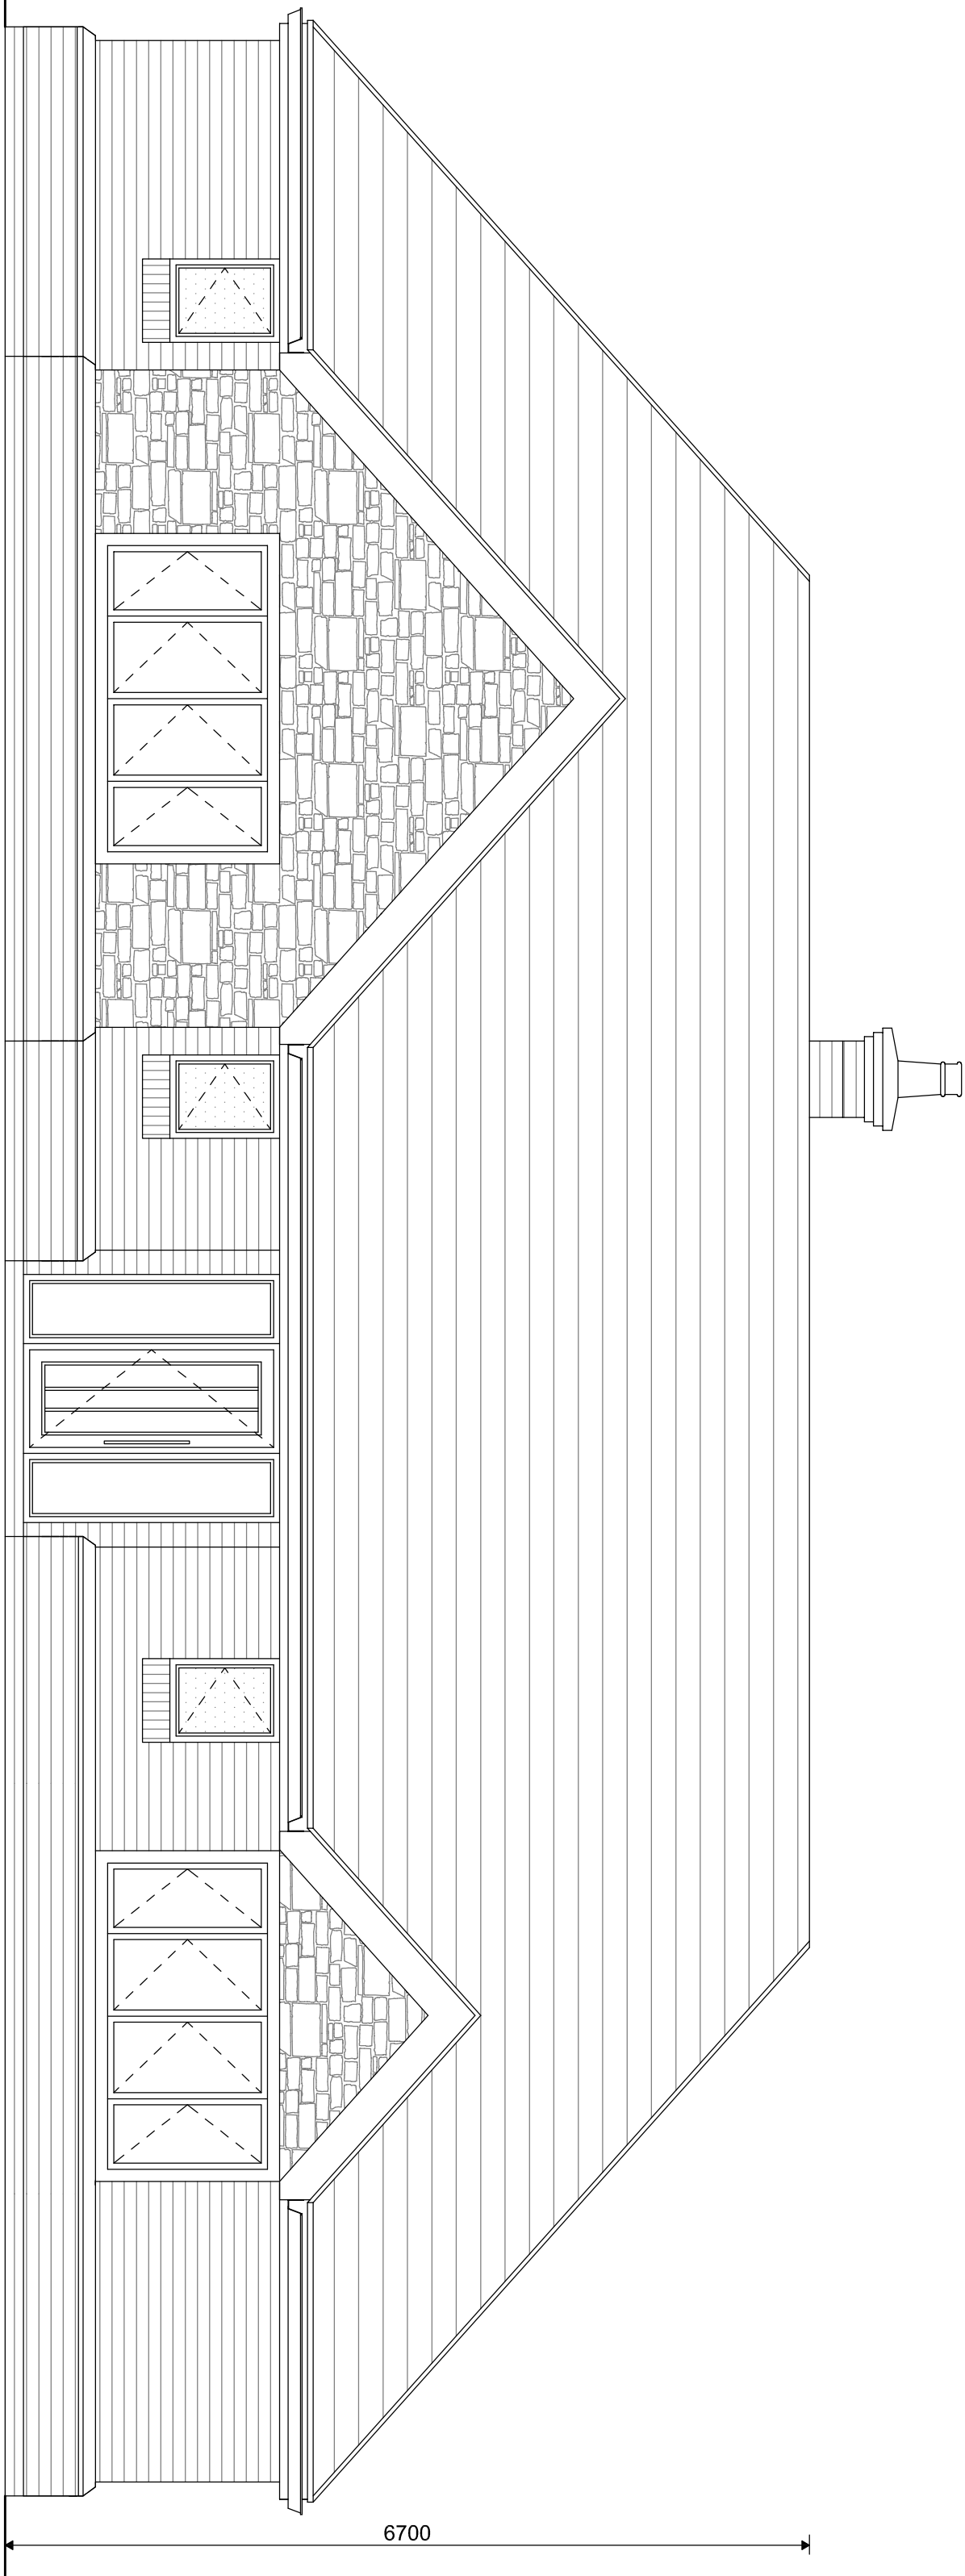

Indicative solar panels to south west roof. Exact size and number TBC by specialist

PROPOSED ELEVATION 3
- 1:50

PROPOSED ELEVATION 4 -
1:50

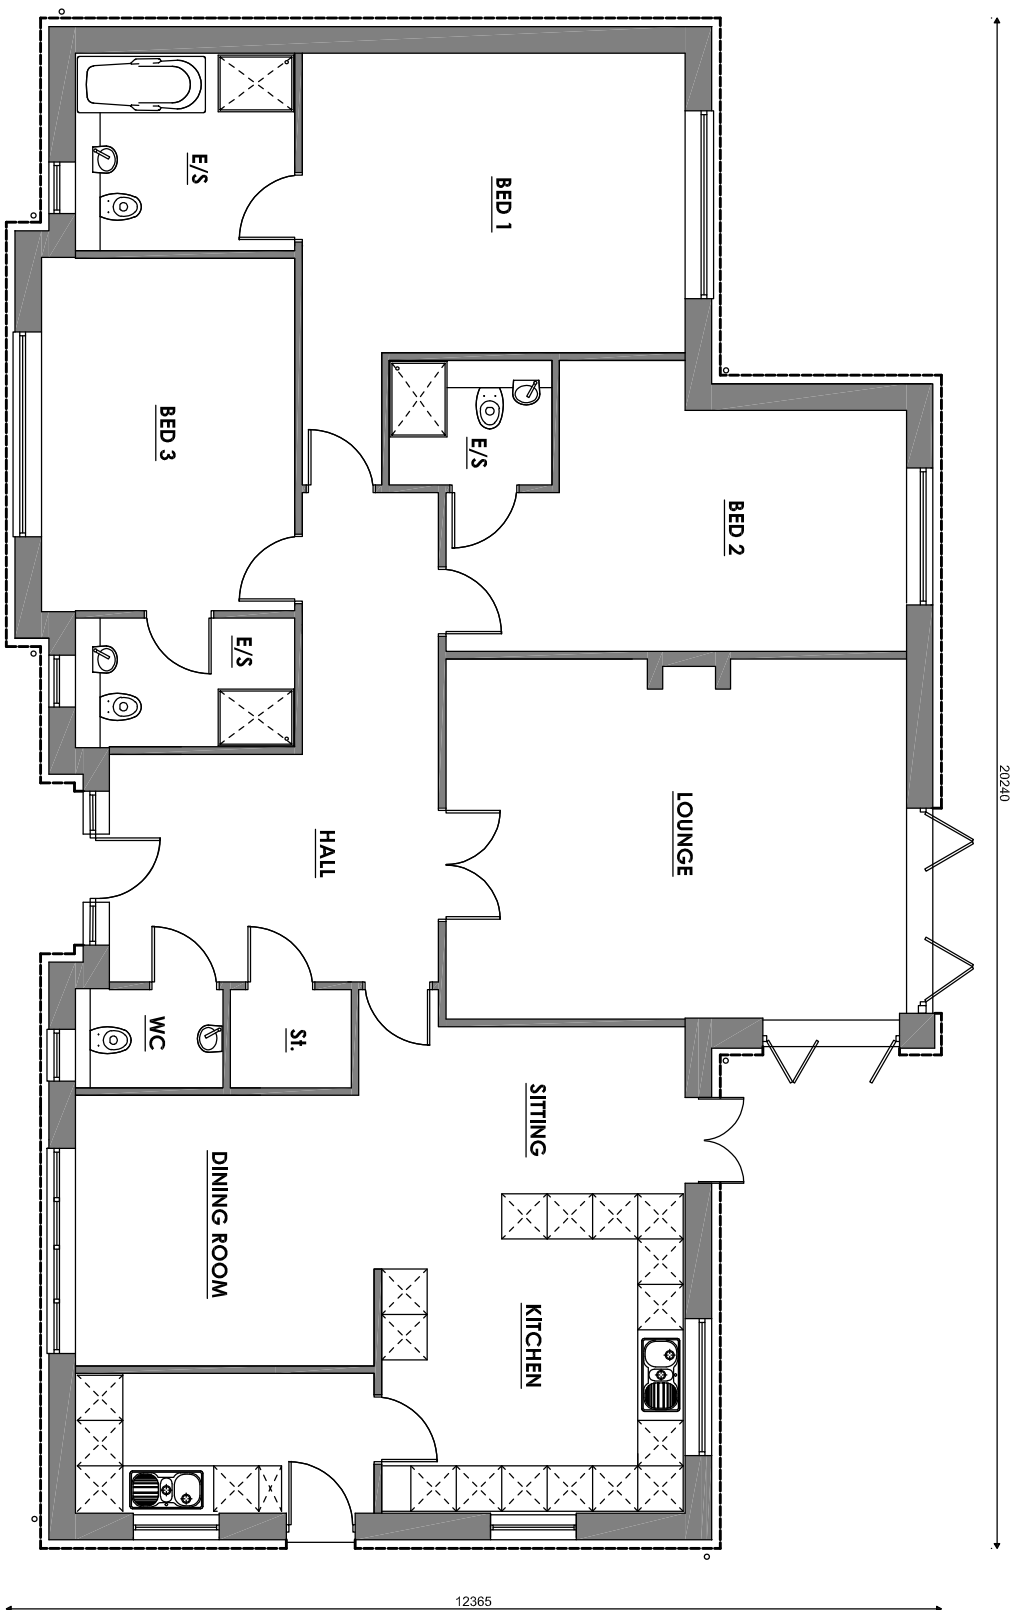

PROPOSED GF PLAN - 1/100

Client				Springbourne Homes Ltd	
Project Title				Proposed New House	
The Copple				Burbage	
Drawing Title				As proposed	
Scale				As indicated	
Reference				ZLM	
Date				Aug 2025	
Sheet				A1	
Job No.				1271	
Drawing No.				P9 - 02a	
Status				PLANNING	

