


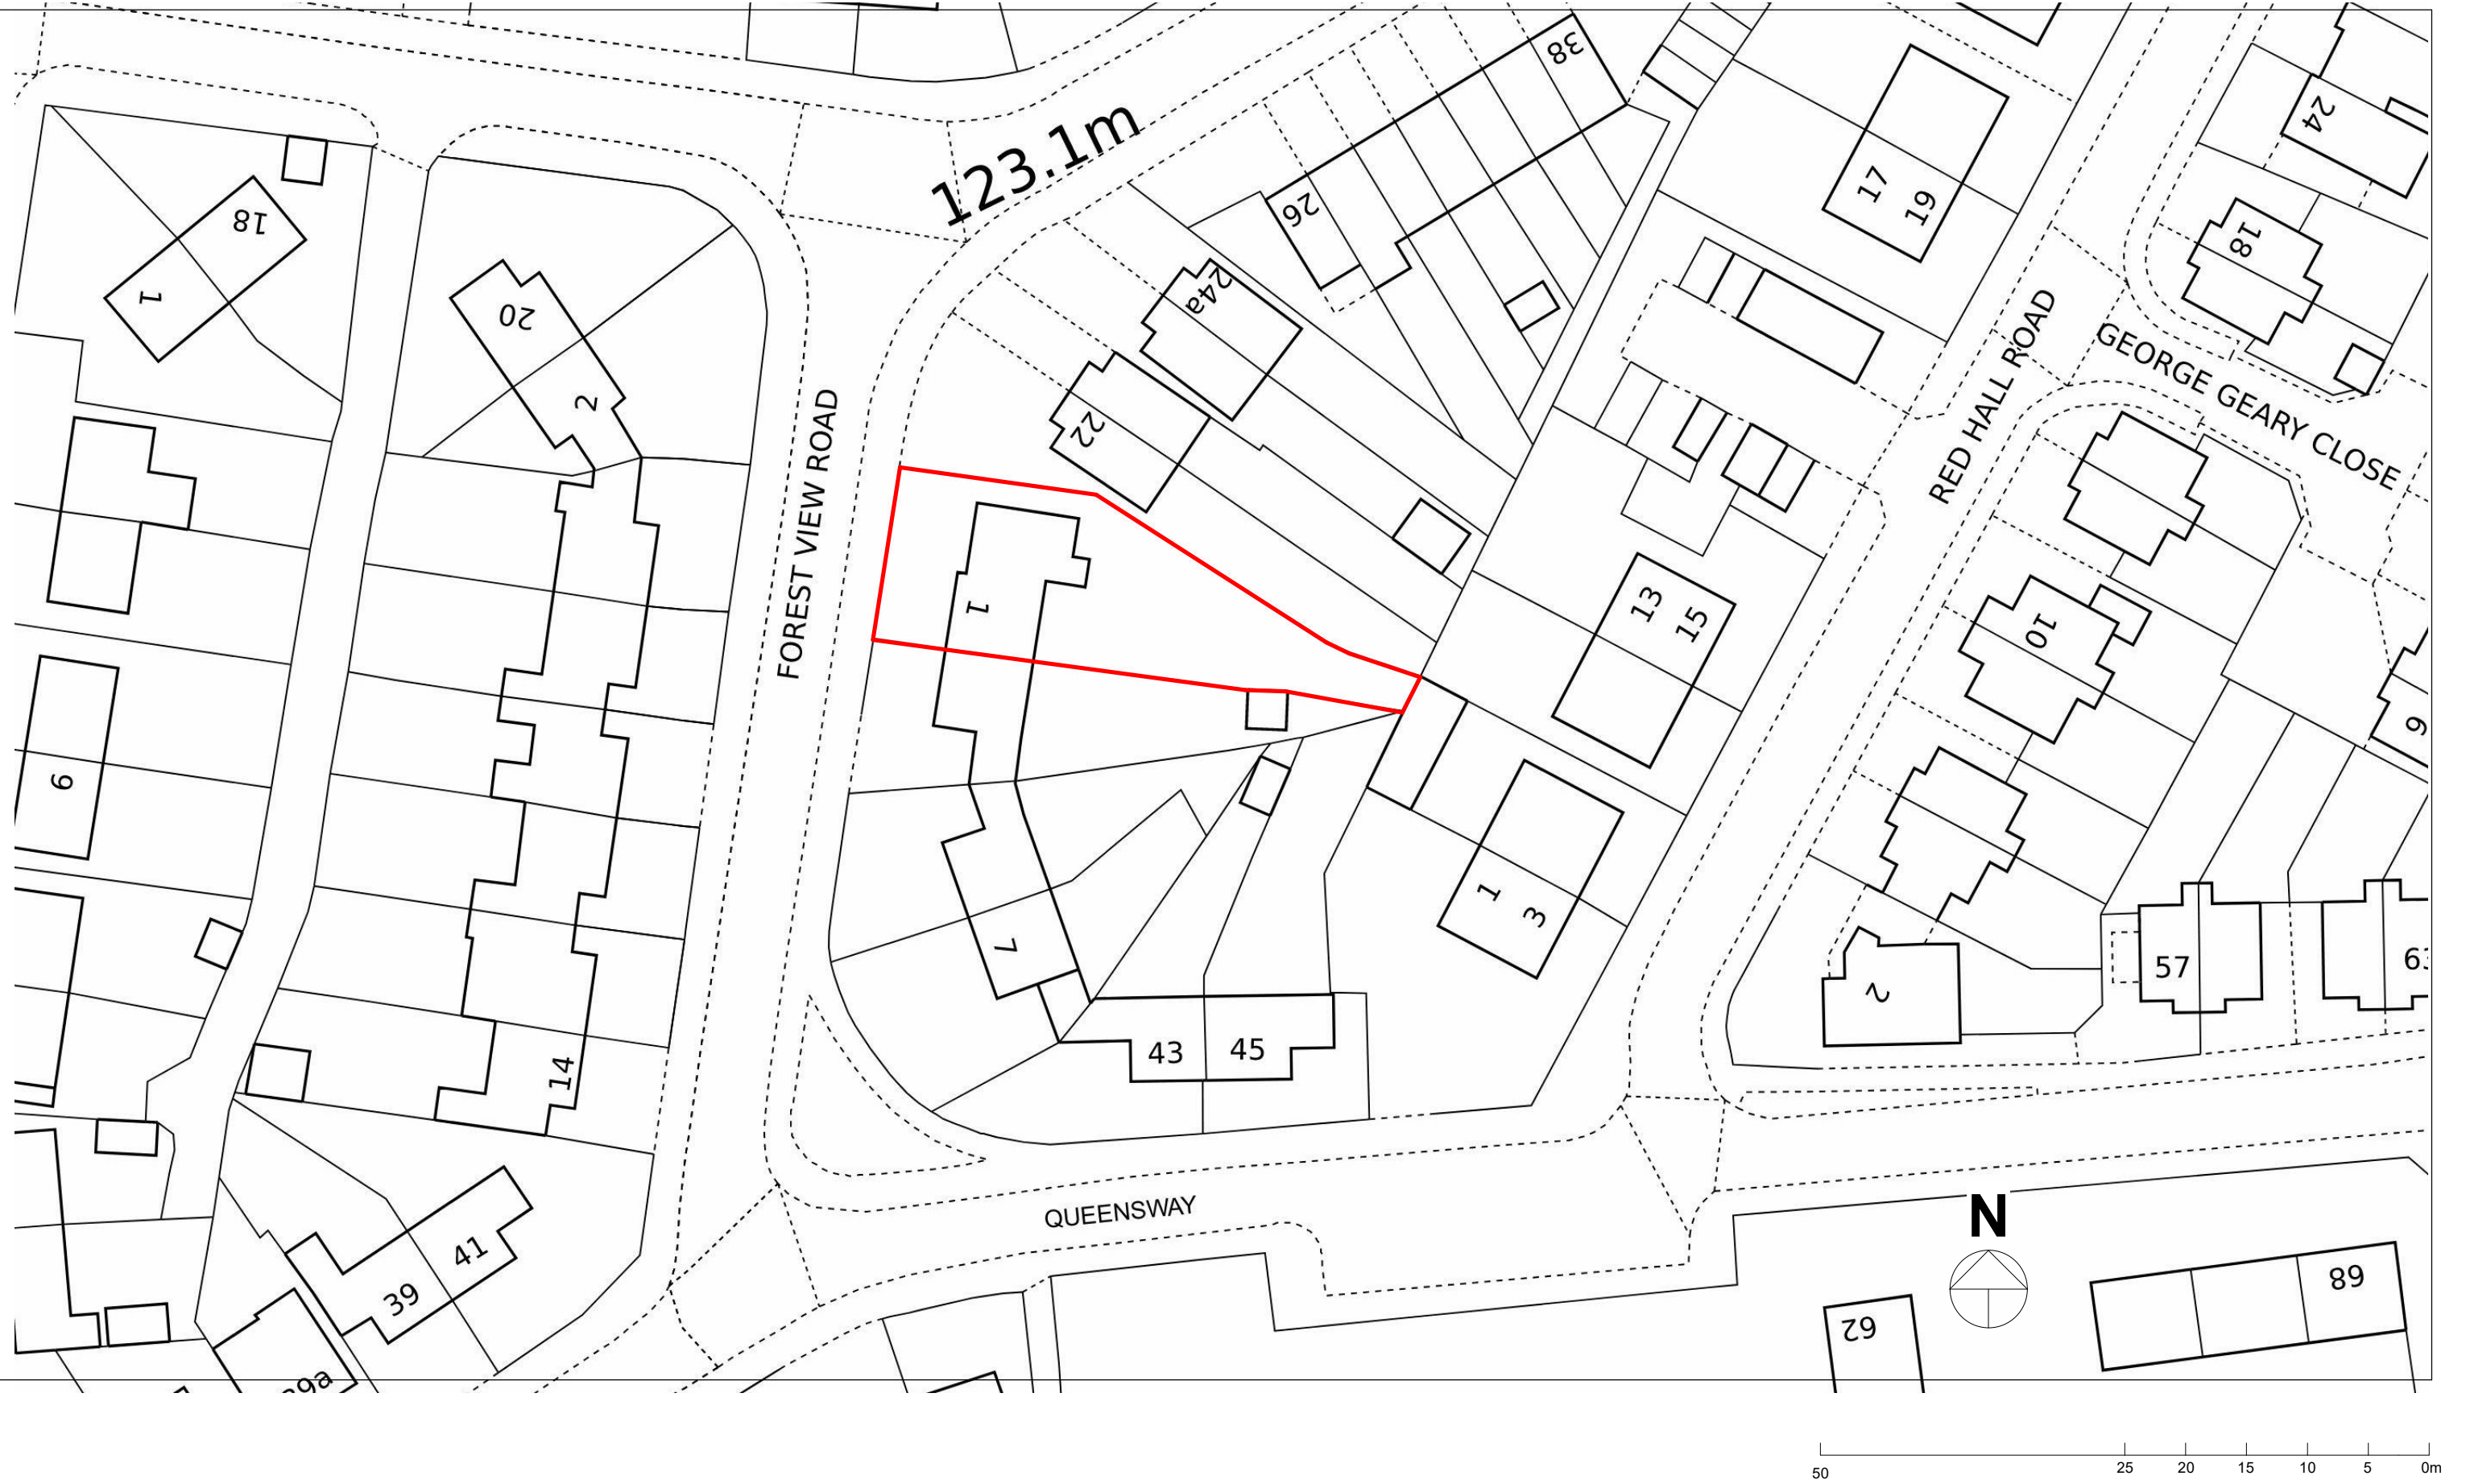



**PLANNING BY DESIGN**  
FROM CONCEPT TO COMPLETION

ALL DIMENSIONS TO BE VERIFIED ON SITE  
THIS DRAWING IS NOT FOR CONSTRUCTION

| Rev |
|-----|
|     |
|     |
|     |
|     |

1 Forest View Road  
Barwell  
LE9 8AD

| EXISTING BLOCK PLAN                 |            |                     |
|-------------------------------------|------------|---------------------|
| Date                                | 06.10.2025 | Scale @ A3<br>1:500 |
| By                                  | JL         |                     |
| Drwg ref:                           |            | No. 01              |
| 1ForestViewRoadExistingBlockPlan V3 |            |                     |