


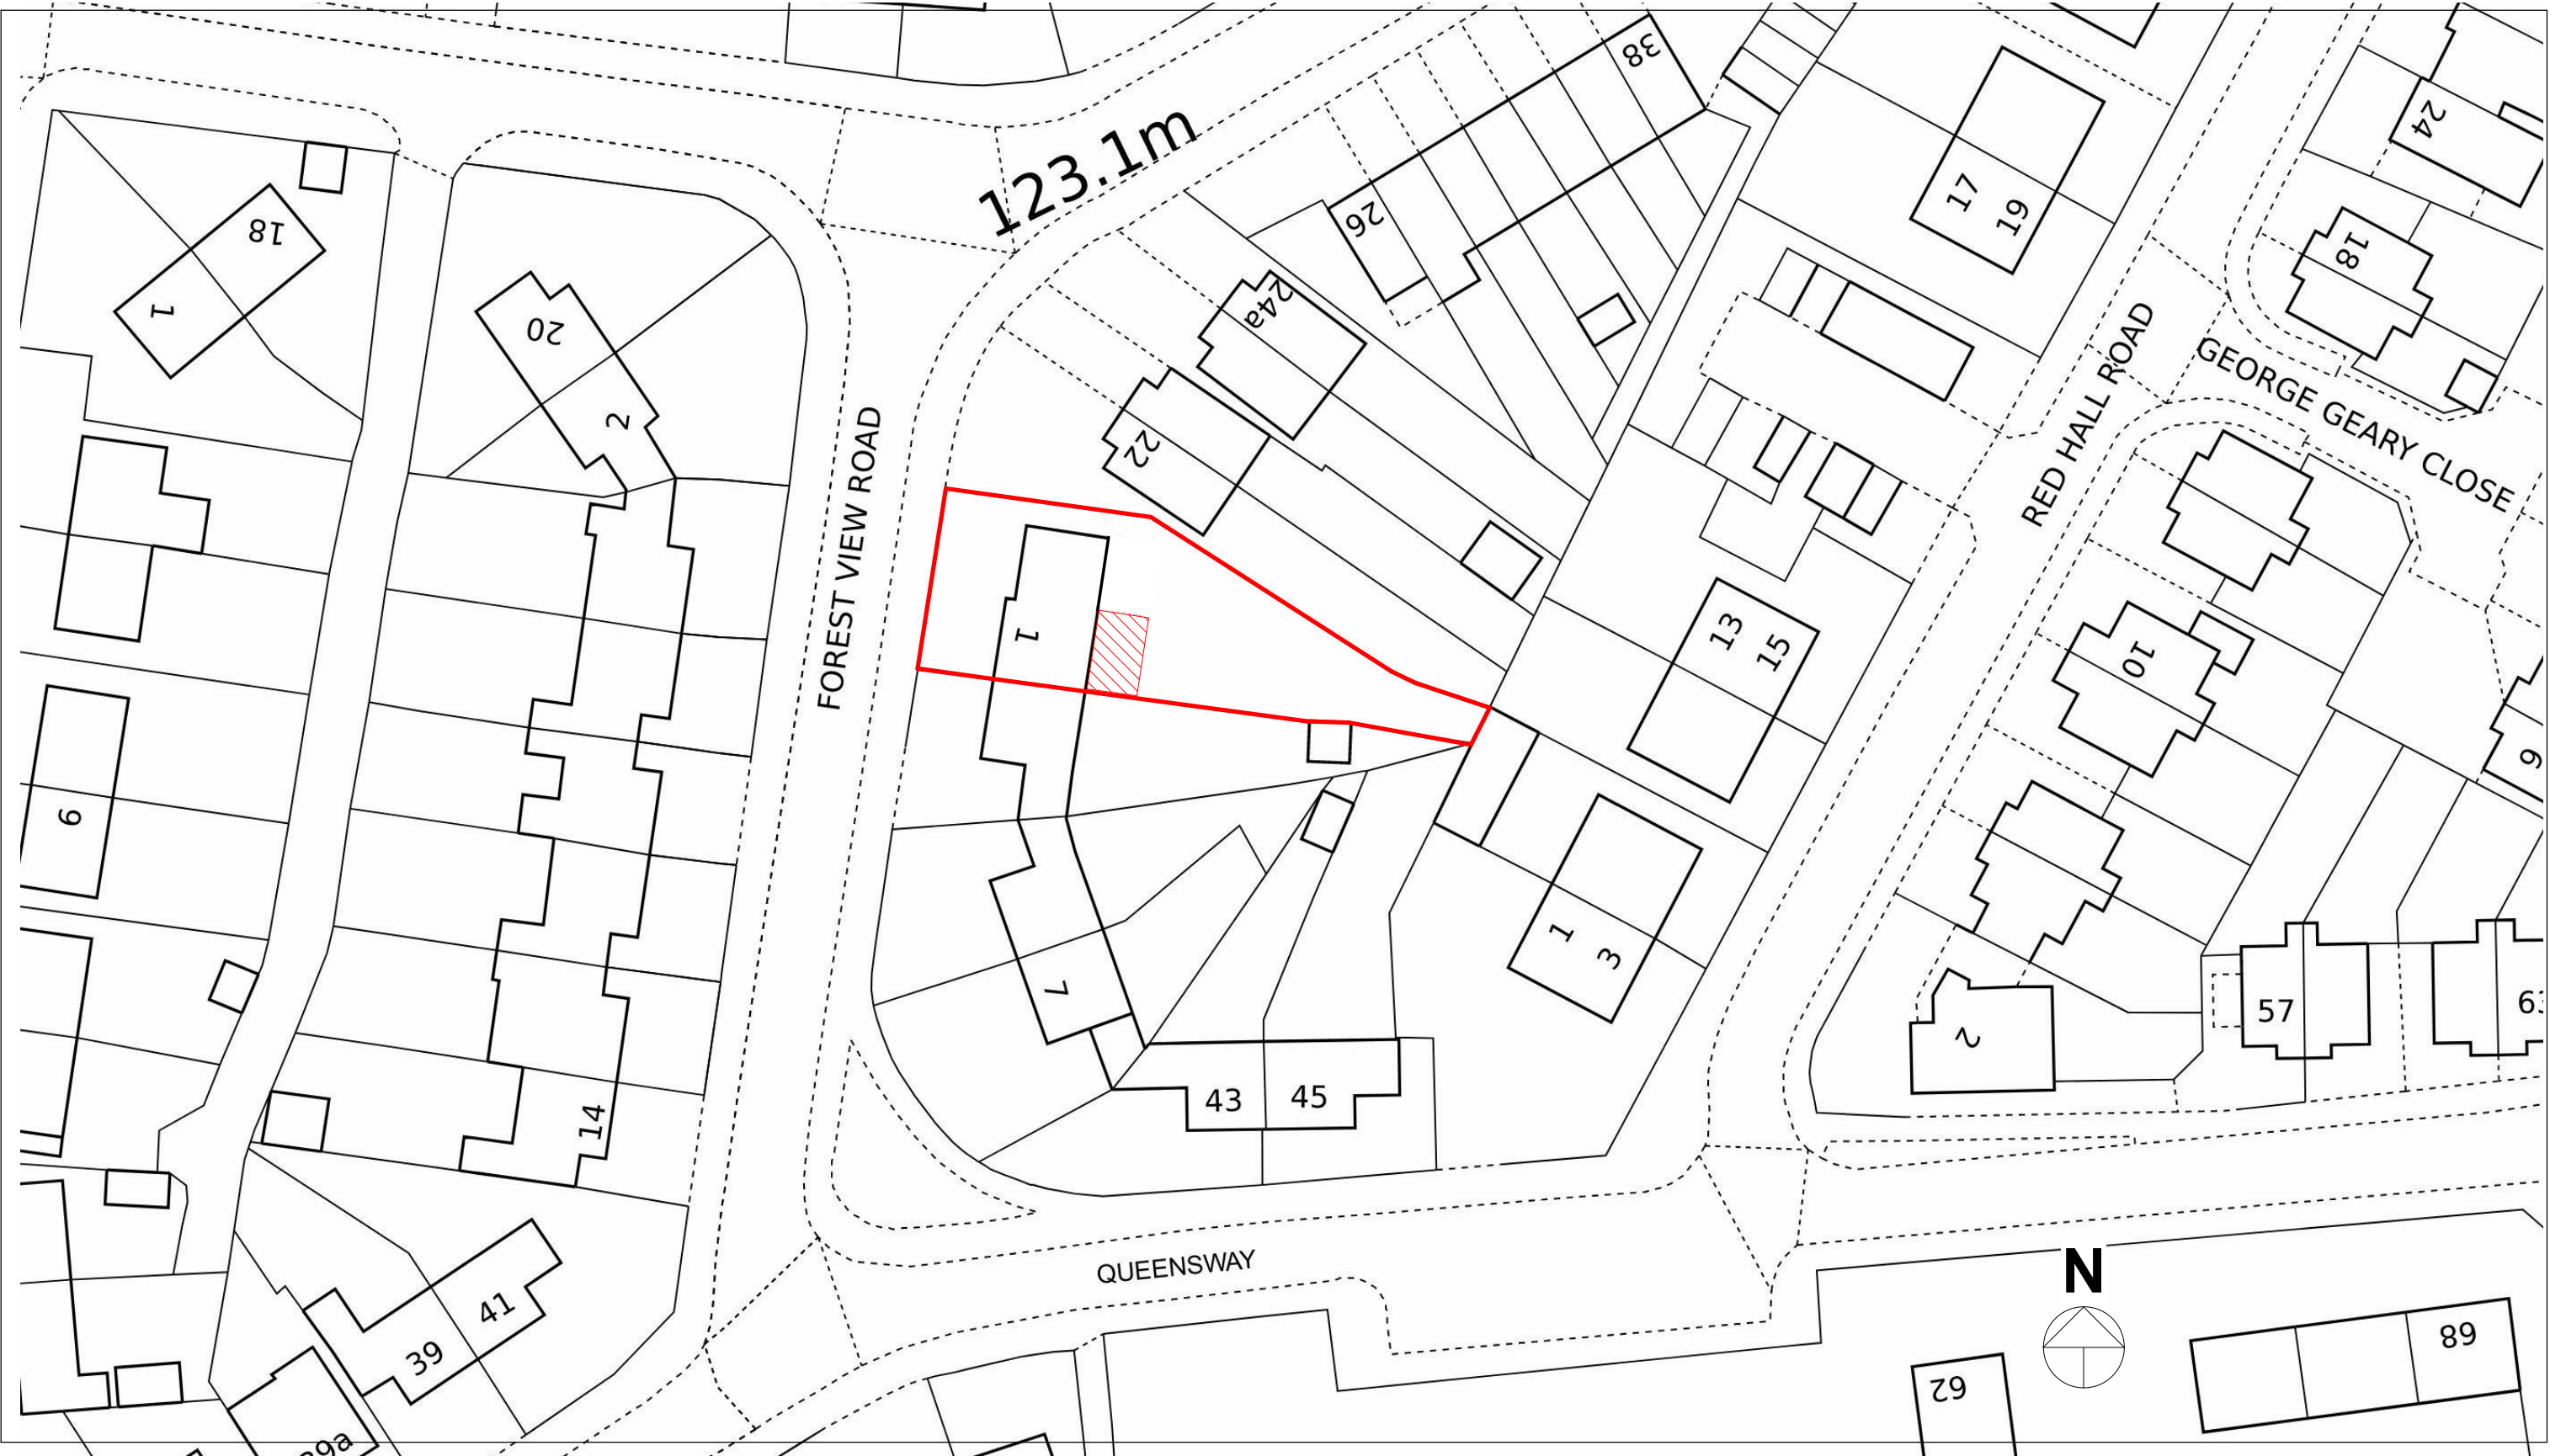

PLANNING BY DESIGN
FROM CONCEPT TO COMPLETION

ALL DIMENSIONS TO BE VERIFIED ON SITE
THIS DRAWING IS NOT FOR CONSTRUCTION

Rev

1 Forest View Road
Barwell
LE9 8AD

PROPOSED BLOCK PLAN			
Date	06.10.2025	Scale @ A3 1:500	No. 02
By	JL		
Drwg ref:		1ForestViewRoadProosedBlockPlan V3	