




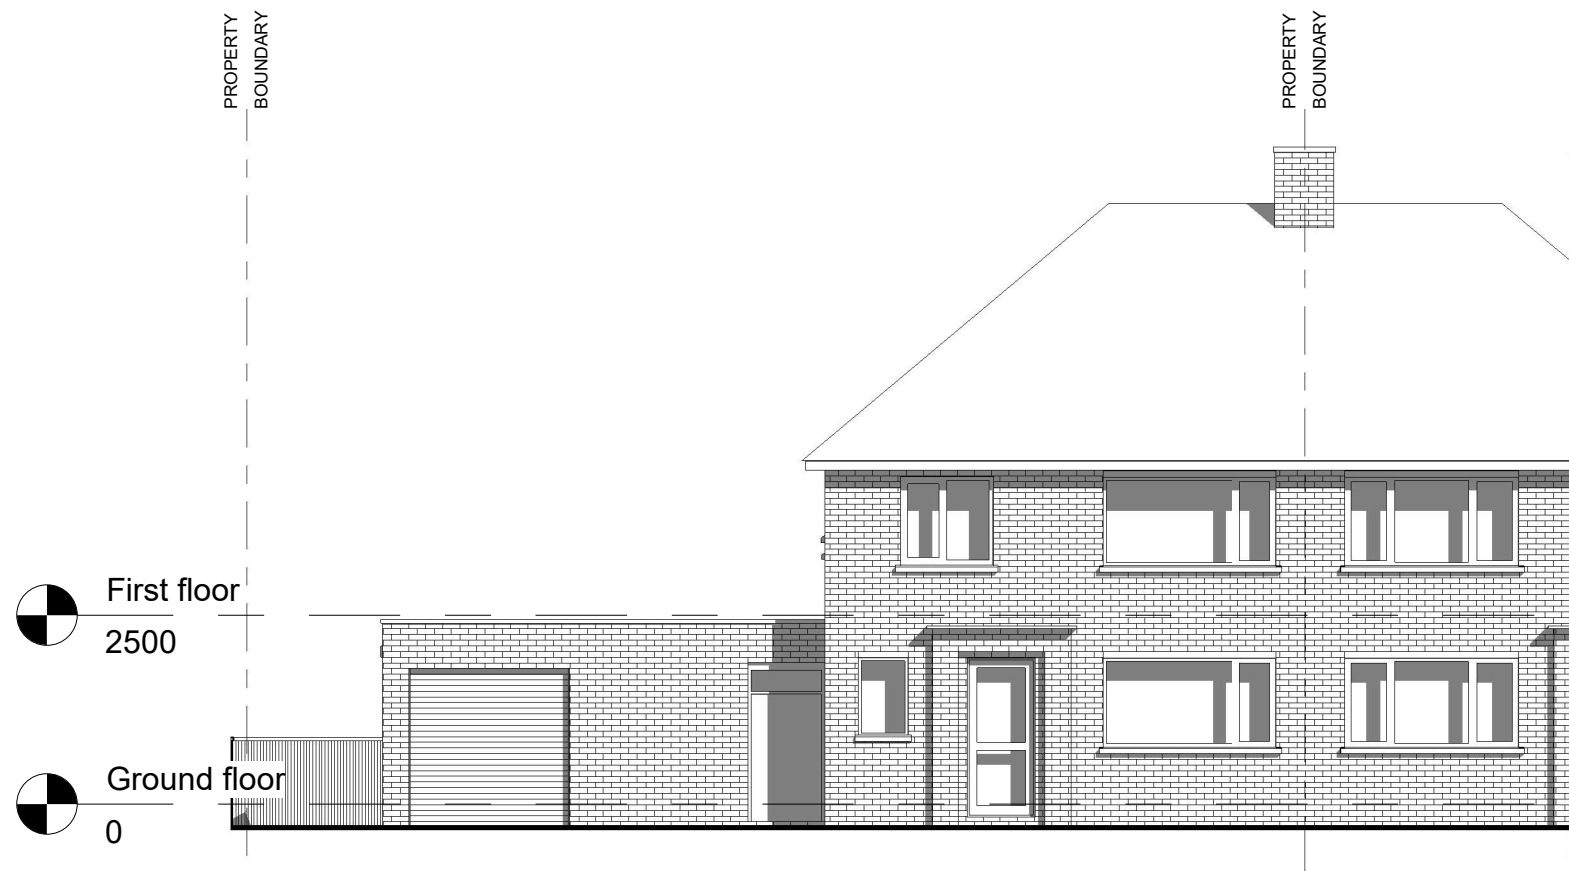

WEST (FRONT) ELEVATION

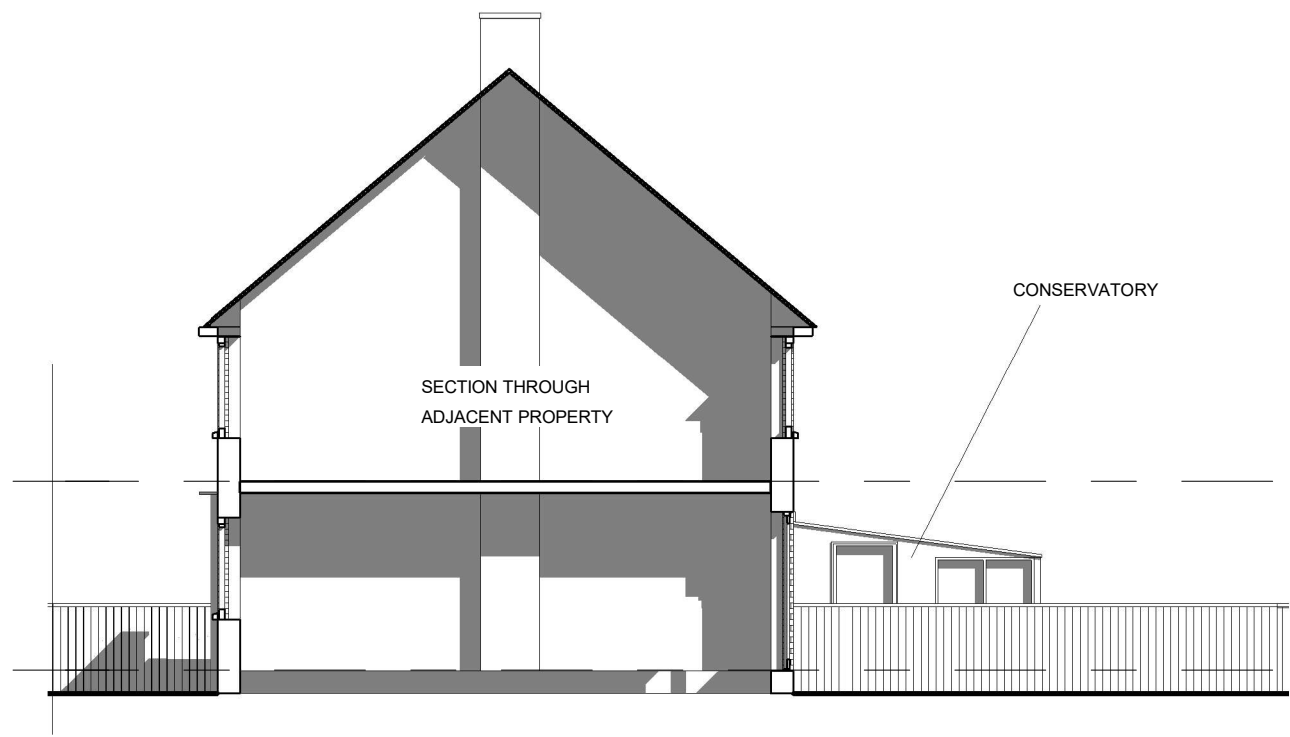

SOUTH ELEVATION/SECTION

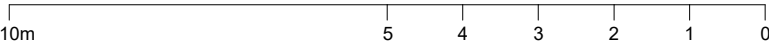

 PLANNING BY DESIGN FROM CONCEPT TO COMPLETION ALL DIMENSIONS TO BE VERIFIED ON SITE THIS DRAWING IS NOT FOR CONSTRUCTION	Rev	1 Forest View Road Barwell LE9 8AD	EXISTING WEST AND SOUTH ELEVATIONS		
			Date	06.10.2025	Scale @ A3
			By	JL	1:100
			Drwg ref:	1ForestViewRoadExistingWestAndSouthElevations V3	
			No.	05	