



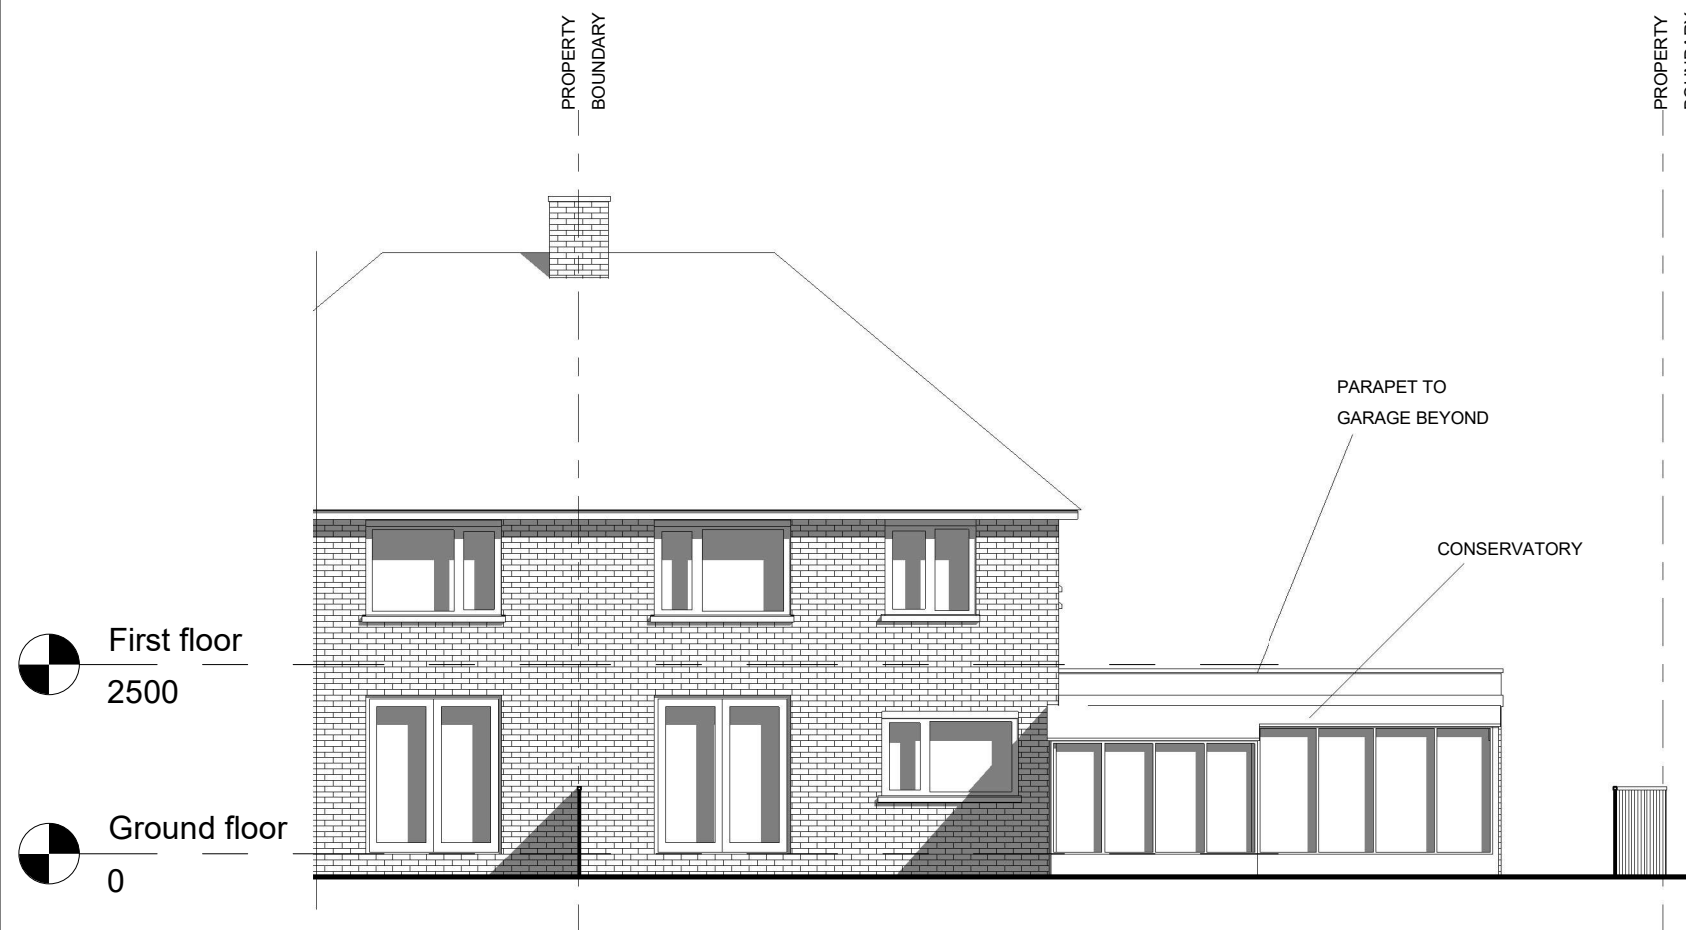

EAST (REAR) ELEVATION



NORTH ELEVATION

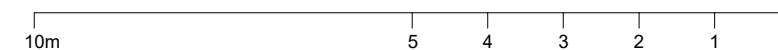

 PLANNING BY DESIGN FROM CONCEPT TO COMPLETION	Rev	1 Forest View Road Barwell LE9 8AD	EXISTING EAST AND NORTH ELEVATIONS		
			Date	06.10.2025	Scale @ A3
			By	JL	1:100
			Drwg ref:	1ForestViewRoadExistingEastAndNorthElevations V3	
ALL DIMENSIONS TO BE VERIFIED ON SITE THIS DRAWING IS NOT FOR CONSTRUCTION			No.	06	