



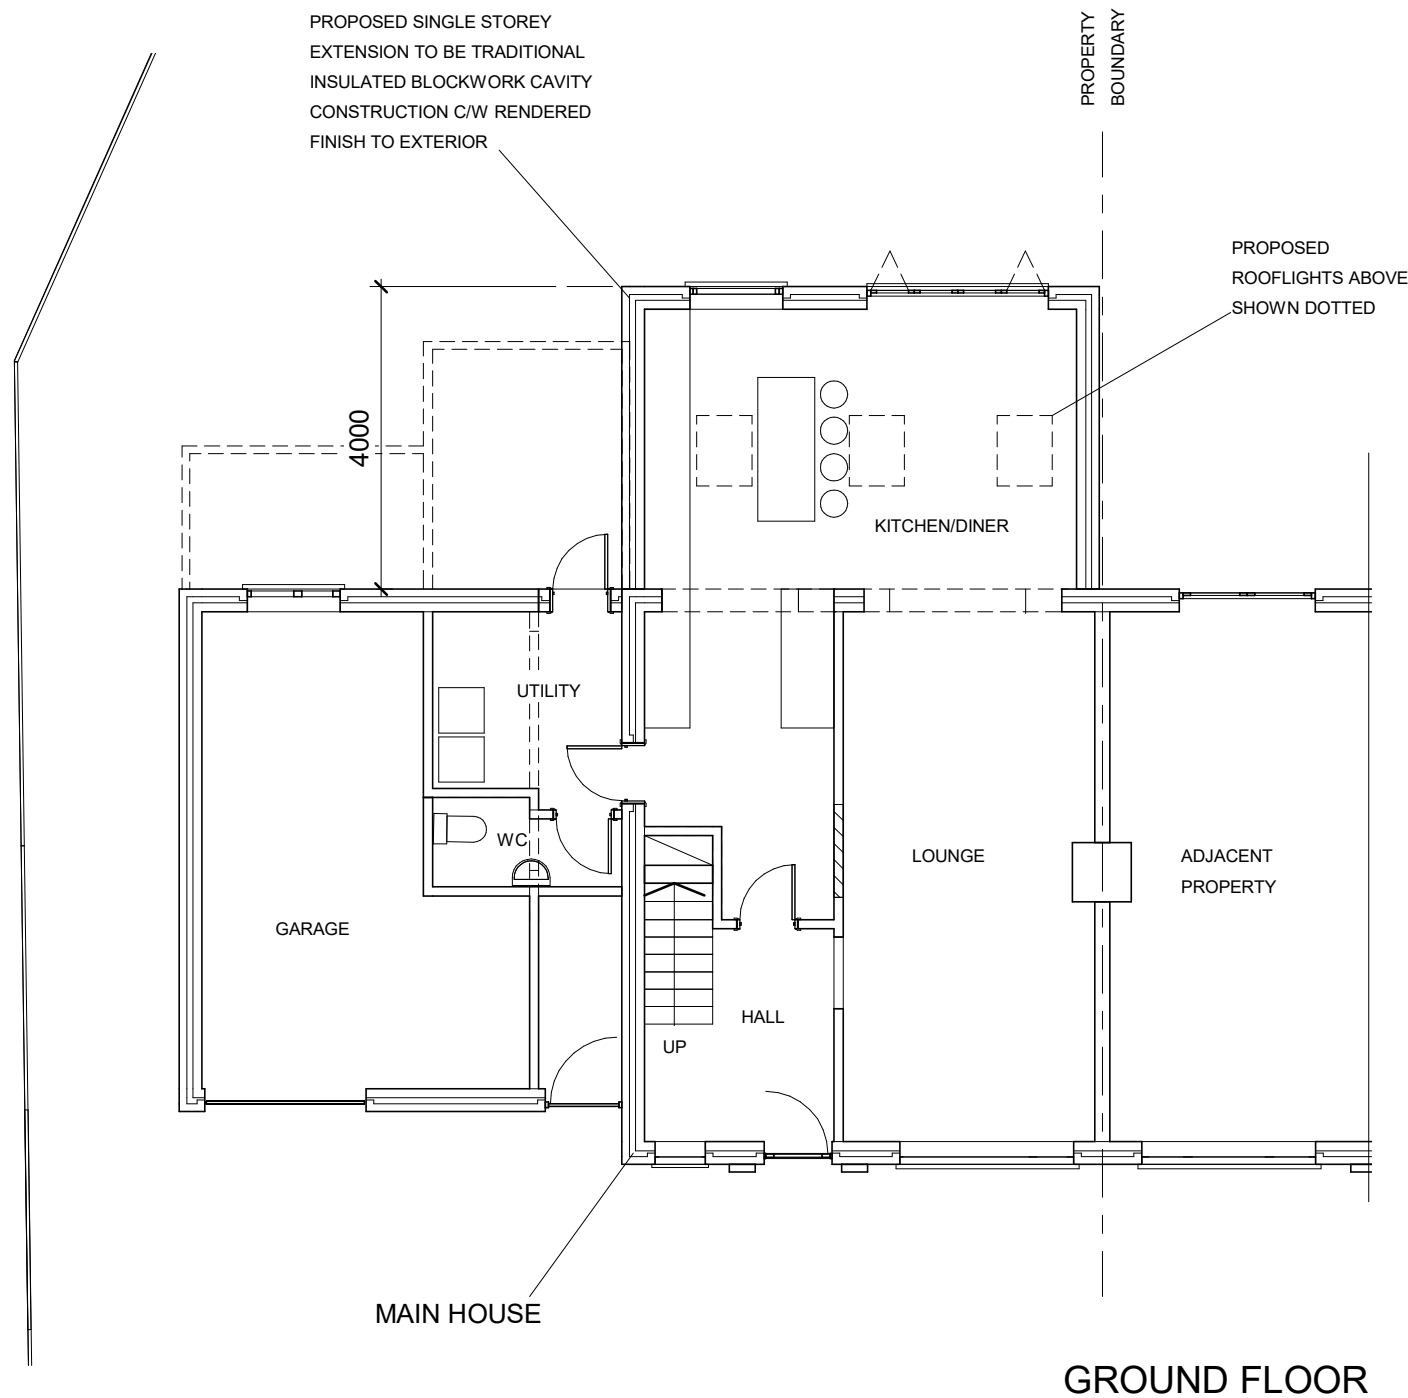


GROUND FLOOR

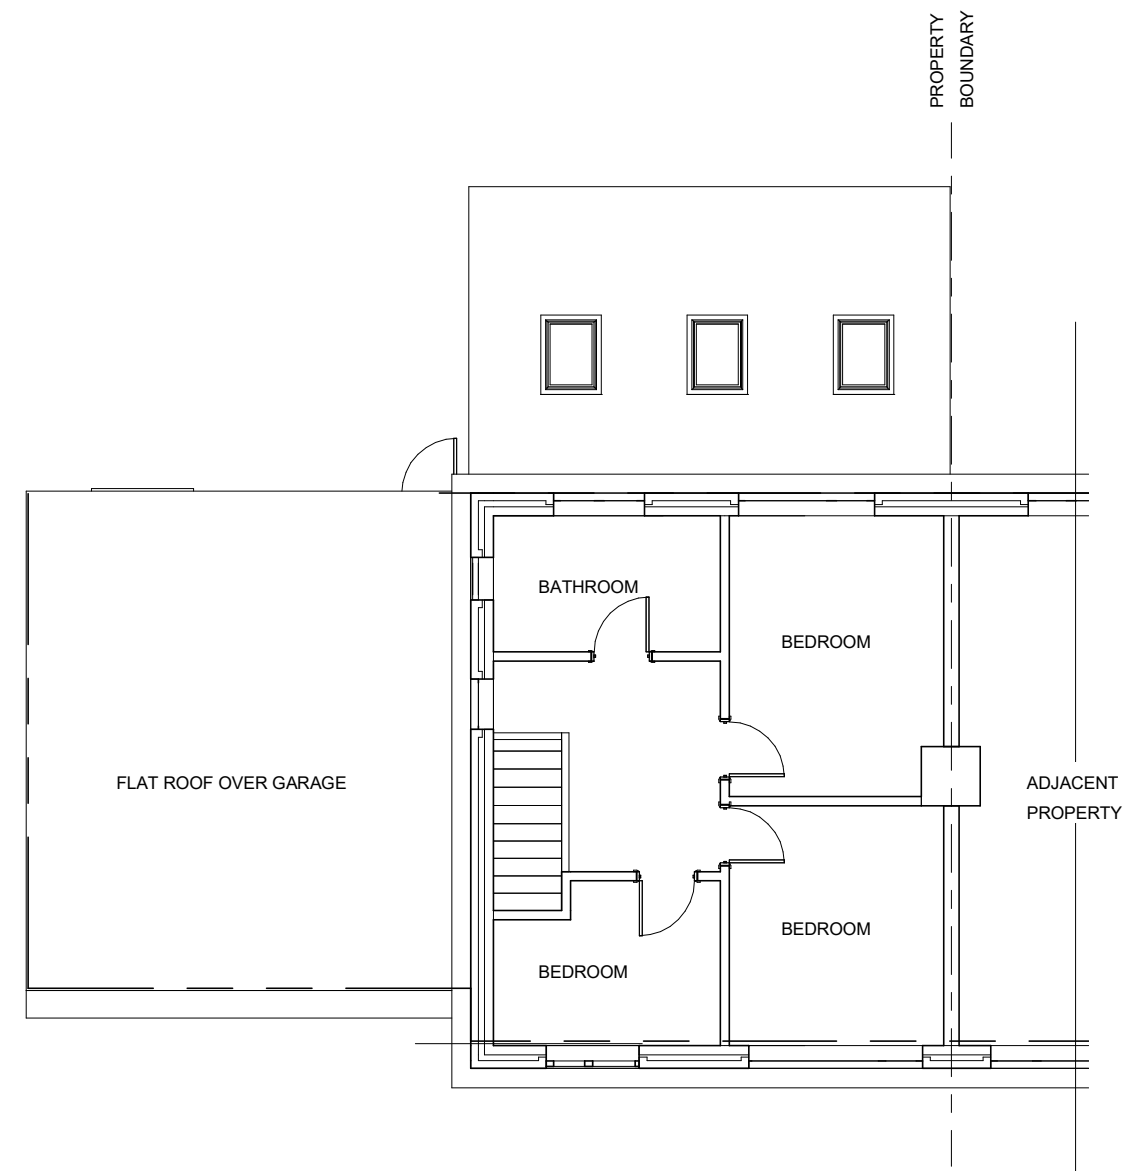

FIRST FLOOR



**AREAS**  
**TOTAL EXISTING INTERNAL FLOOR AREA: 135.5sqm**  
**TOTAL PROPOSED INTERNAL FLOOR AREA: 142.8sqm**

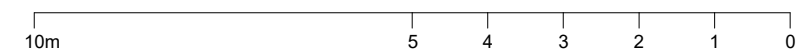

|   |     |                                          |                      |                                      |            |                  |
|---|-----|------------------------------------------|----------------------|--------------------------------------|------------|------------------|
| <div></div> <div>PLANNING BY DESIGN</div> <div>FROM CONCEPT TO COMPLETION</div> | Rev | 1 Forest View Road<br>Barwell<br>LE9 8AD | PROPOSED FLOOR PLANS |                                      |            |                  |
|   |     |                                          | Date                 | 06.10.2025                           | Scale @ A3 | No.<br><b>07</b> |
|   |     |                                          | By                   | JL                                   | 1:100      |                  |
|   |     |                                          | Drwg ref:            | 1ForestViewRoadProposedFloorPlans V3 |            |                  |
|   |     |                                          |                      |                                      |            |                  |
| ALL DIMENSIONS TO BE VERIFIED ON SITE<br>THIS DRAWING IS NOT FOR CONSTRUCTION                                                                                      |     |                                          |                      |                                      |            |                  |