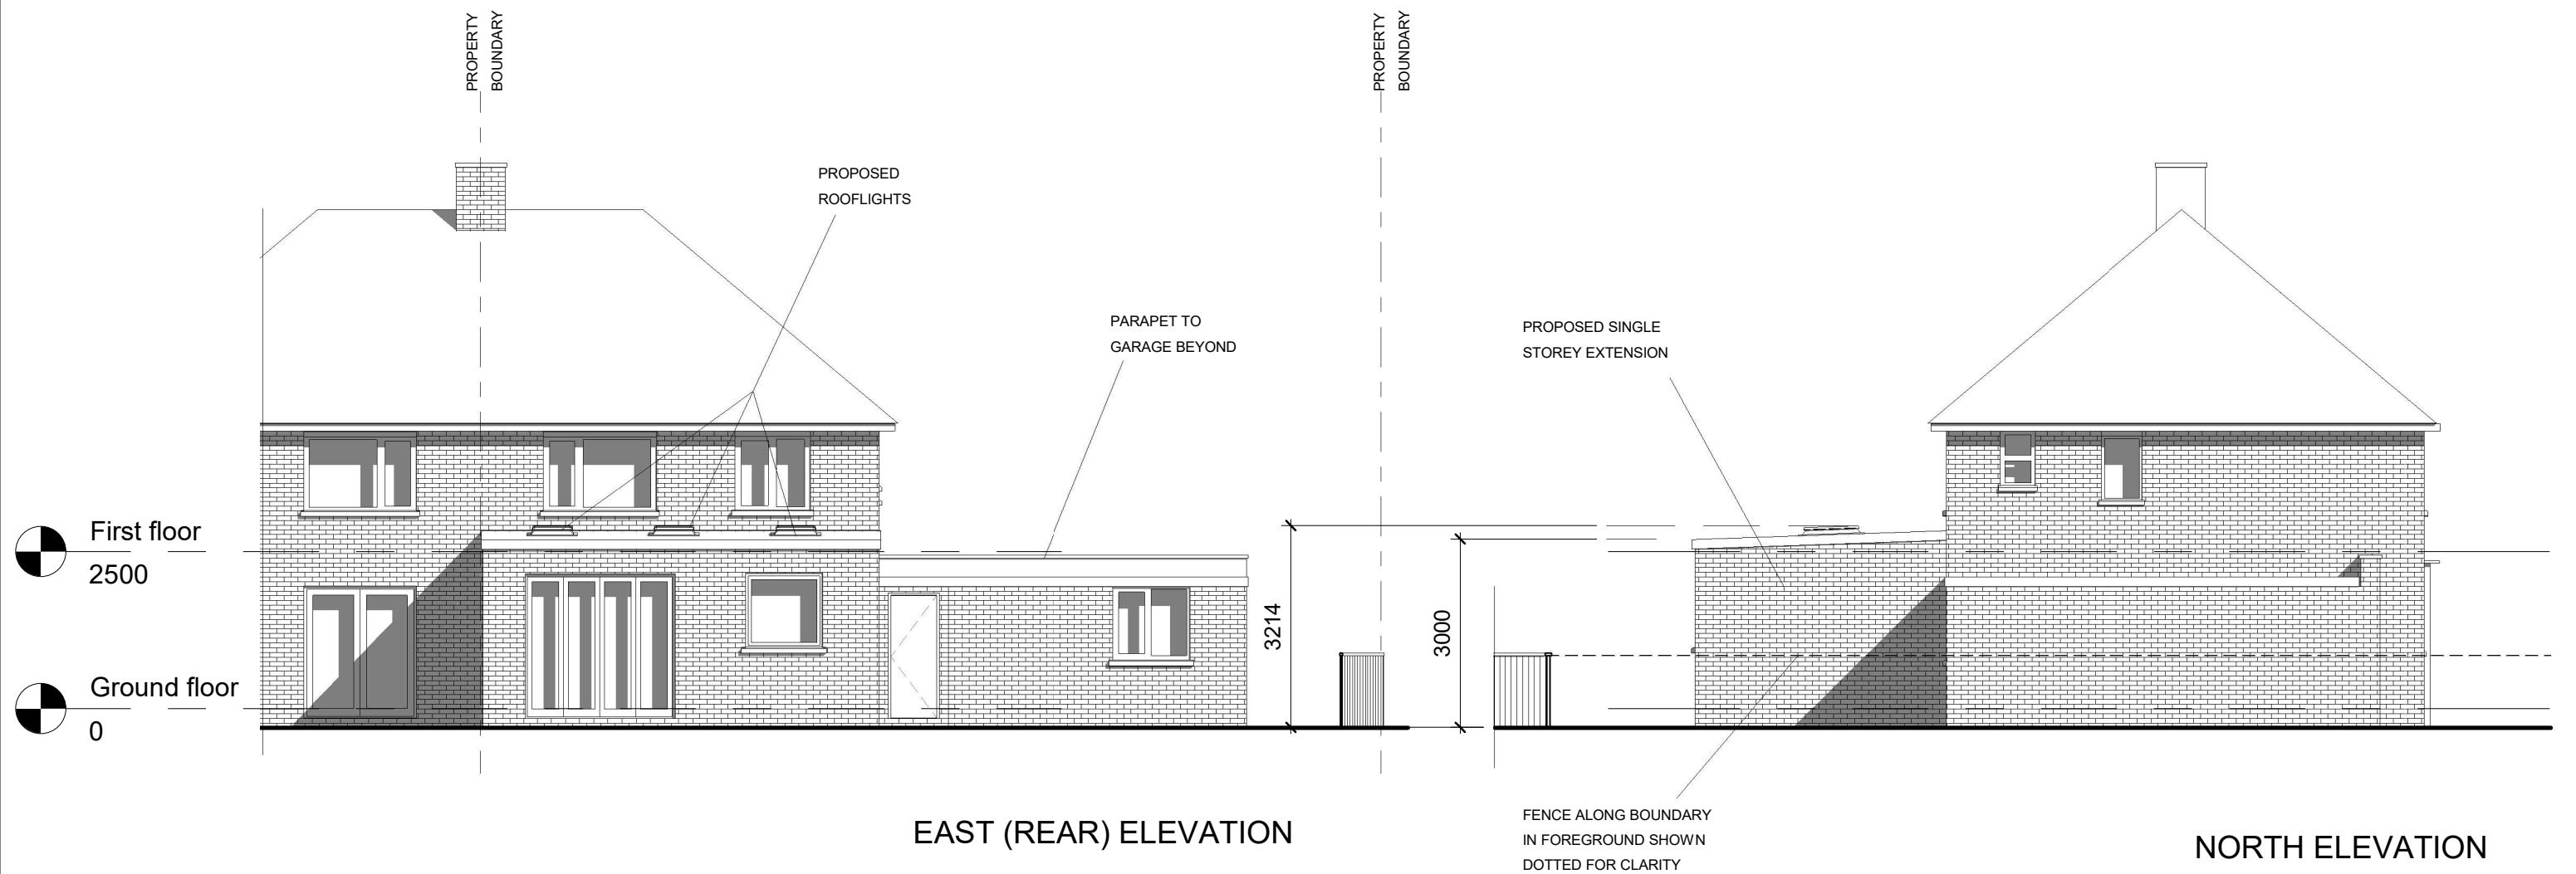


 PLANNING BY DESIGN FROM CONCEPT TO COMPLETION	Rev	1 Forest View Road Barwell LE9 8AD	PROPOSED EAST AND NORTH ELEVATIONS			
			Date	06.10.2025	Scale @ A3	No. 10
			By	JL		
			Drwg ref: 1ForestViewRoadProposedEastAndNorthElevations			V3
	ALL DIMENSIONS TO BE VERIFIED ON SITE THIS DRAWING IS NOT FOR CONSTRUCTION					