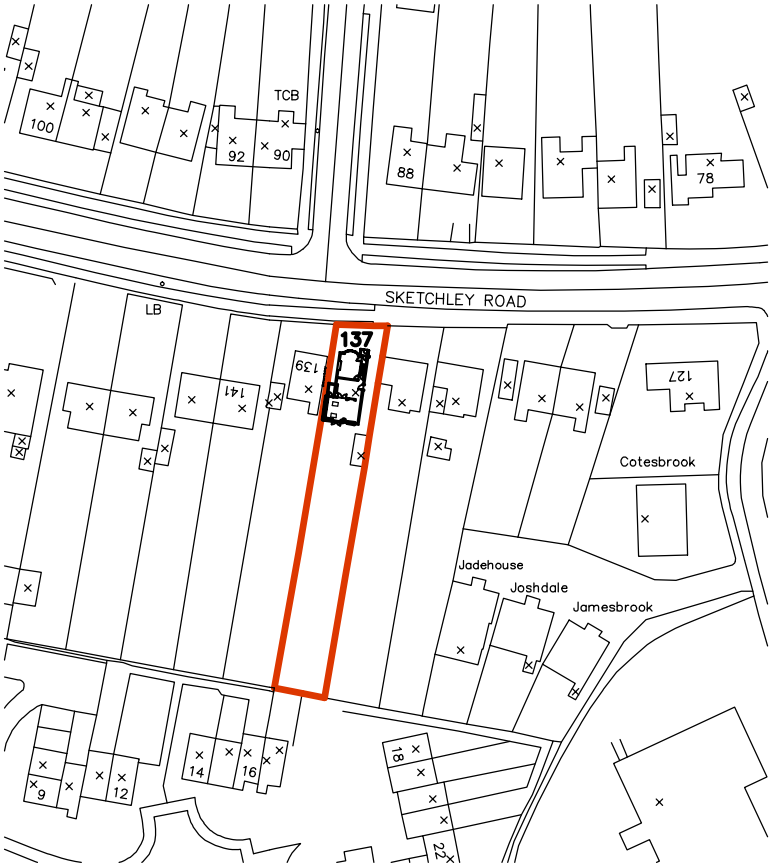

? Crown Copyright 2008. All rights reserved. Licence number 100020449

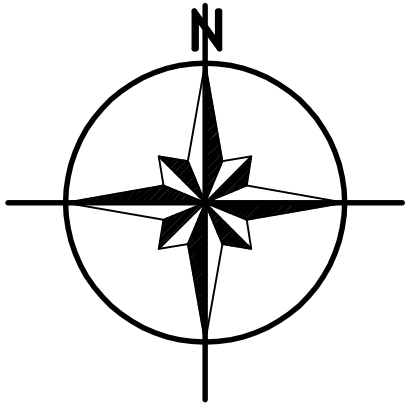

Project	Proposed Extension and Alterations to 137 Sketchley Road Burbage Leicestershire For Mr & Mrs P Baggott
Title	Site Location Plan

Jonathan Burke
42 Woodland Road
Hinckley
Leicestershire. LE10 1JG
Tel. 01455 636404

Drawn JB	Date 18-02-08
Checked	
Scale 1:1250	Drawing Number 07390/P03