
11/00644/FUL
-ES DCAMDPLN

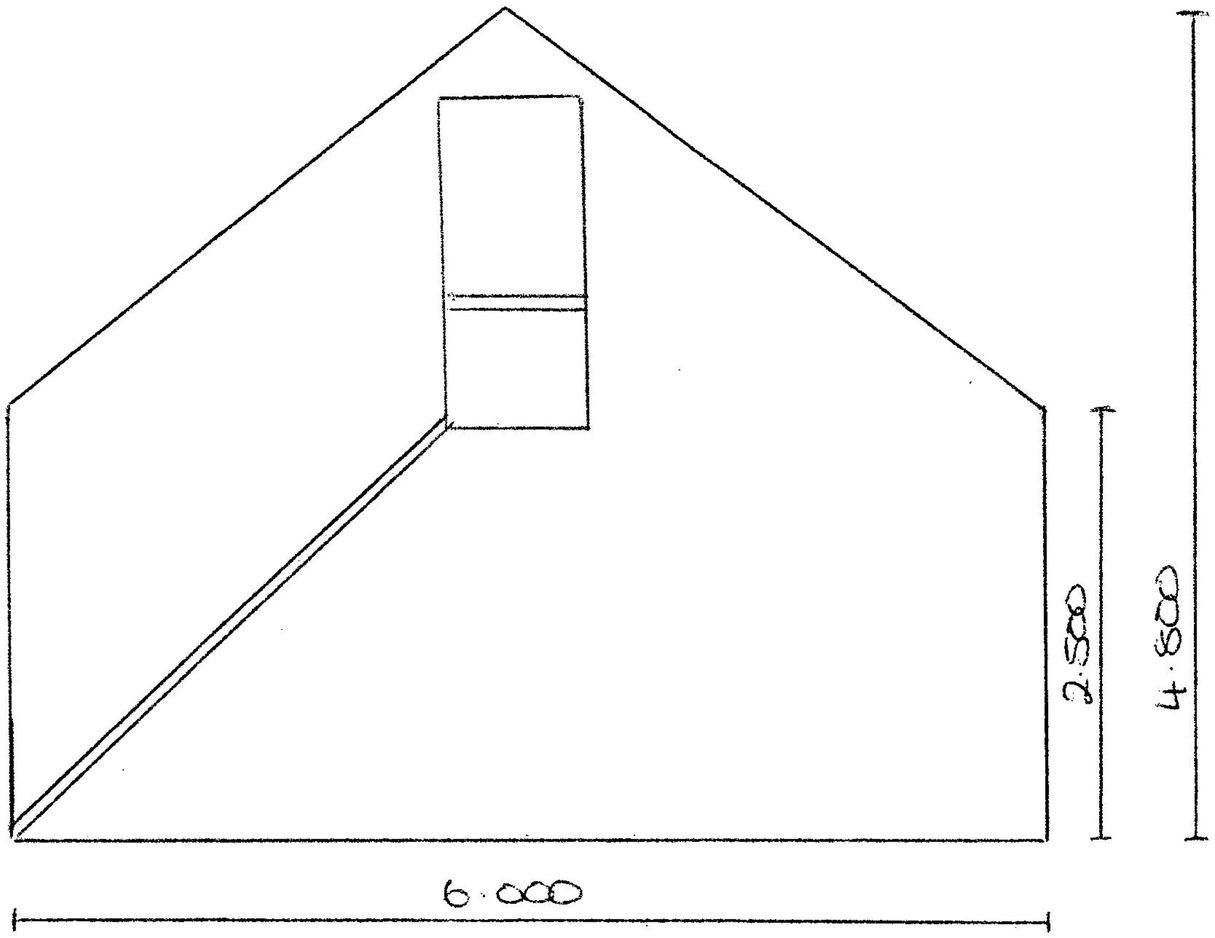


| | |
|---|---|
| REVISED SIDE ELEVATION PLAN WITH STAIRS | DRAWN by JOHN MARSTON |
| SCALE 1:50 | |

11/00644/FUL

DEVELOPMENT SERVICES
31 OCT 2011
RECEIVED