
11/00644 / FUL-ES
DCAMDPLN

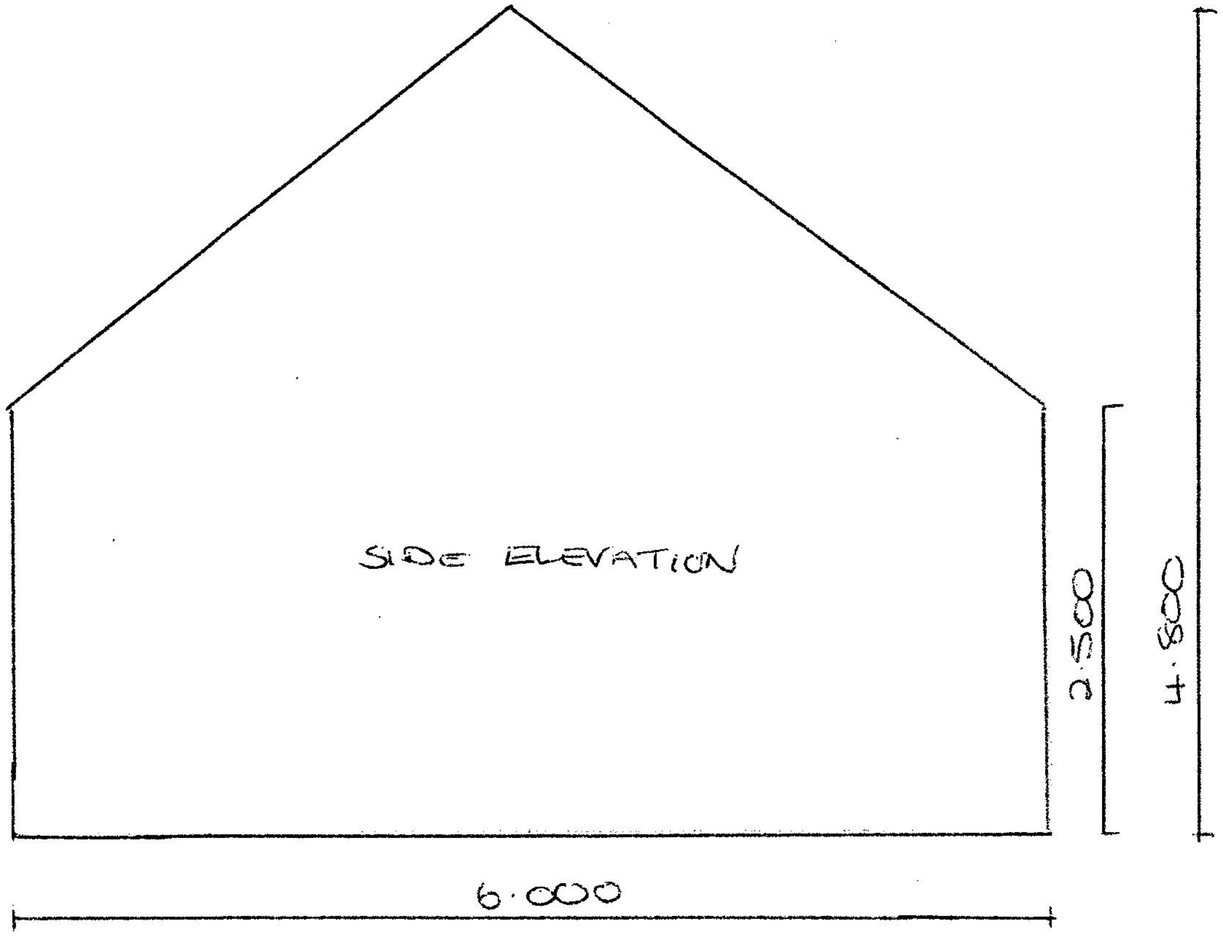

REVISED SIDE ELEVATION PLAN	DRAWN BY JOHN MARSTON
SCALE 1:50	

11/00644/FUL

DEVELOPMENT SERVICES
31 OCT 2011
RECEIVED