
11/00644/FUL
DCAMDPLN - ES

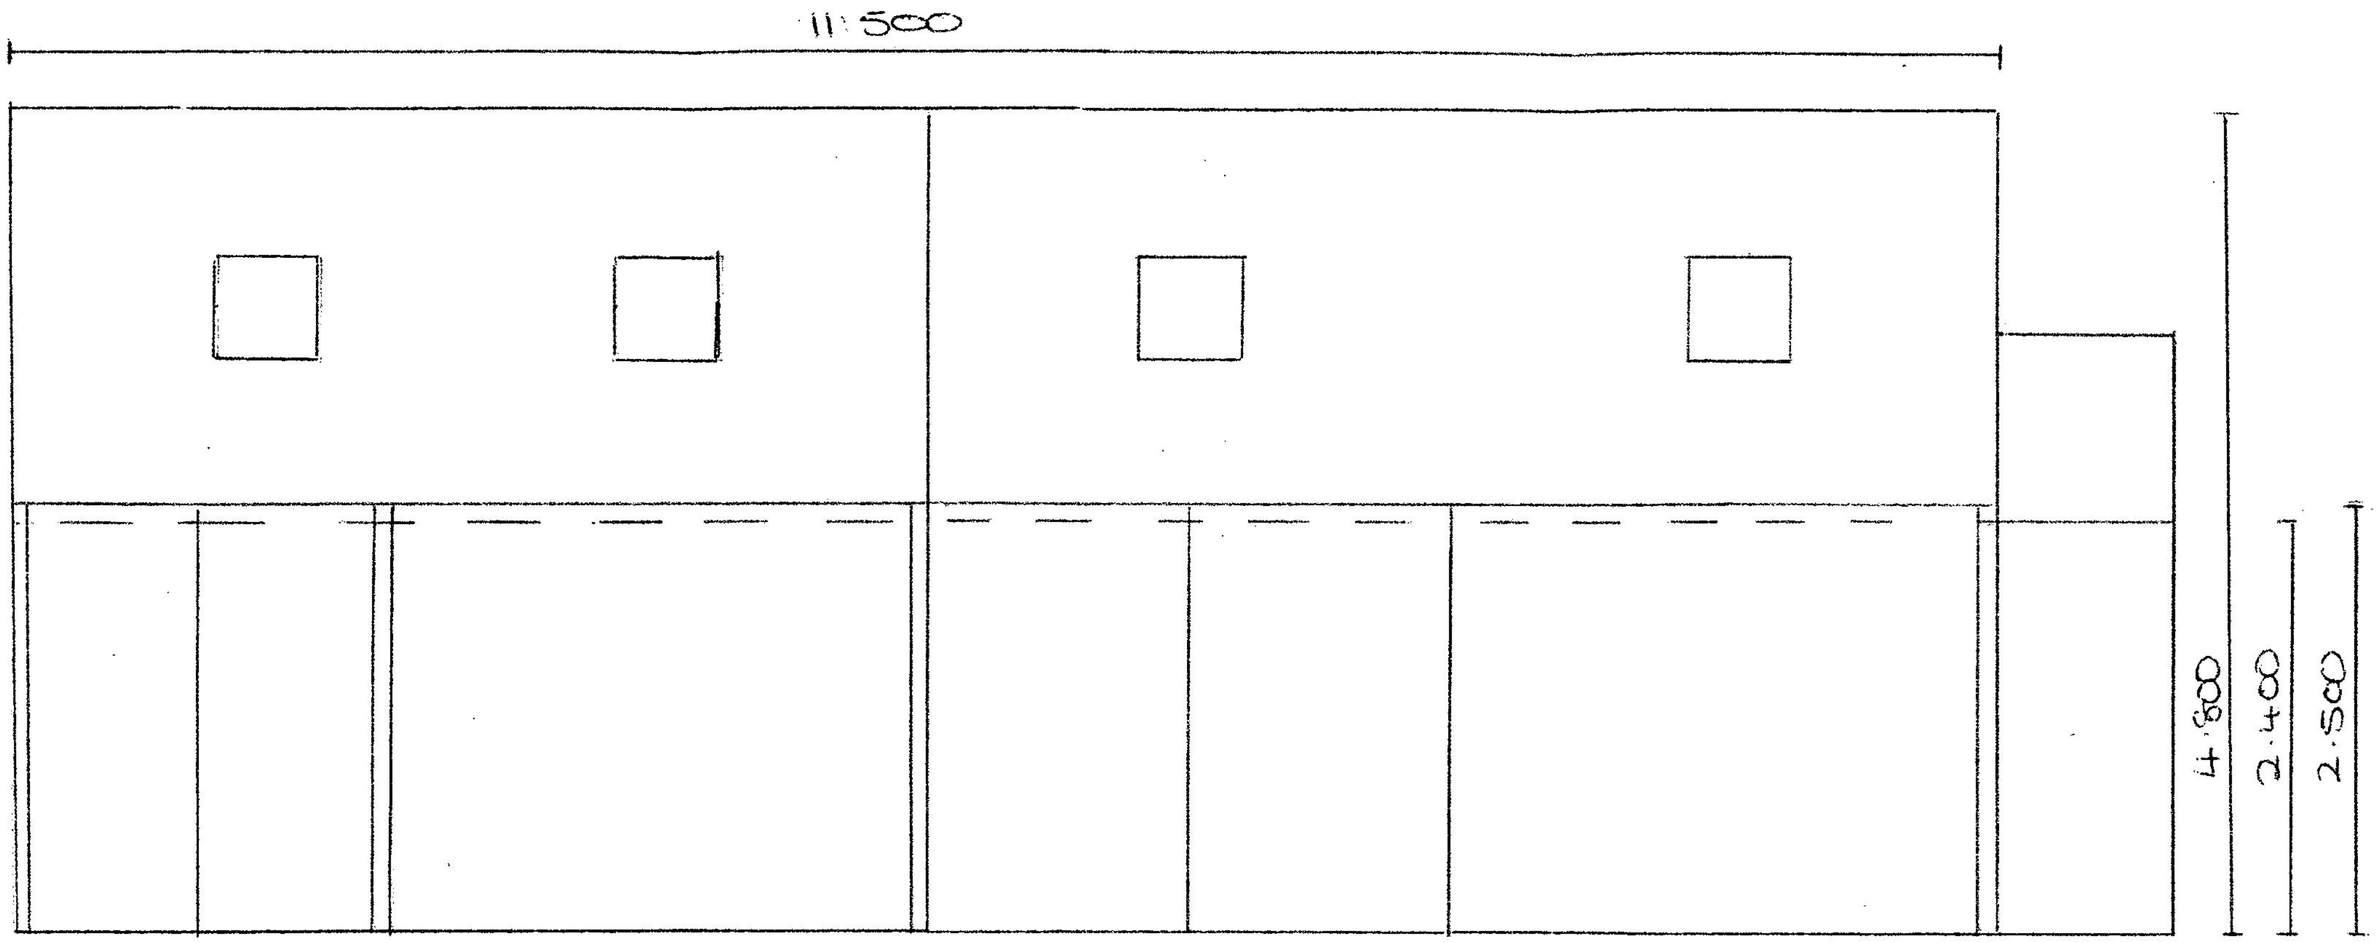

REVISED FRONT ELEVATION PLAN	DRAWN BY JOHN MARSTON.
SCALE 1:50	

Revised plans as Requested for 6. BARWELL RD. KIRKBY mallory LEICS.
11/0644/FUL

DEVELOPMENT
SERVICES
31 OCT 2011
RECEIVED

11/00644/FUL