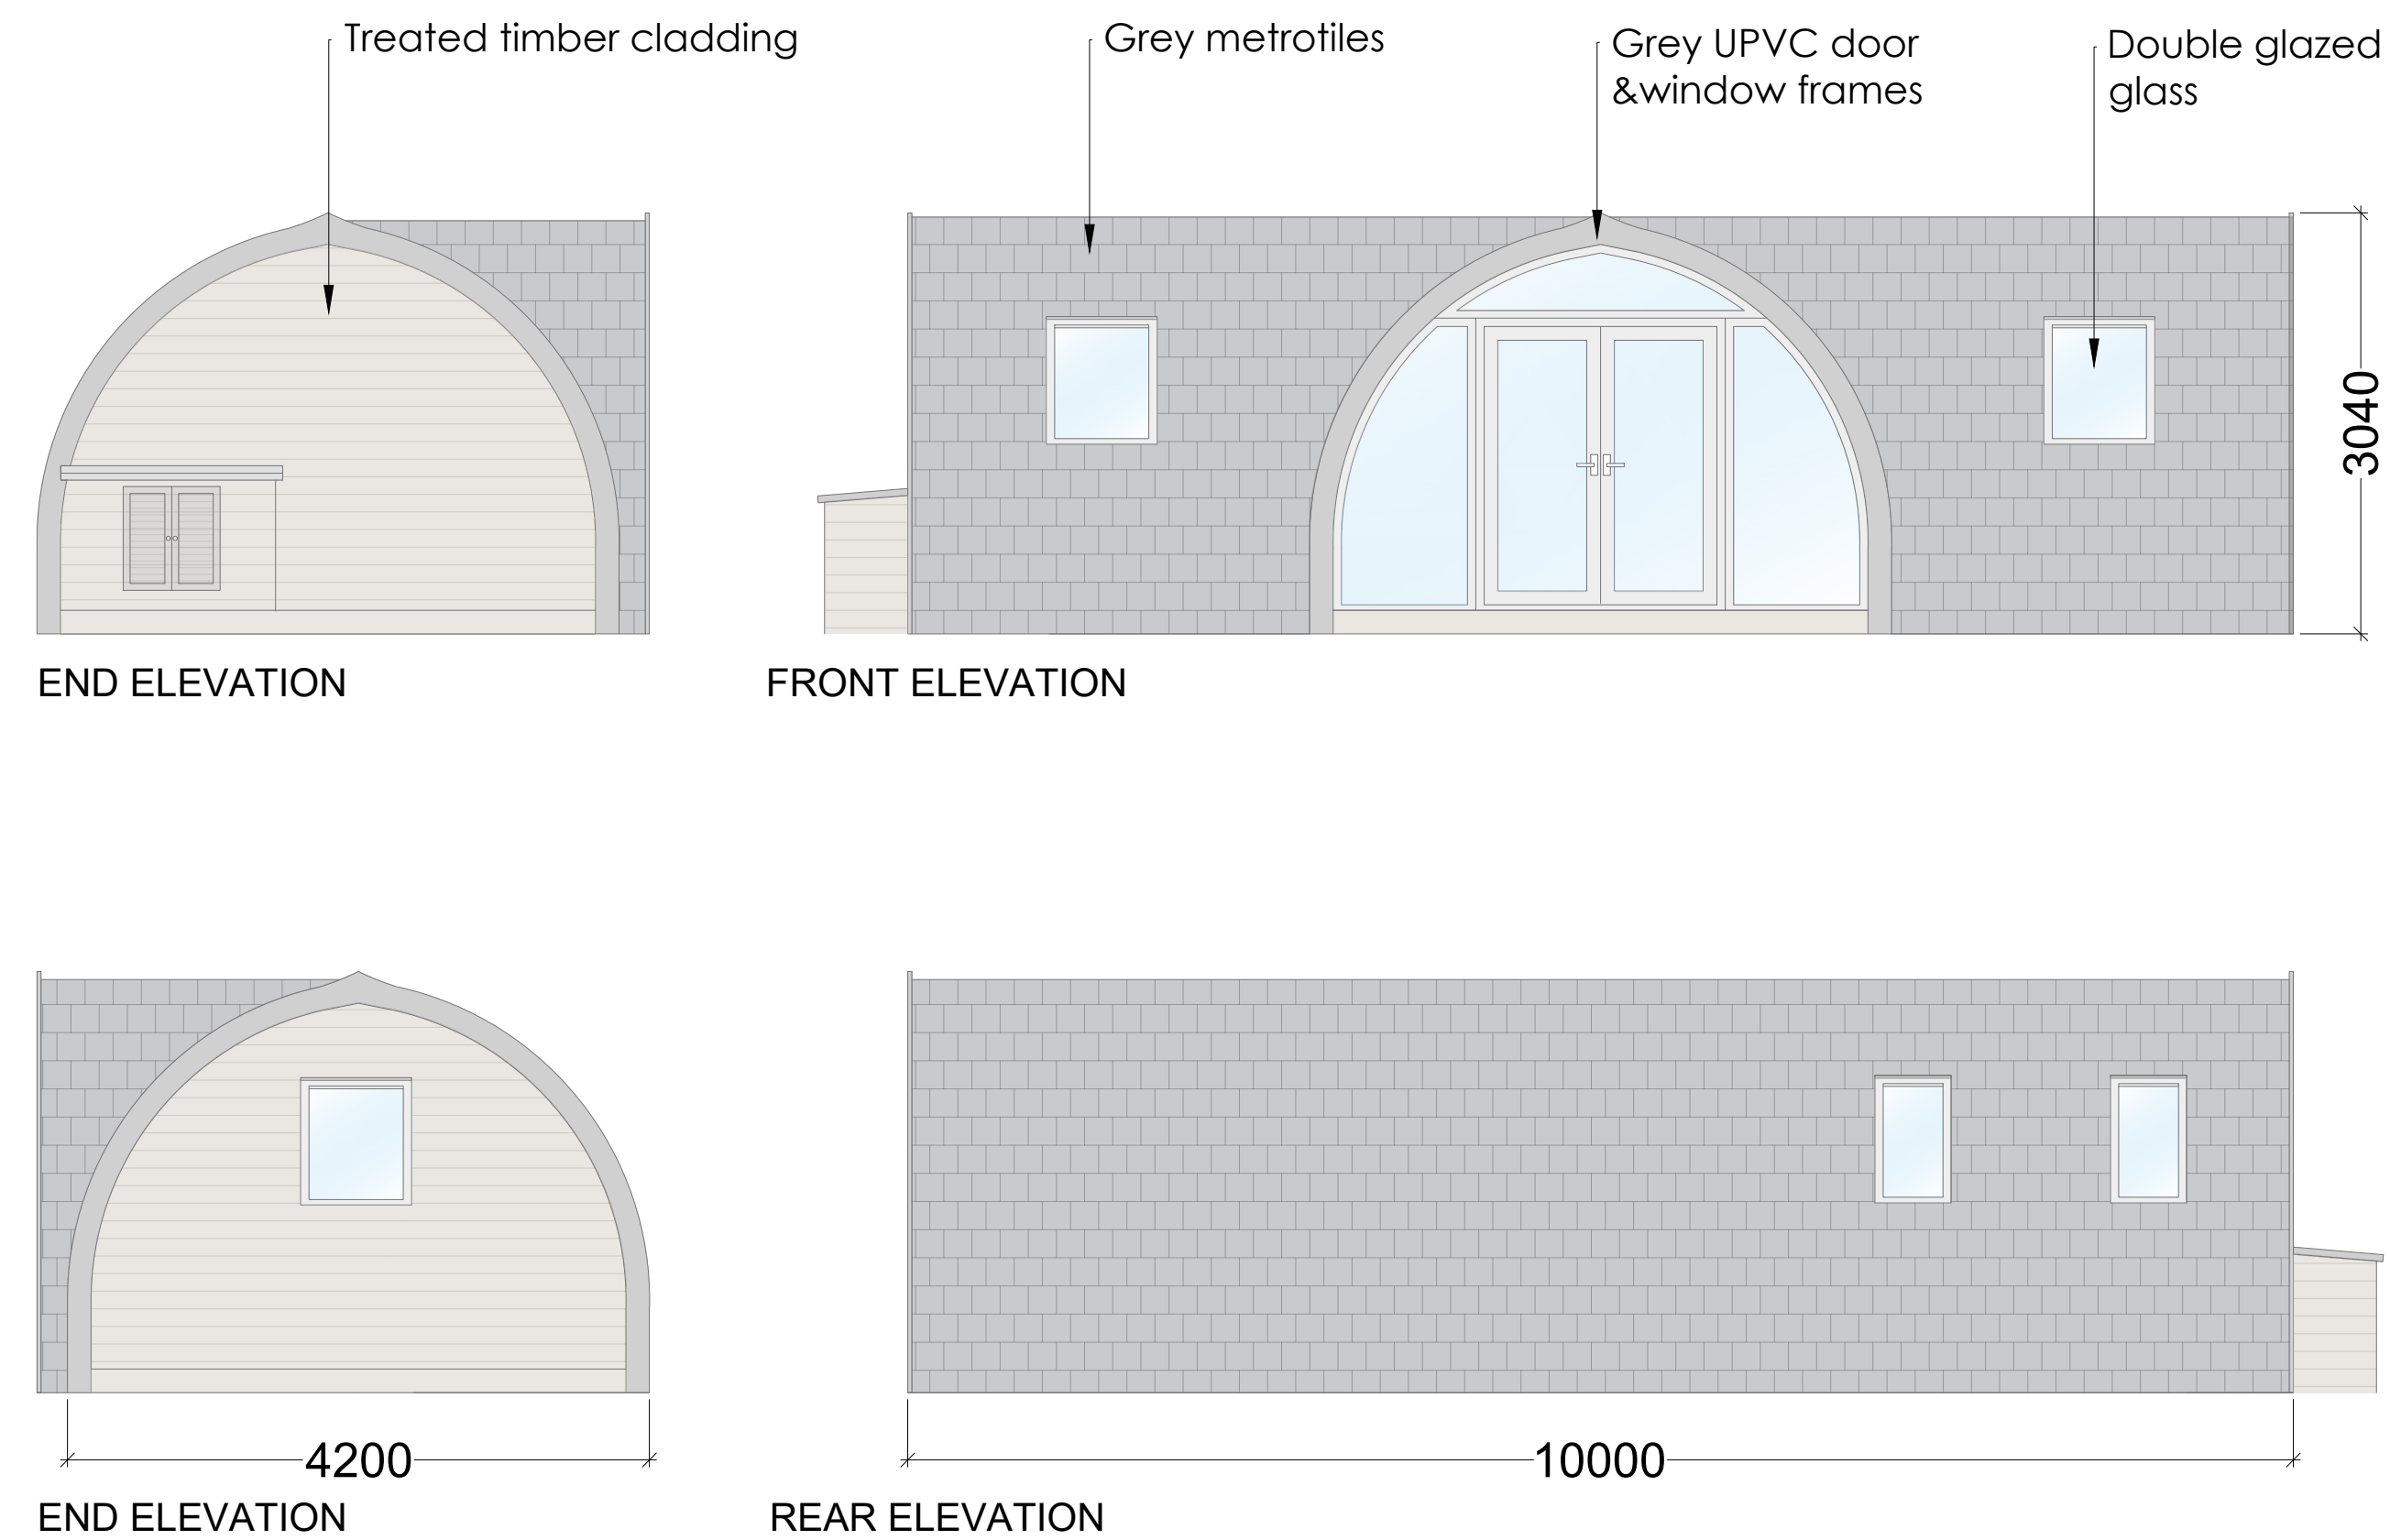
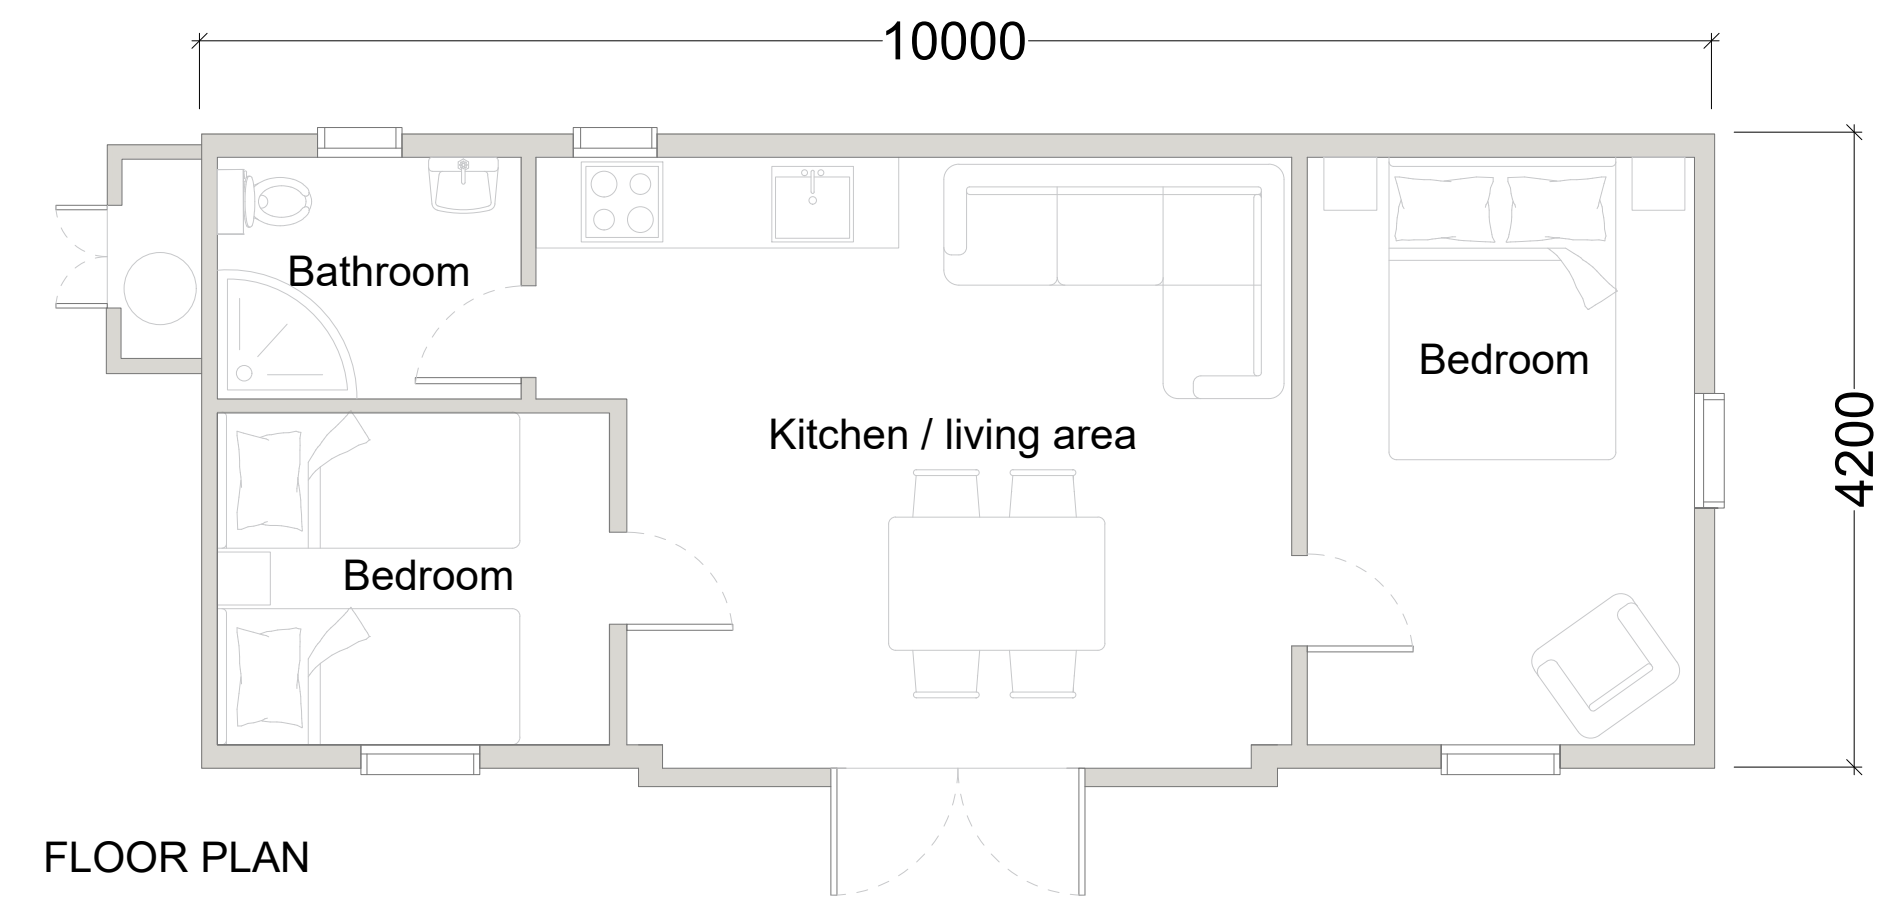
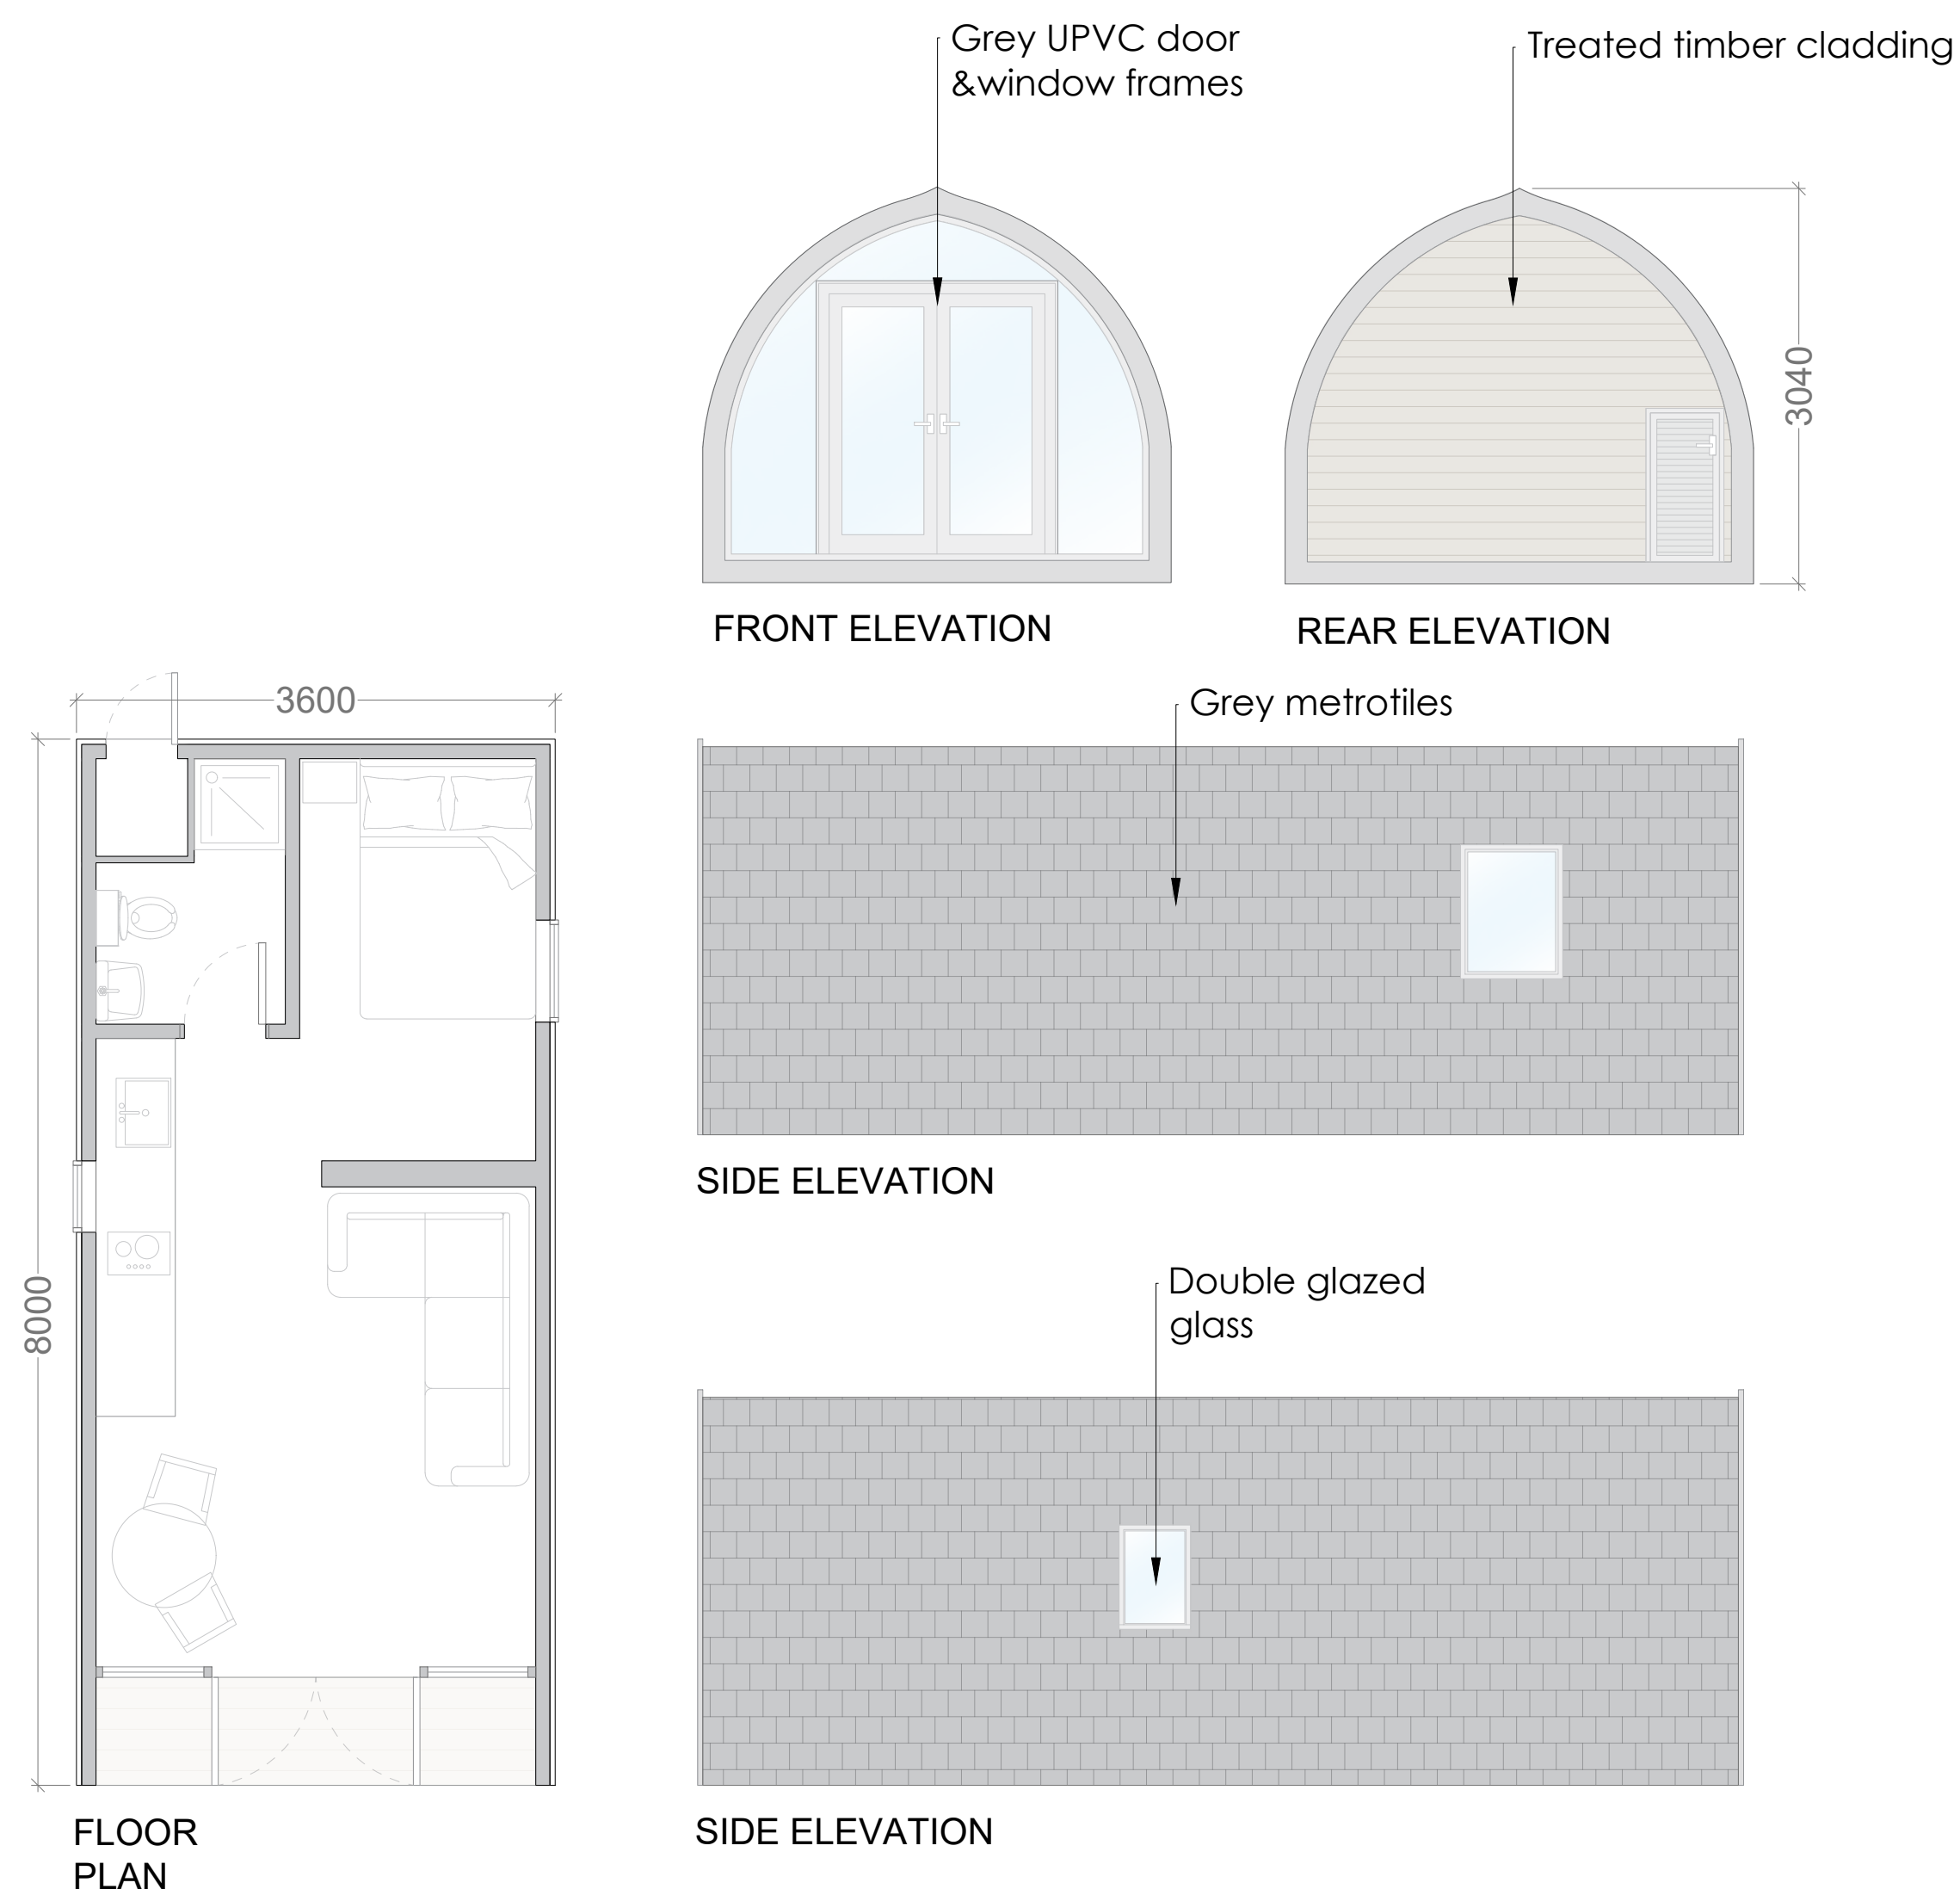


Date	Description	Rev	By
------	-------------	-----	----

Revision Description

--	--	--	--

Project:
Proposed Glamping Site - For Chris McManus
Cold Comfort Farm, Rogues Lane, Hinckley,
Leicestershire, LE10 3DX

Drawing Title:
POD PLAN AND ELEVATIONS

Drawing Number:
231154-01-05

Revision: A
Date: 07.12.2023
Scale: 1:50 @ A1
Drawn By: TA
CAD Dwg File: -
Checked By: -

Issue Status:
Full Planning Application