


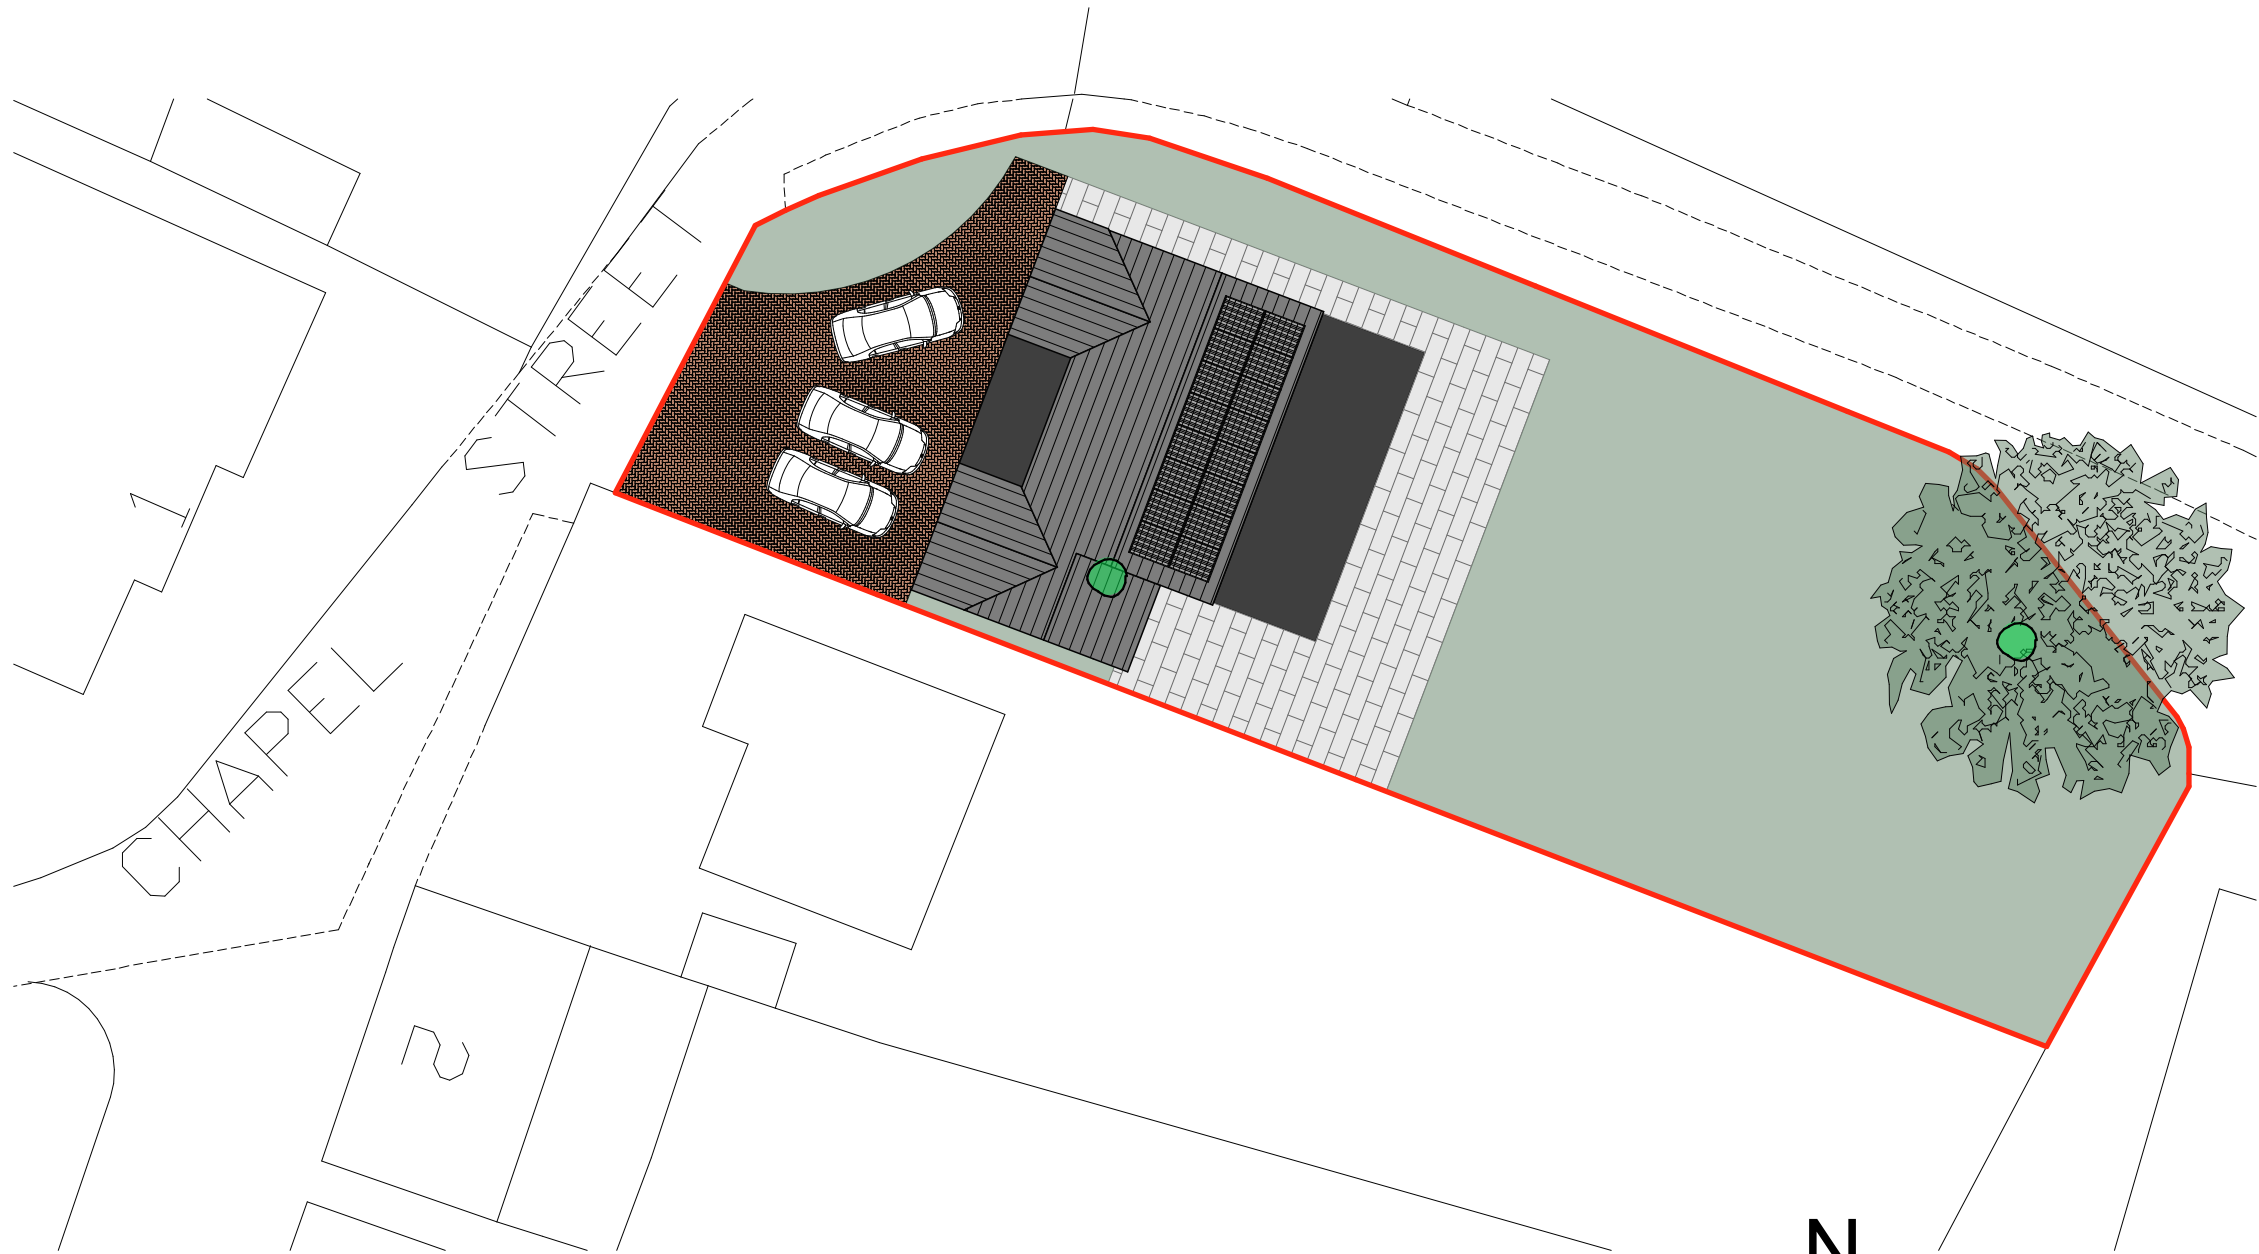


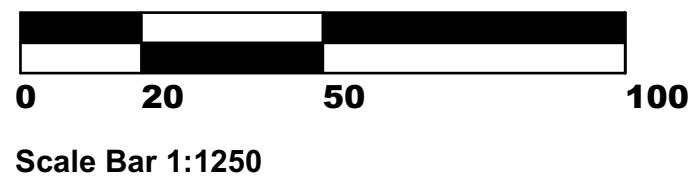

Block Plan, 1:250@A3

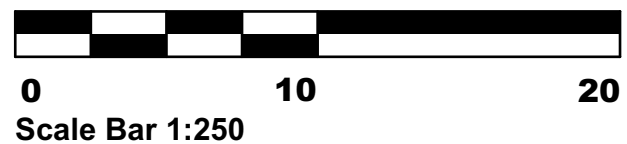

Location Plan, 1:1250@A3

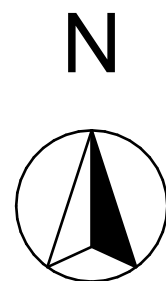

Please Note:

- This drawing may be printed and scaled FOR PLANNING PURPOSES.
- All dimensions to be CHECKED ON SITE and any DISCREPANCY reported to Design Three Sixty.
- The site boundary shown is the best assumed from available data & does NOT represent legal ownership.
- All dimensions in mm unless otherwise stated.

Schwegler 1FF Bat Boxes
positioned at least 3-5m above the
ground facing in a south or south
westerly direction

Revisions.

DESIGN THREE SIXTY

E: info@designthreesixty.co.uk
T: +44 (0) 7904 224864
W: www.designthreesixty.co.uk

Project:
Single storey front and rear extension and internal
alterations

6 Chapel Street,
Stapleton,
LE9 8JH

Client:
Carolyn Issitt

Drawing Title:

Location and Block Plan

Drawing by:
IG / KF / SK

Checked by:
IG / KF / SK

Date:
04-03-2025

Scale:
As Shown @A3

Drawing Number:
202-03

Revision:
0 / A / B / C / D / E
F / G / H / I / J / K