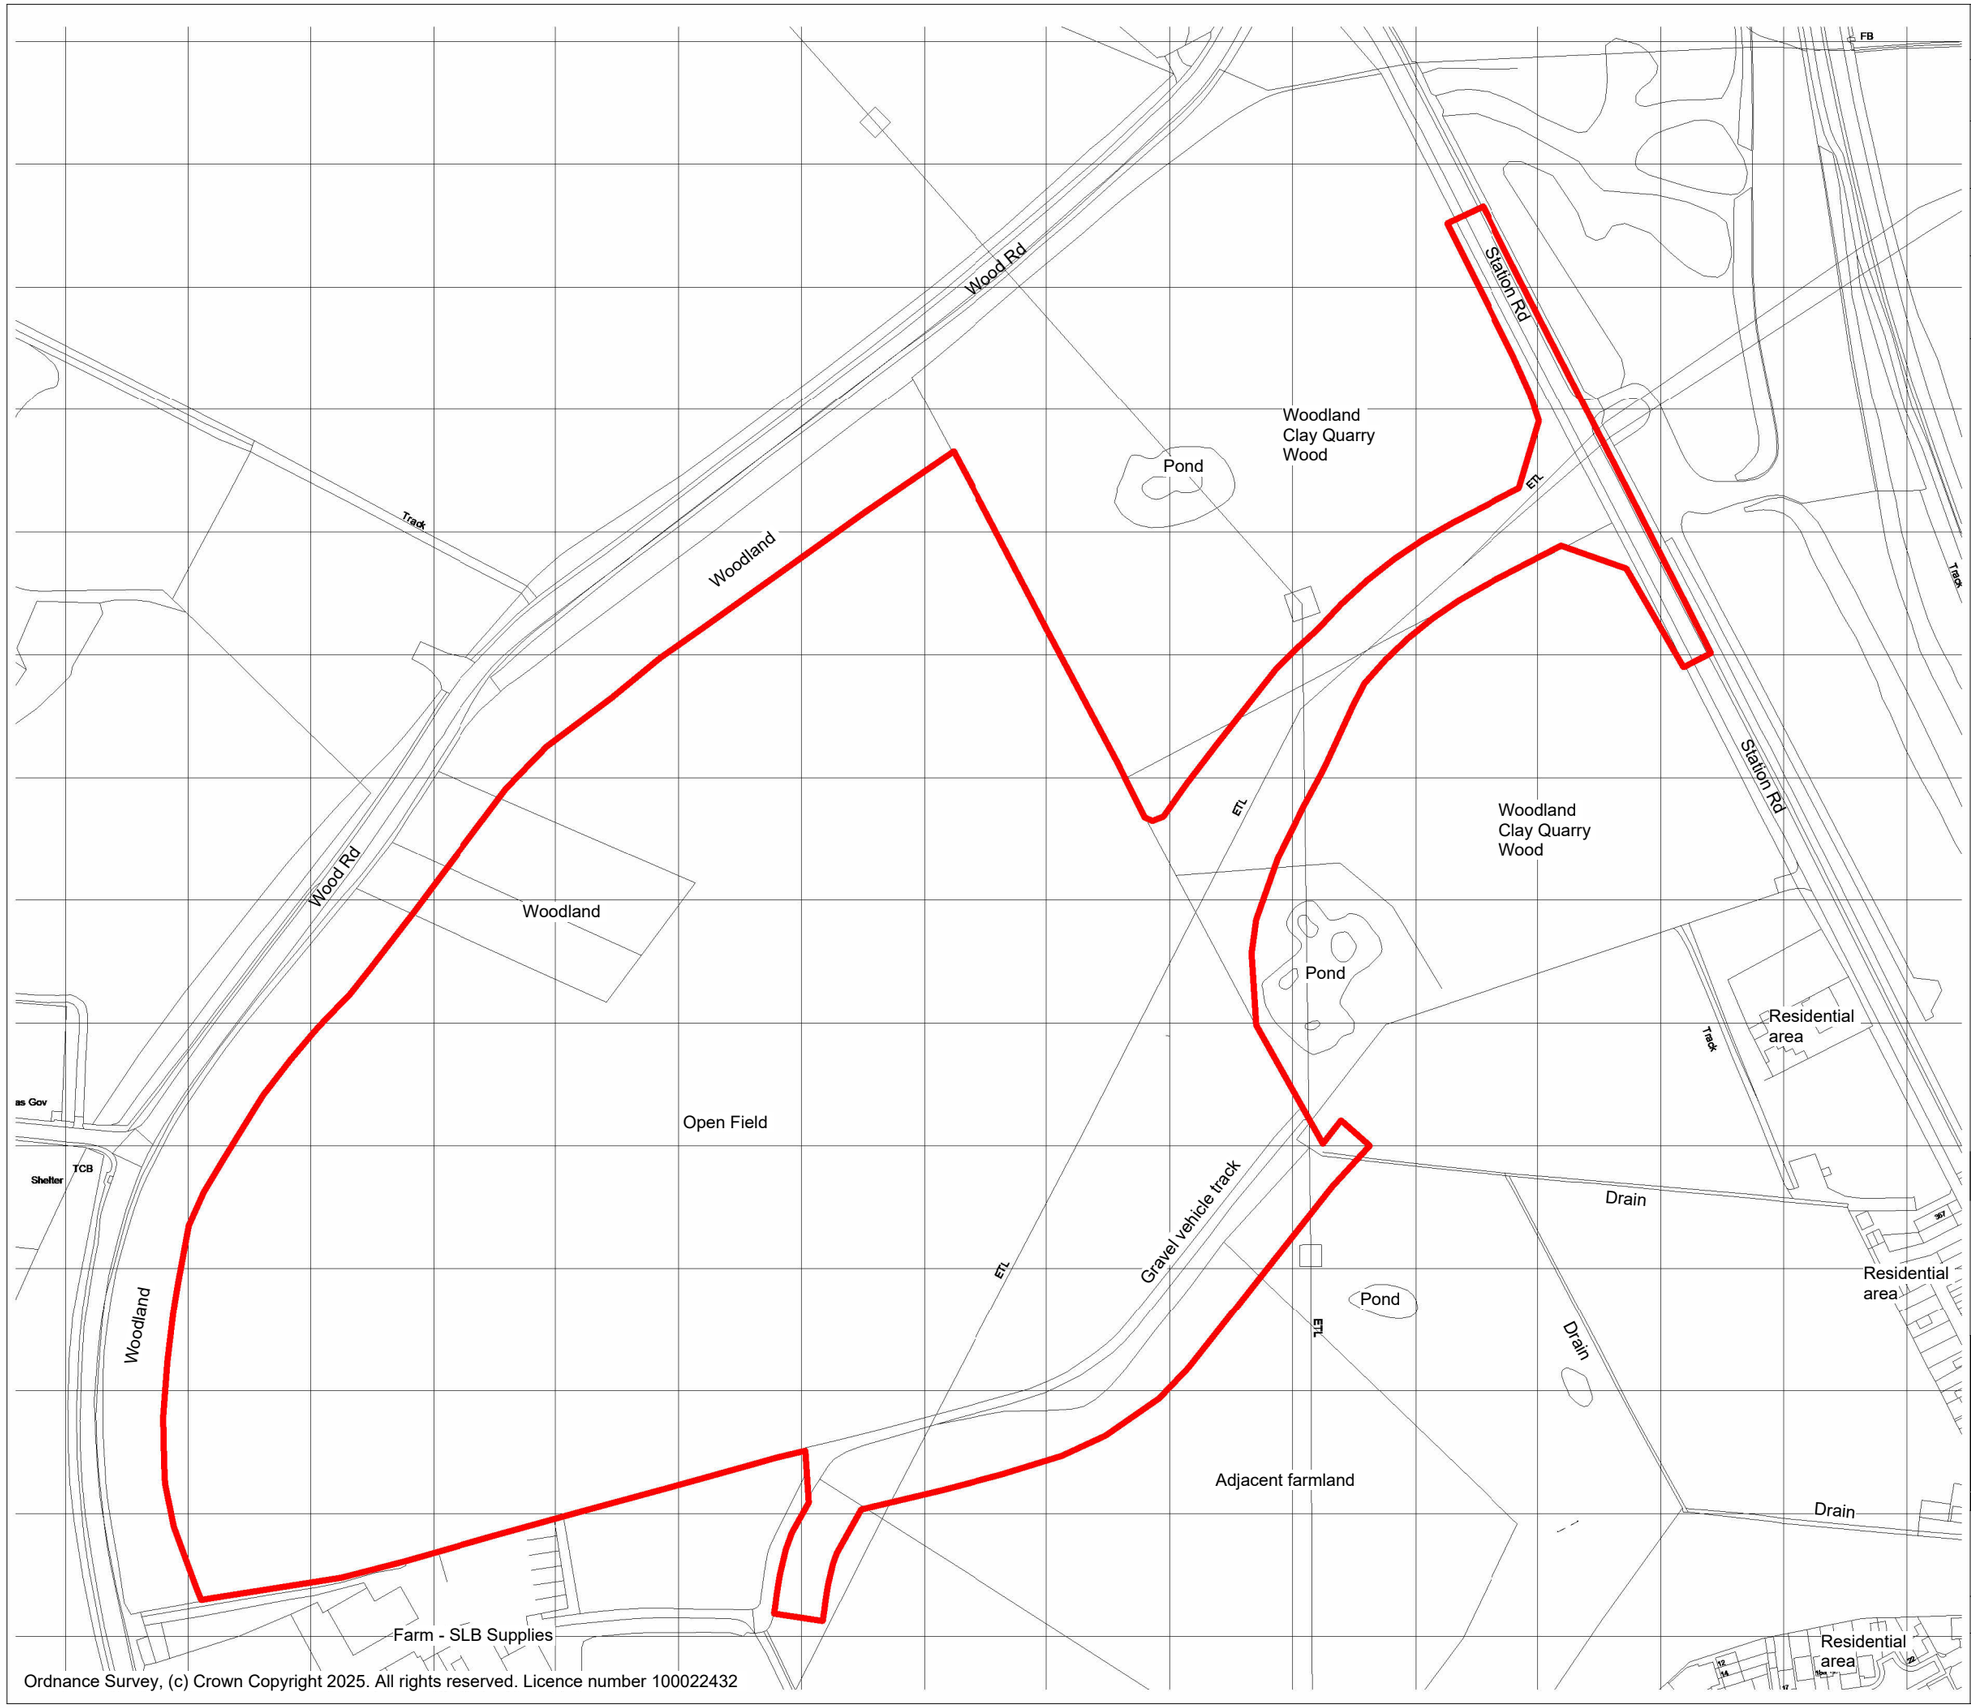

Ordnance Survey, (c) Crown Copyright 2025. All rights reserved. Licence number 100022432

Safety Health and Environmental Information | A3

The following risks are identified as unusual or unfamiliar to a competent contractor

CONSTRUCTION

DEMOLITION RISKS (FUTURE)

It is assumed that all work will be carried out by a competent contractor working, where appropriate, to an approved method statement

North

Graphics Scale 1:2500

0 10 50m 100m
5 20

Application Boundary

bhb architects

LICHFIELD
01543 254357

CHELTENHAM
01242 521608

mail@bhbarchitects.co.uk

RIBA Chartered Practice

Project Excellence

Location Plan

Barberry Bardon Ltd

DRAWING NO.
4092 - 00

REV F
DATE FEB 25

PLANNING

DRN JDK
CHK ST
SCALE 1 : 2500 @ A3

ISO 9001 REGISTERED FIRM
ISO 14001 REGISTERED FIRM

The copyright of this drawing and design is vested in the Architect and must not be copied or reproduced without written consent. All dimensions given are to be verified on site by the responsible contractor. Do not scale drawing for the purposes of construction.

The Green REGISTER OF CONSTRUCTION PROFESSIONALS