



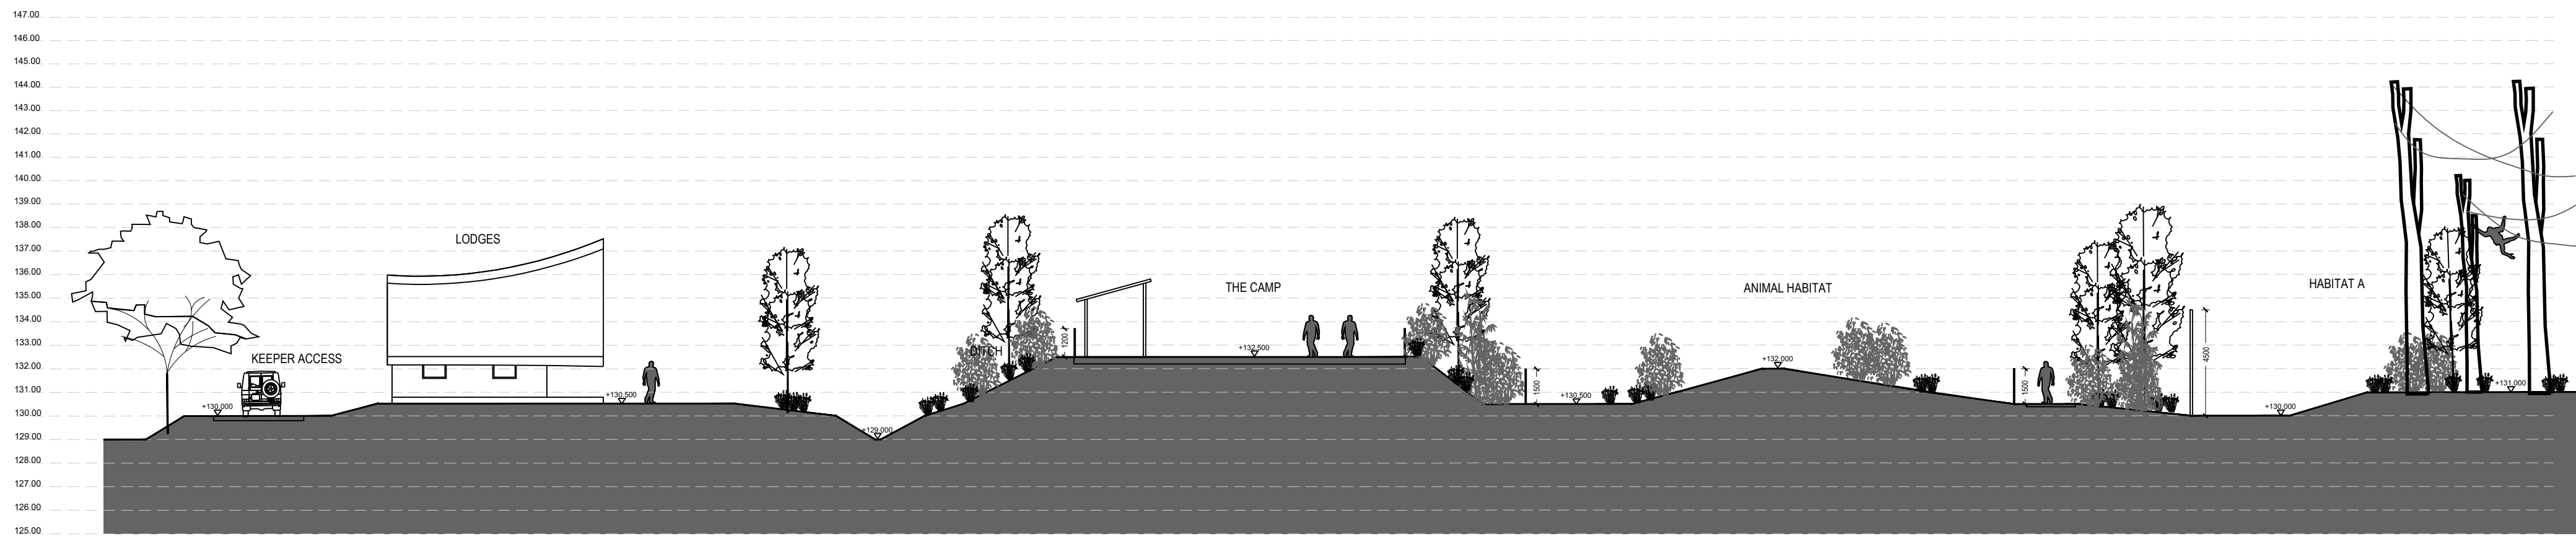

SITE SECTION 01: THROUGH THE CAMP AND TOWARDS OUTDOOR HABITAT A



SITE SECTION 02: THROUGH PROPOSED OUTDOOR HABITAT A AND VILLAGE / PLAY SPACE


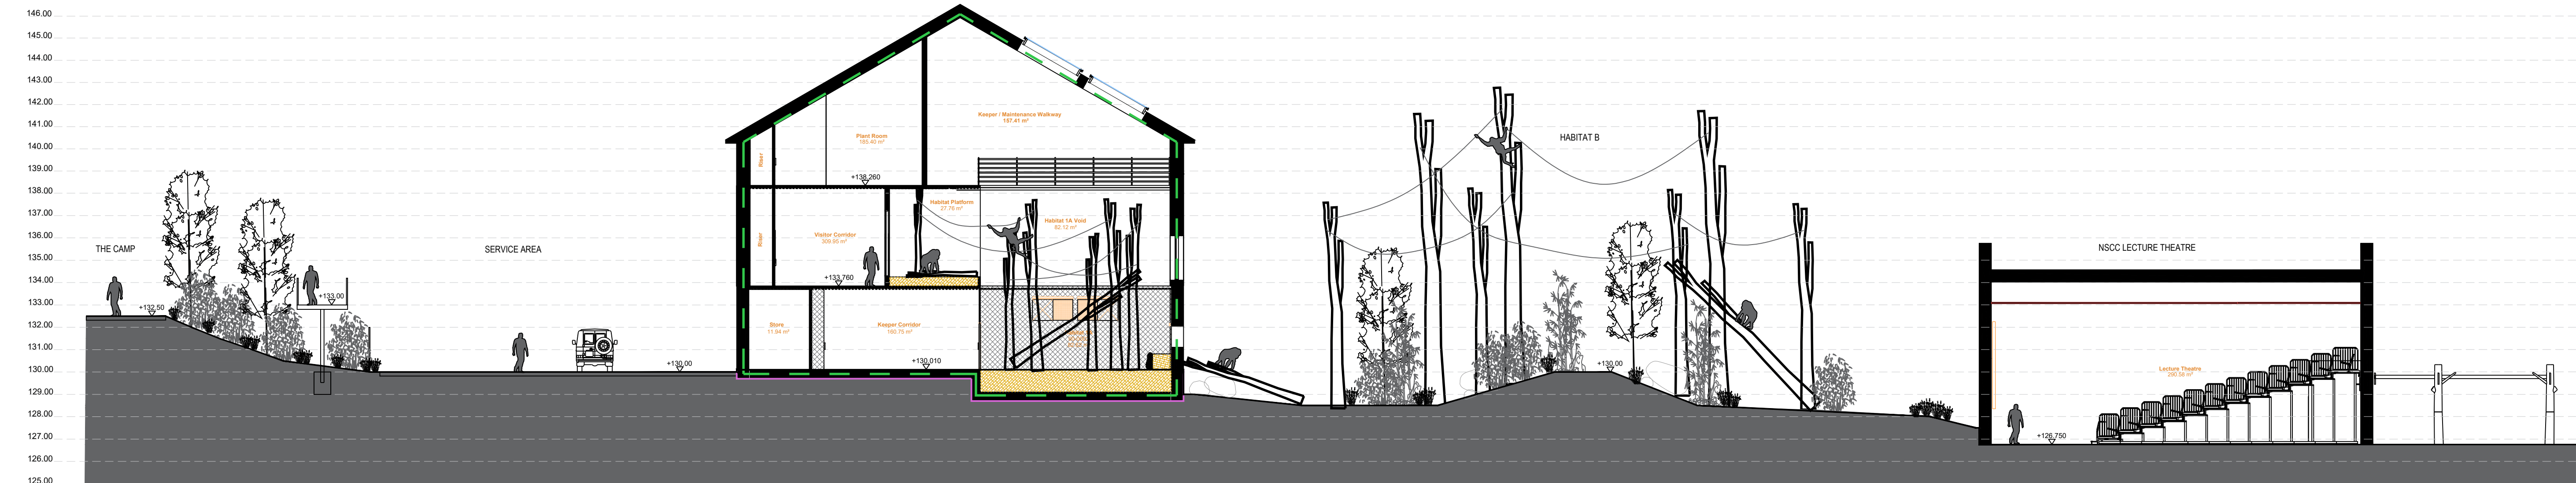


SITE SECTION 03: THROUGH OUTDOOR HABITAT B, ORANGUTAN HOUSE AND NSCC LECTURE THEATRE

rev	details	by	date	rev	details	by	date
00	ISSUE FOR PLANNING	JM	17.07.2024				
01	RE-ISSUE FOR PLANNING	JM	19.07.2024				

- Notes
1. All dimensions to be checked onsite.
 2. This drawing to be read in conjunction with all other drawings and specifications.

Previous Superceded Drawing number:
P22009-00-001-DZ-0200

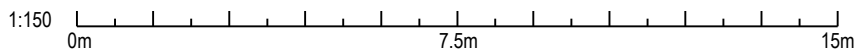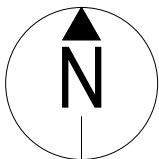

Project title
NSCC ORANGUTAN FACILITY

Drawing title
SITE SECTIONS - SHEET 01

Drawing number
TWZ-DZU-00-00-DR-L-00200-01

Drawing Status
FOR PLANNING

Date	Scale	Drawn	Checked
17.07.2024	1:150 @ A1	TL	JM

tz Twycross Zoo
IN THE HEART OF CONSERVATION

