




SITE SECTION 01: THROUGH FIELD, LEMUR WALKTHROUGH, OUT LEMUR HABITAT AND LEMUR HOUSE

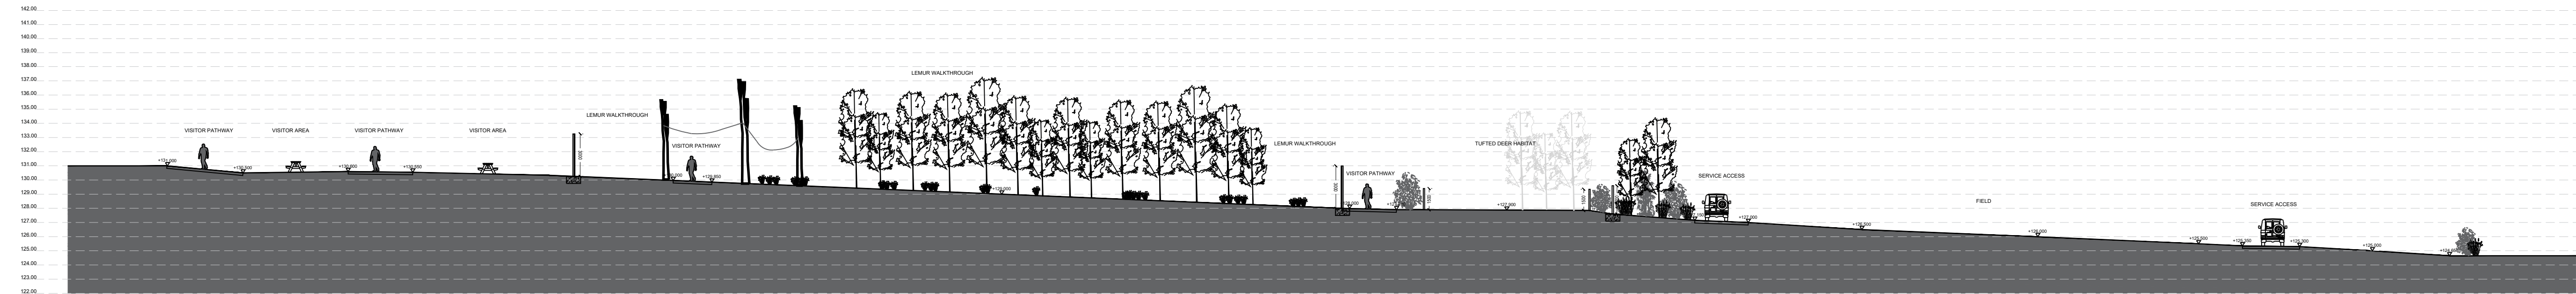

SITE SECTION 02: THROUGH VISITOR AREA, LEMUR WALKTHROUGH, TUFTED DEER HABITAT AND FIELD/SERVICE AREA

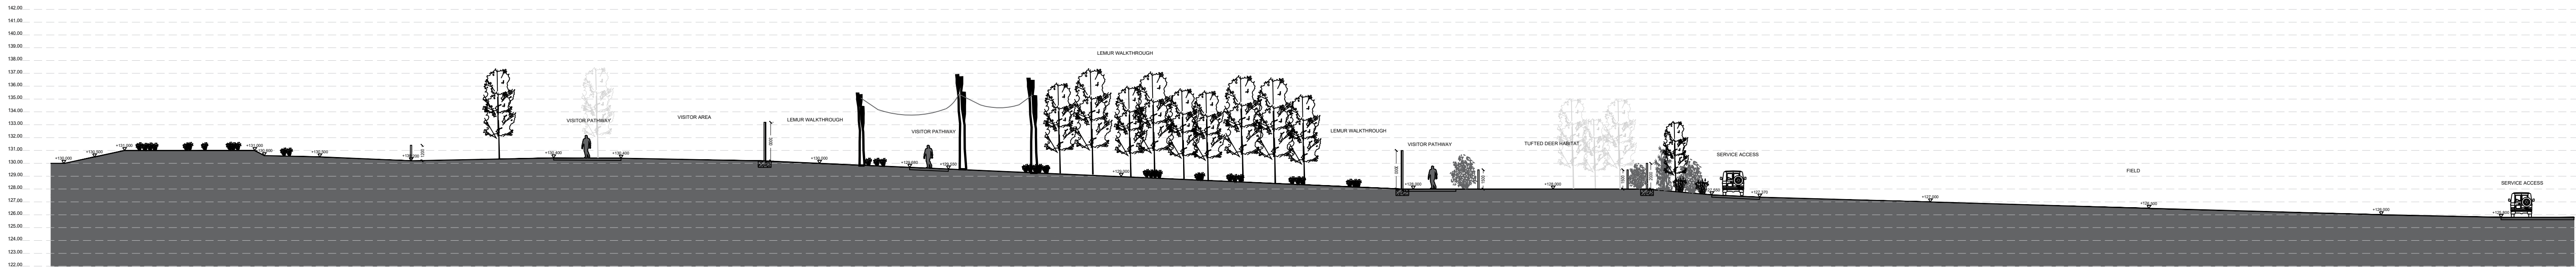

SITE SECTION 03: THROUGH FIELD, LEMUR WALKTHROUGH, TUFTED DEER HABITAT AND FIELD/SERVICE AREA

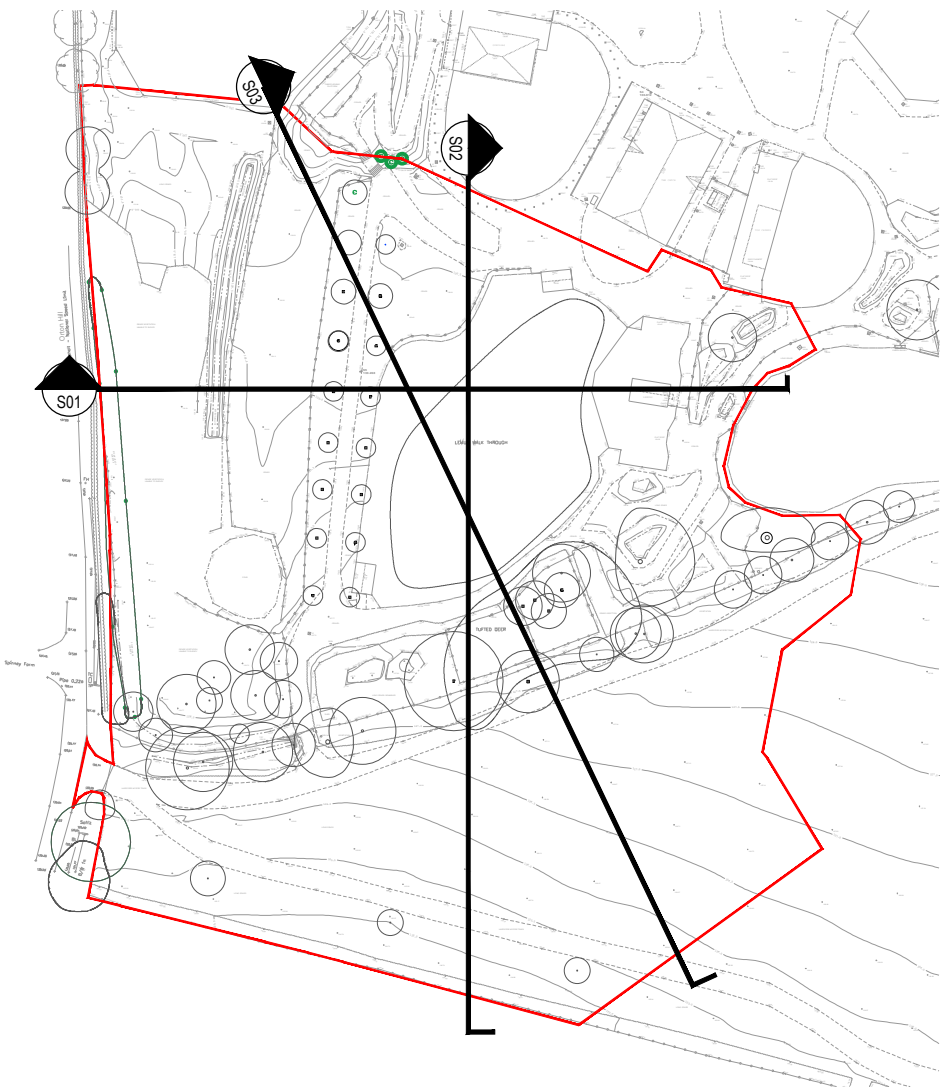


rev	details	by	date
00	ISSUE FOR PLANNING	JM	18.07.2024

rev	details	by	date

Notes

- 1. Do not scale from drawing, use figured dimensions only.
- 2. All dimensions to be checked onsite.
- 3. This drawing to be read in conjunction with all other drawings and specifications.

Previous Superceded Drawing number:
P22009-00-001-DZ-0203

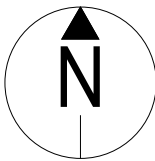

Project title
NSCC ORANGUTAN FACILITY

Drawing title
EXISTING SITE SECTIONS

Drawing number
TWZ-DZU-00-00-DR-L-00203

Drawing Status
FOR PLANNING

Date	Scale	Drawn	Checked
18.07.2024	1:250 @ A1	ZW	JM

tz Twycross Zoo
IN THE HEART OF CONSERVATION

DEARADH ZU
ZOO - LANDSCAPE - DESIGN
P: 07713 087369 E: jonathan.mclaughlin@dearadhzu.com