



NOTE: FOR LOCATIONS REFER TO
LANDSCAPE MASTERPLAN
TWZ-DZU-00-00-DR-L-00110

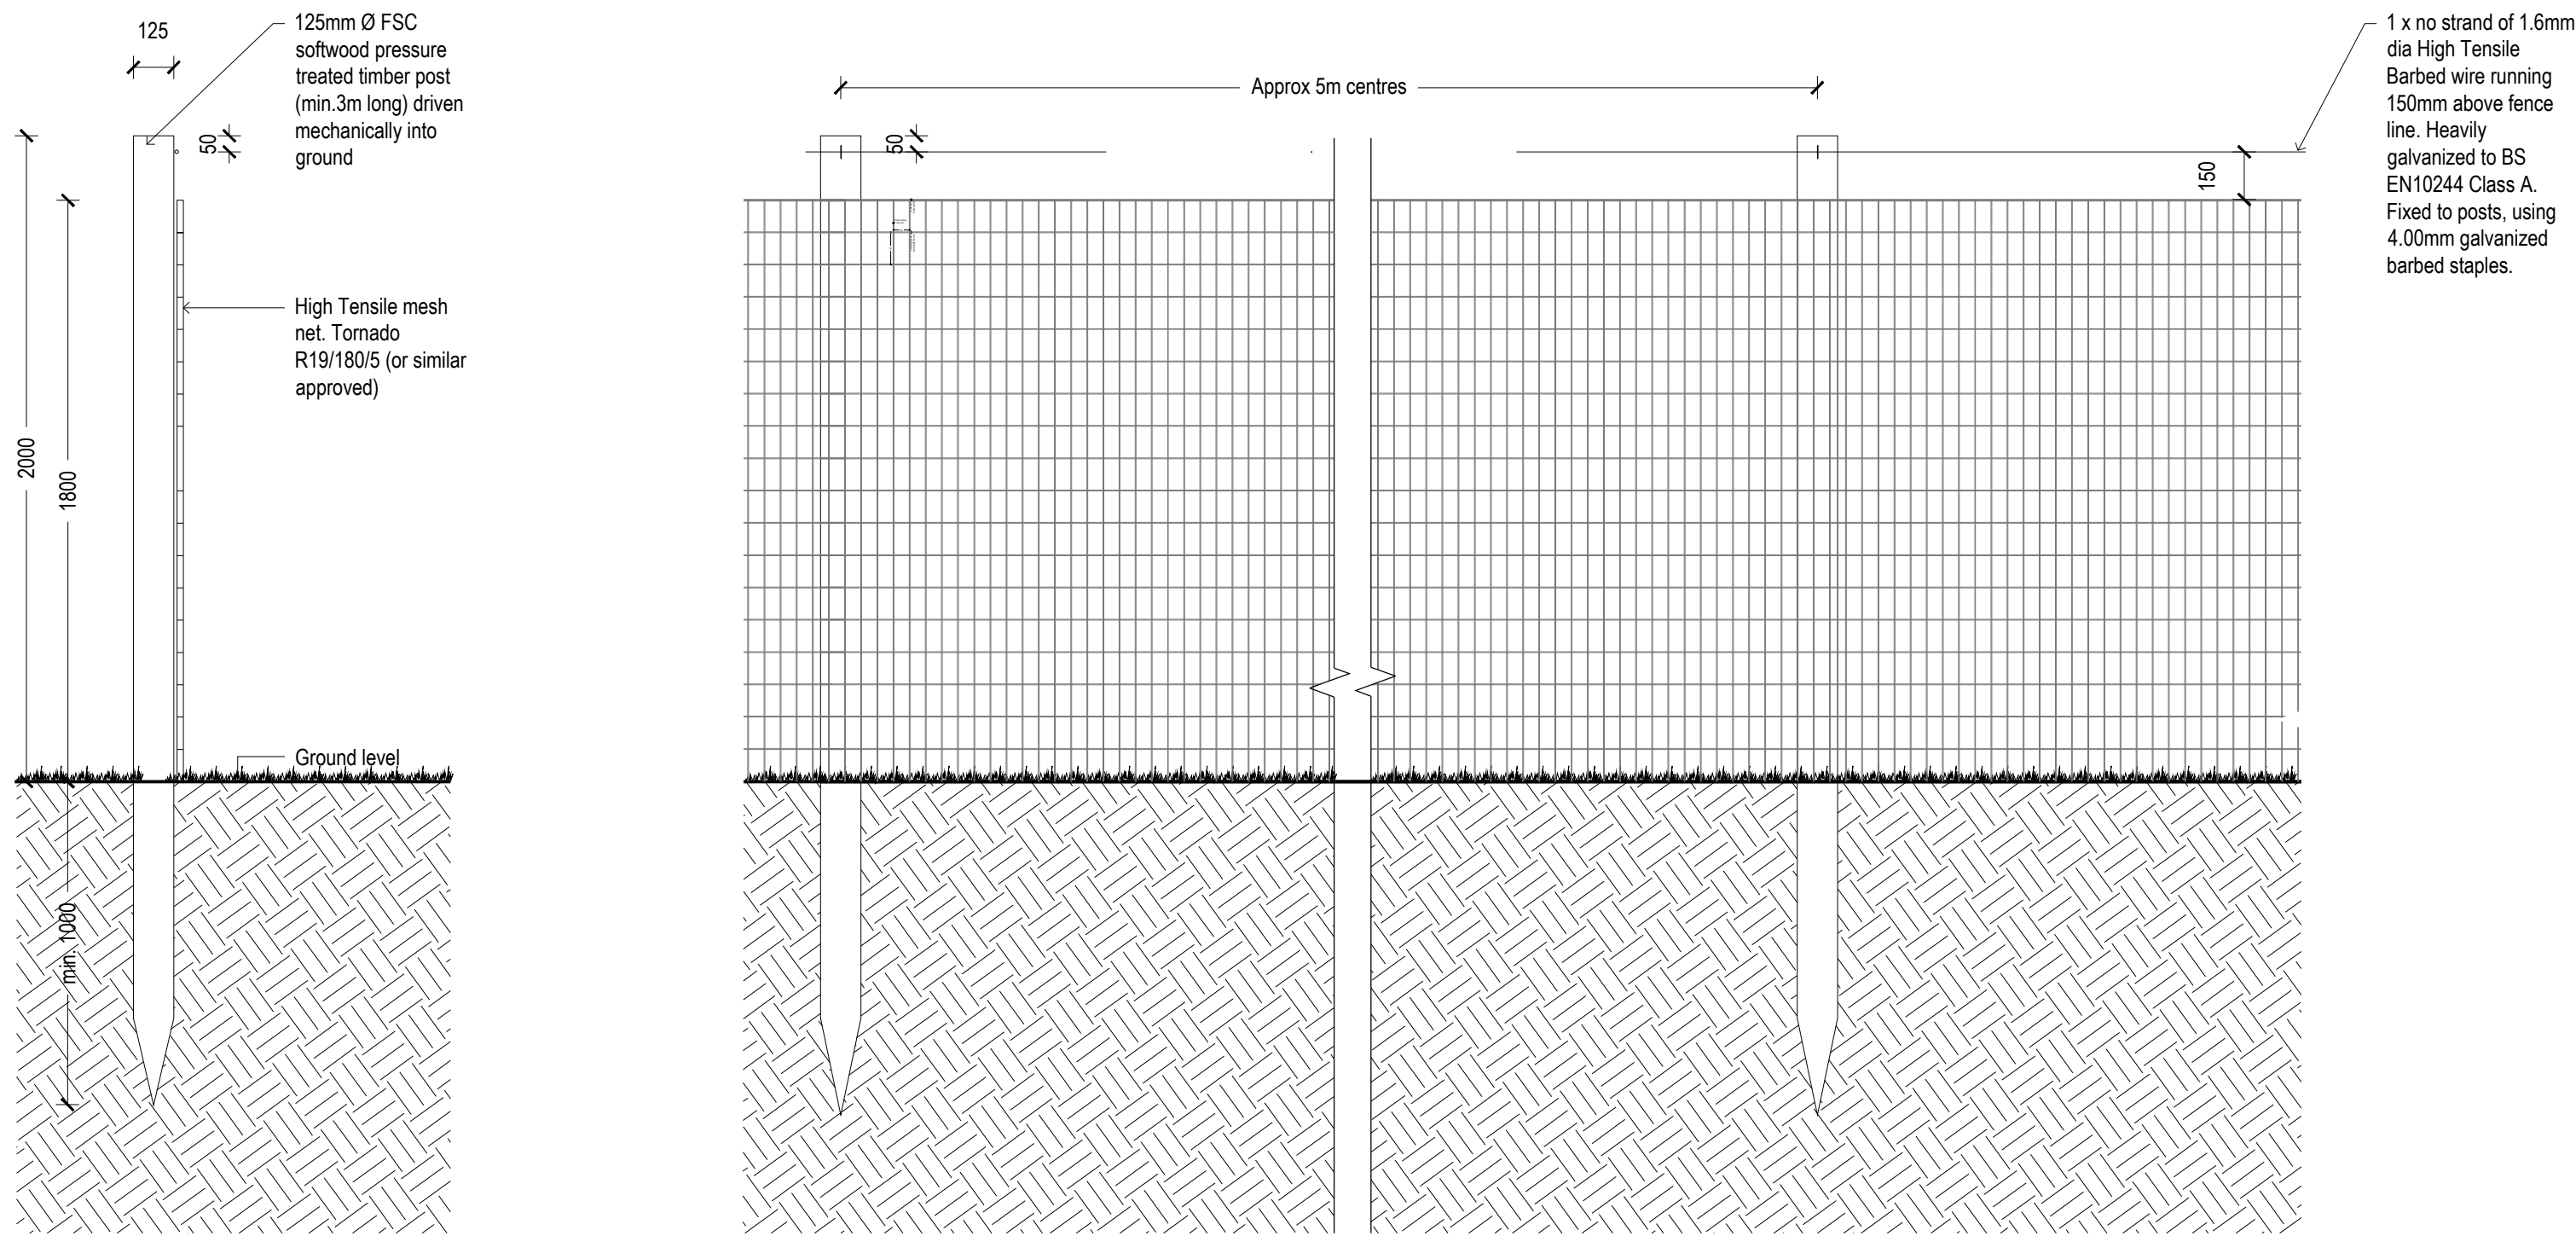


F9 1.8m Timber Post & Mesh fence (Zoo liscence) with chainlink

Scale: 1:25

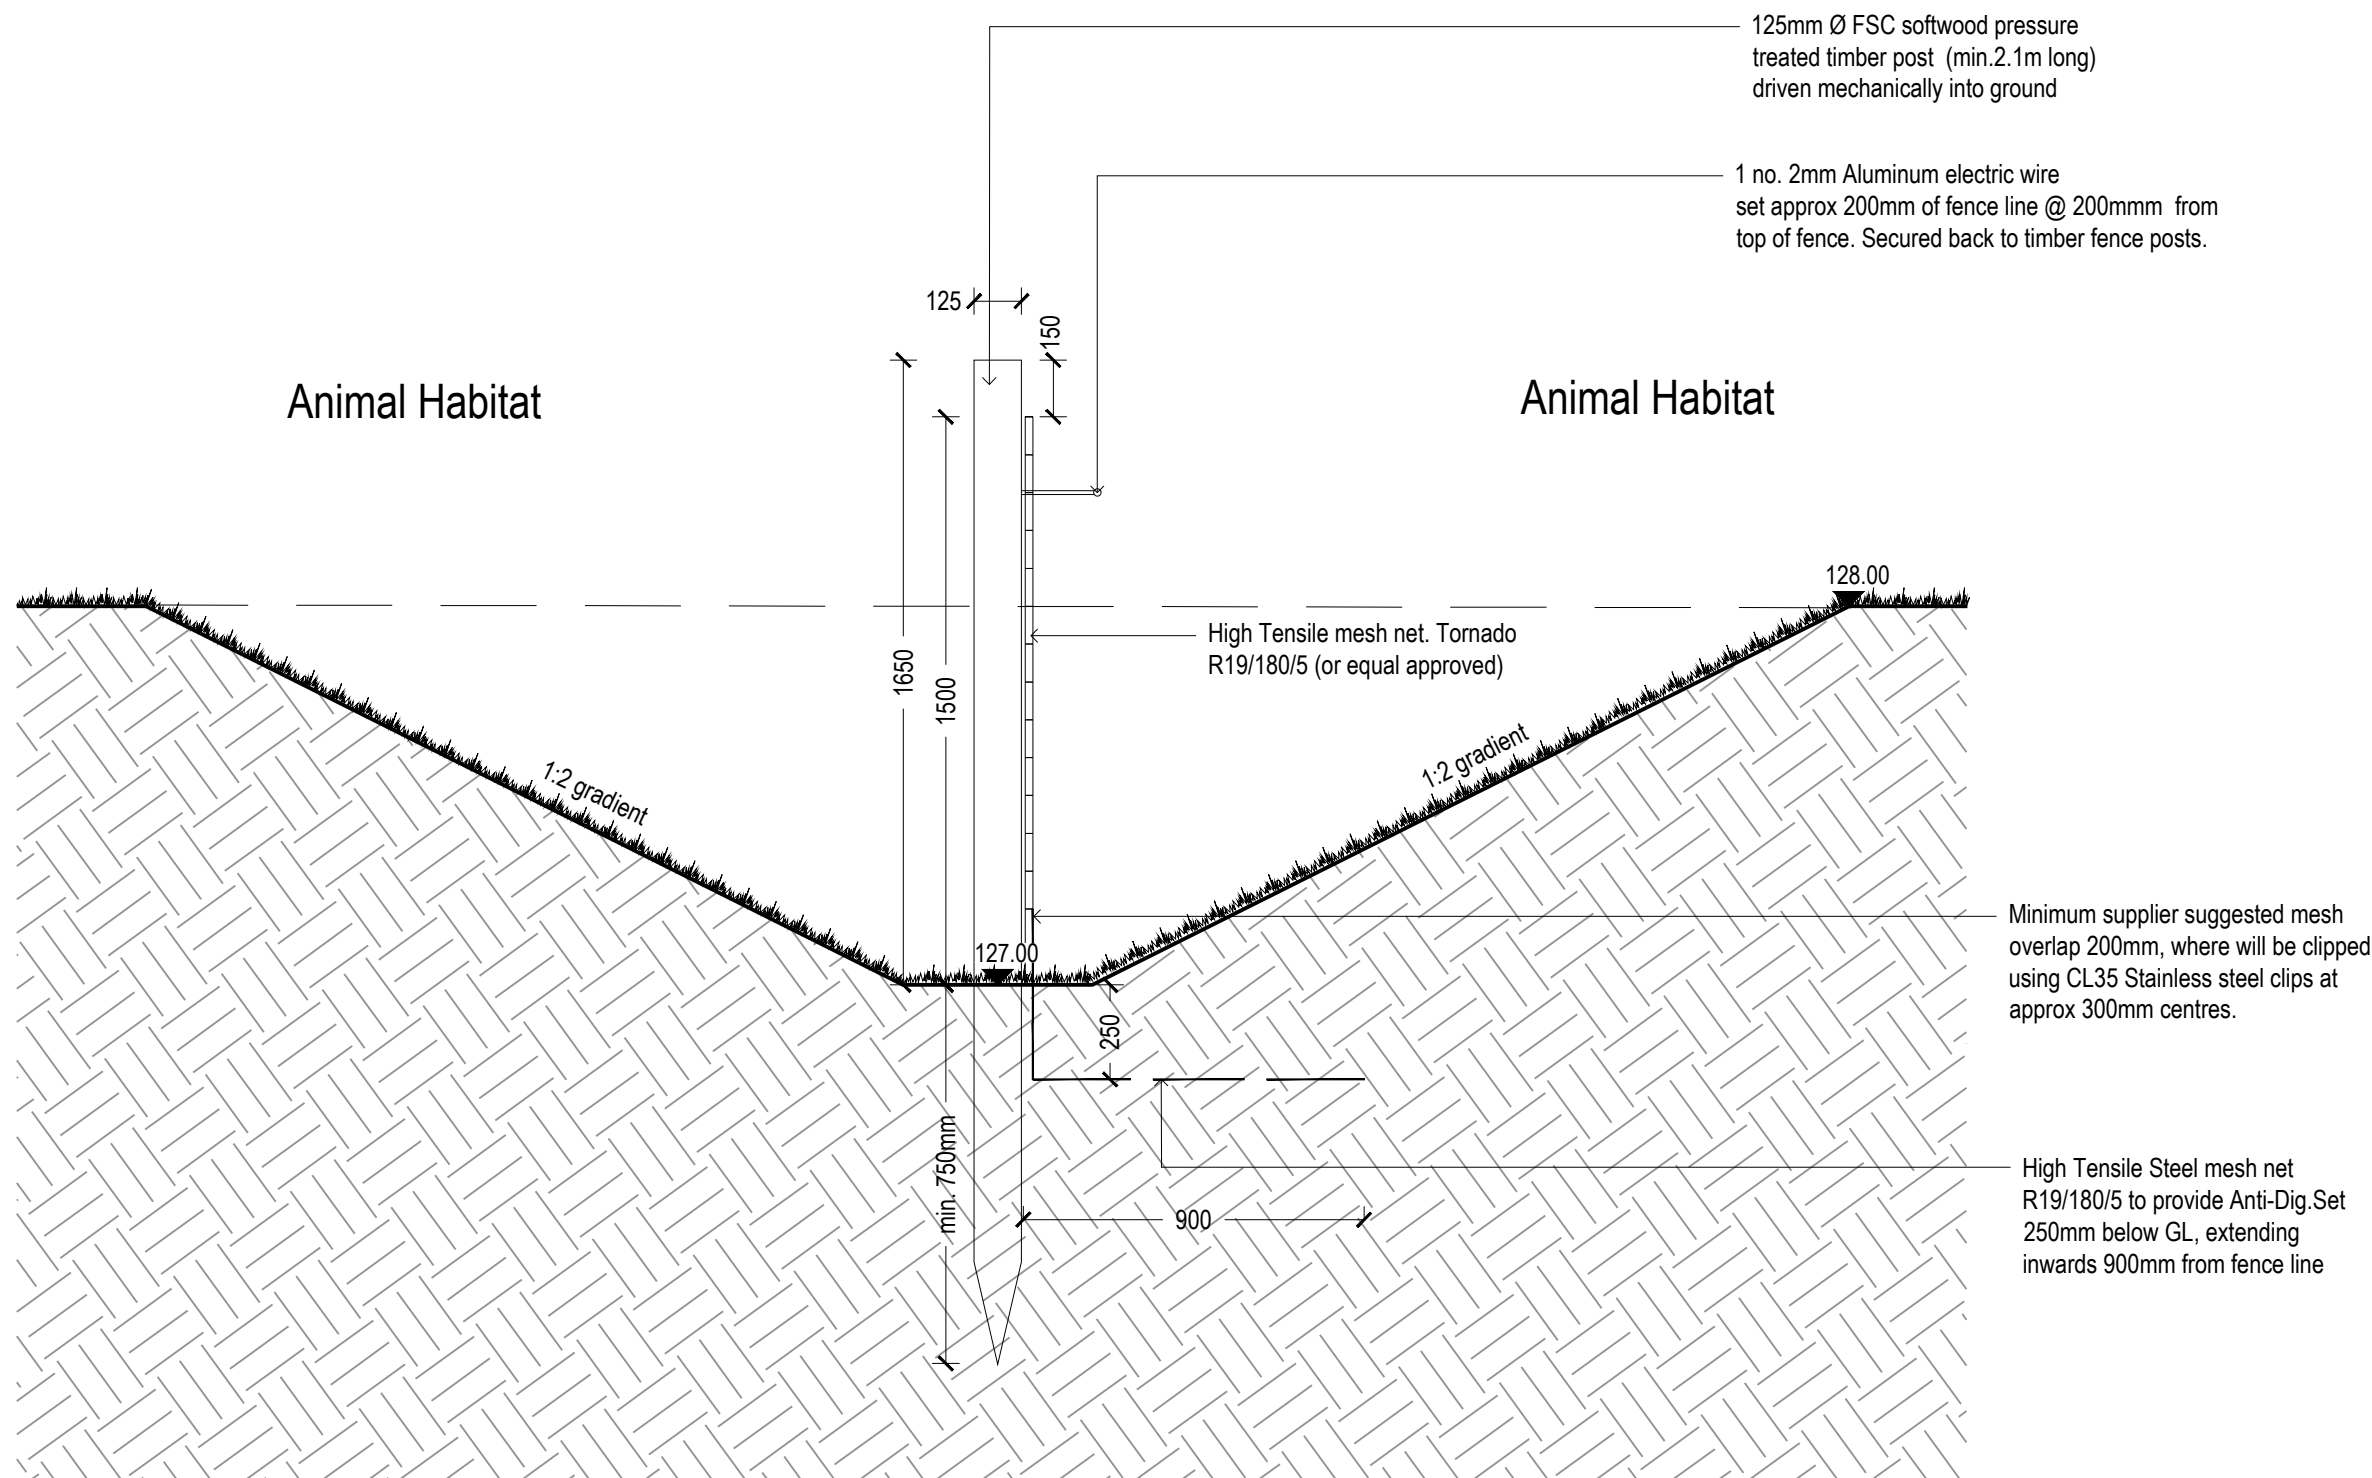


F11 1.5m Timber Post & Mesh fence with antidig (Within HA-HA)

Scale: 1:25

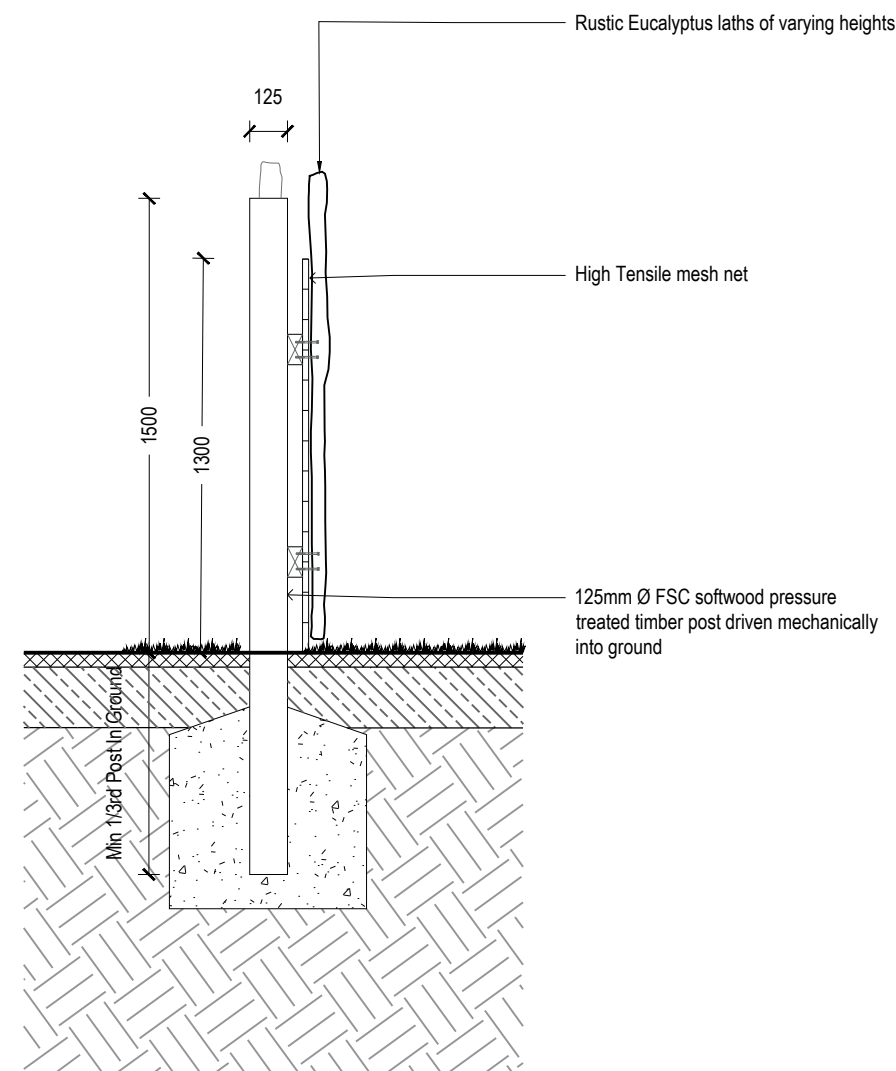

F12 1.5m Timber post and chain link fence

Scale: 1:20

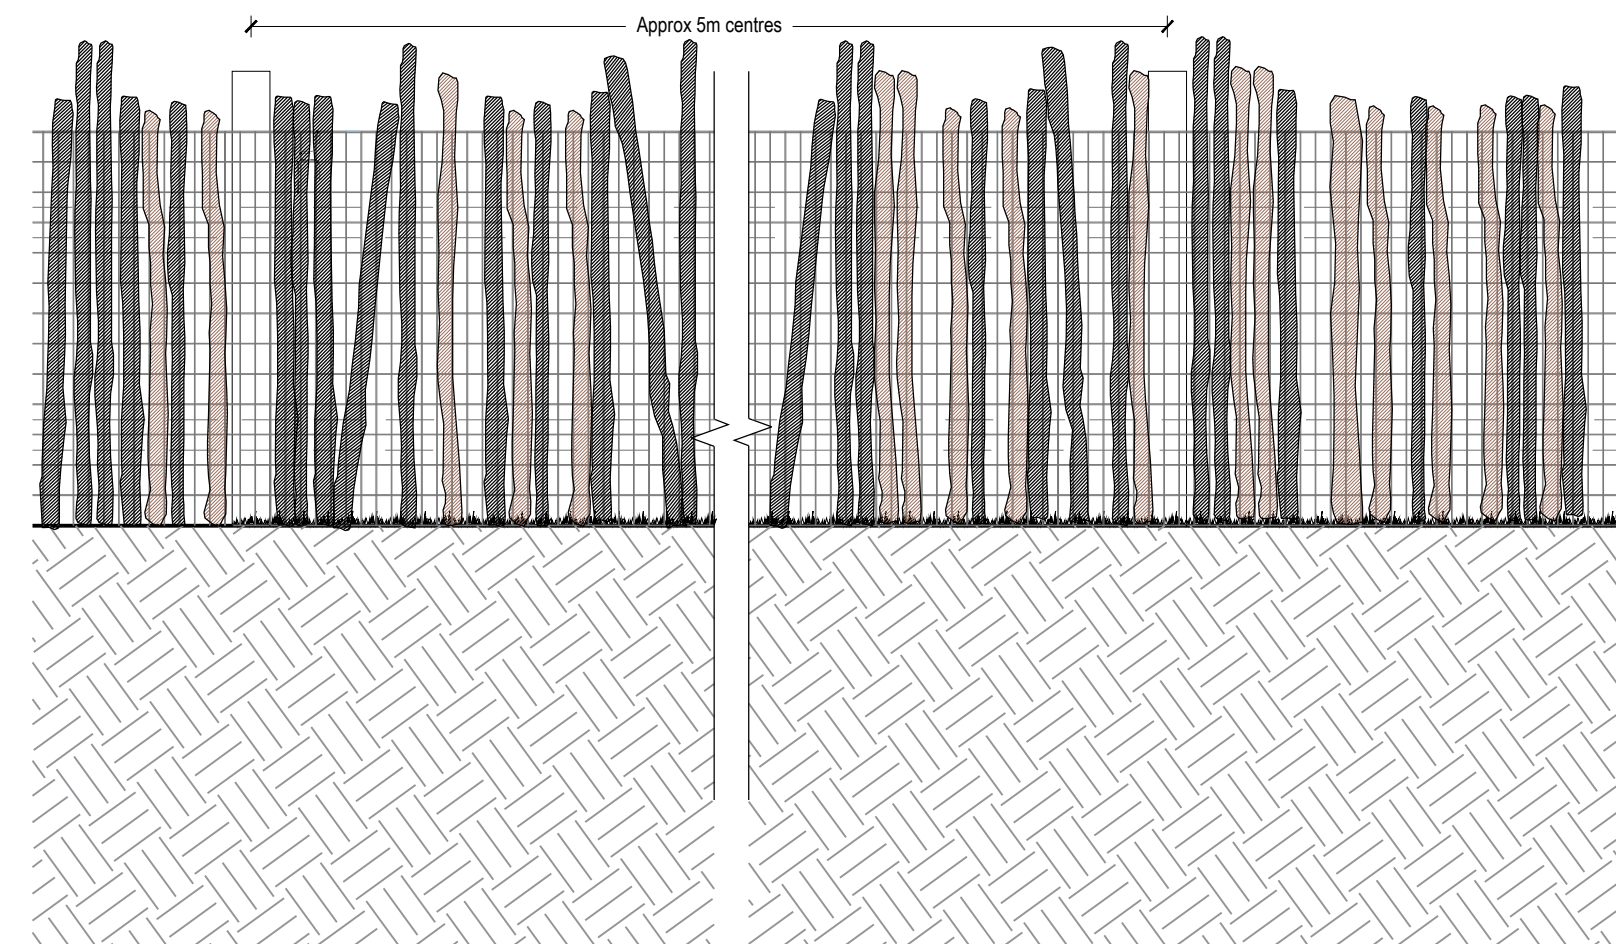

F12 1.5m Timber post and chain link fence

Scale: 1:20

rev	details	by	date
00	ISSUE FOR PLANNING	JM	15.07.2024
01	ISSUE FOR PLANNING - F12 ADDED	JM	15.07.2024

rev	details	by	date

- Notes
- Do not scale from drawing, use figured dimensions only.
 - All dimensions to be checked onsite.
 - This drawing to be read in conjunction with all other drawings and specifications.

Project title
NSCC ORANGUTAN FACILITY

Drawing title
BOUNDARY DETAILS
SHEET 07

Drawing number
TWZ-DZU-00-00-DR-L-00316-01

Drawing Status
FOR PLANNING

Date	Scale	Drawn	Checked
15.07.2024	1:20 @ A1	ZW	JM

Client:

tz Twycross Zoo
IN THE HEART OF CONSERVATION

DEARADH ZU
ZOO - LANDSCAPE - DESIGN
P: 01713 087369 E: jonathan.mcloughlin@DearadhZoo.com