

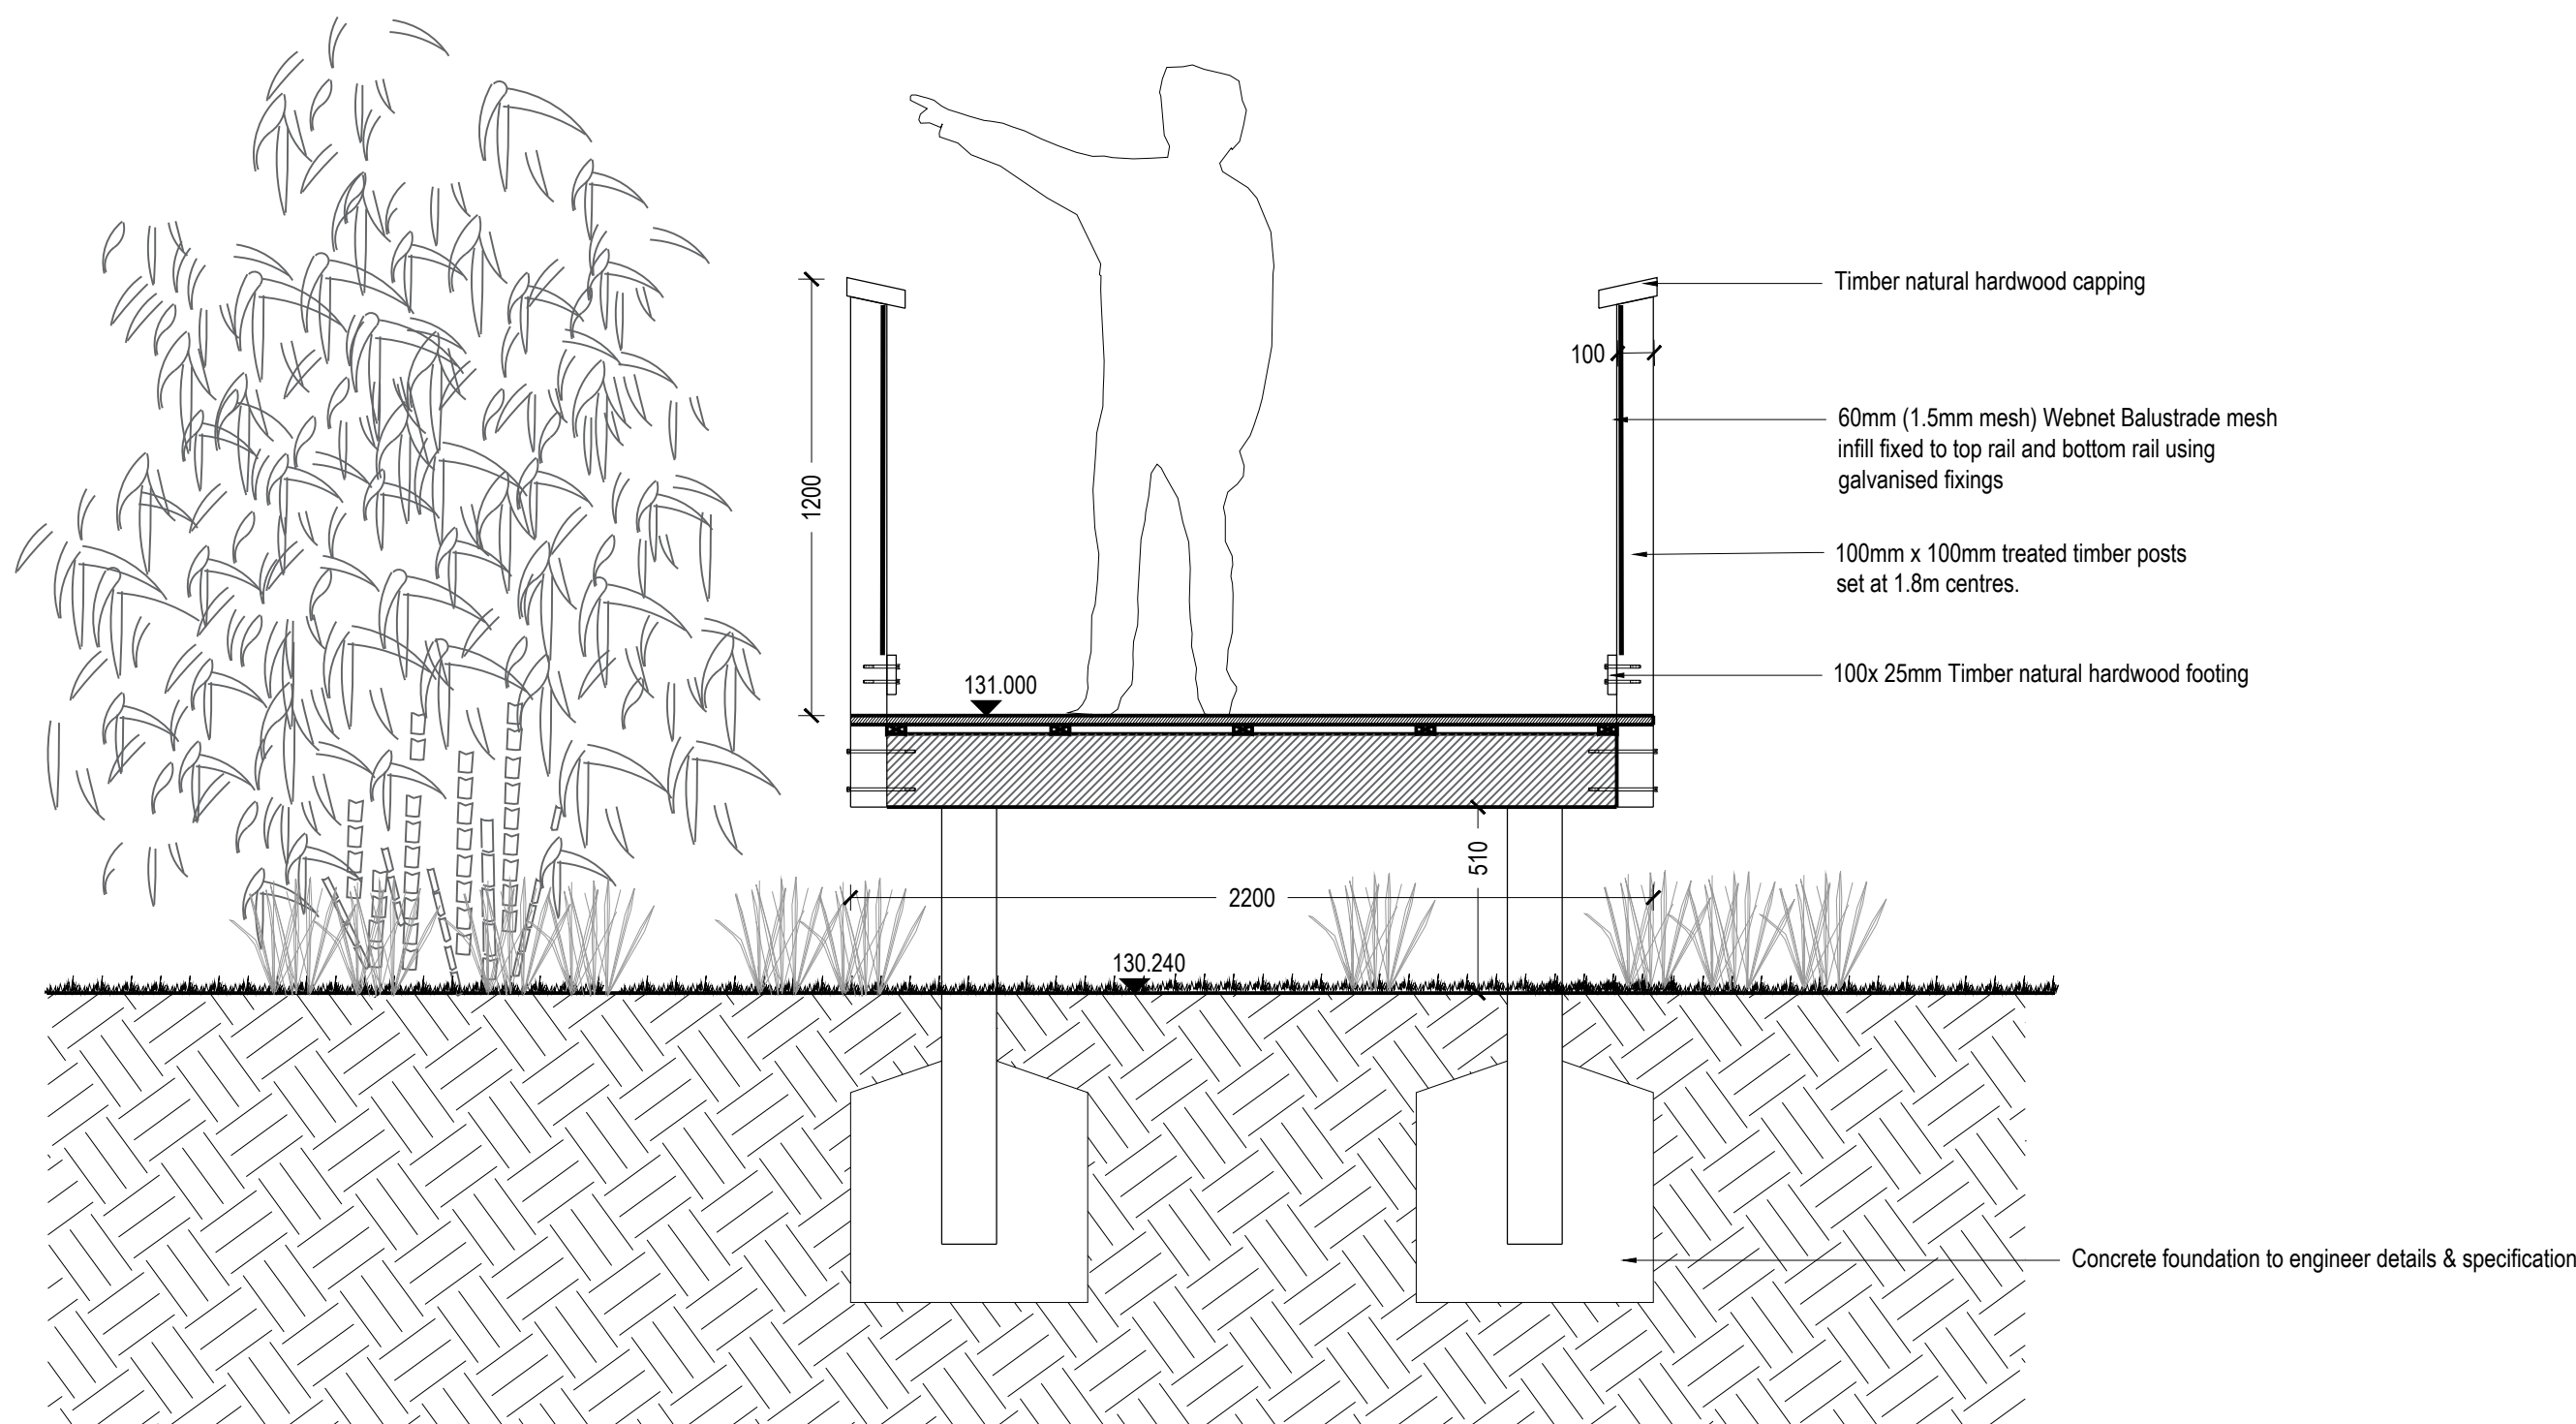


ELEVATION - Typical elevation treatment
(along level section of boardwalk)

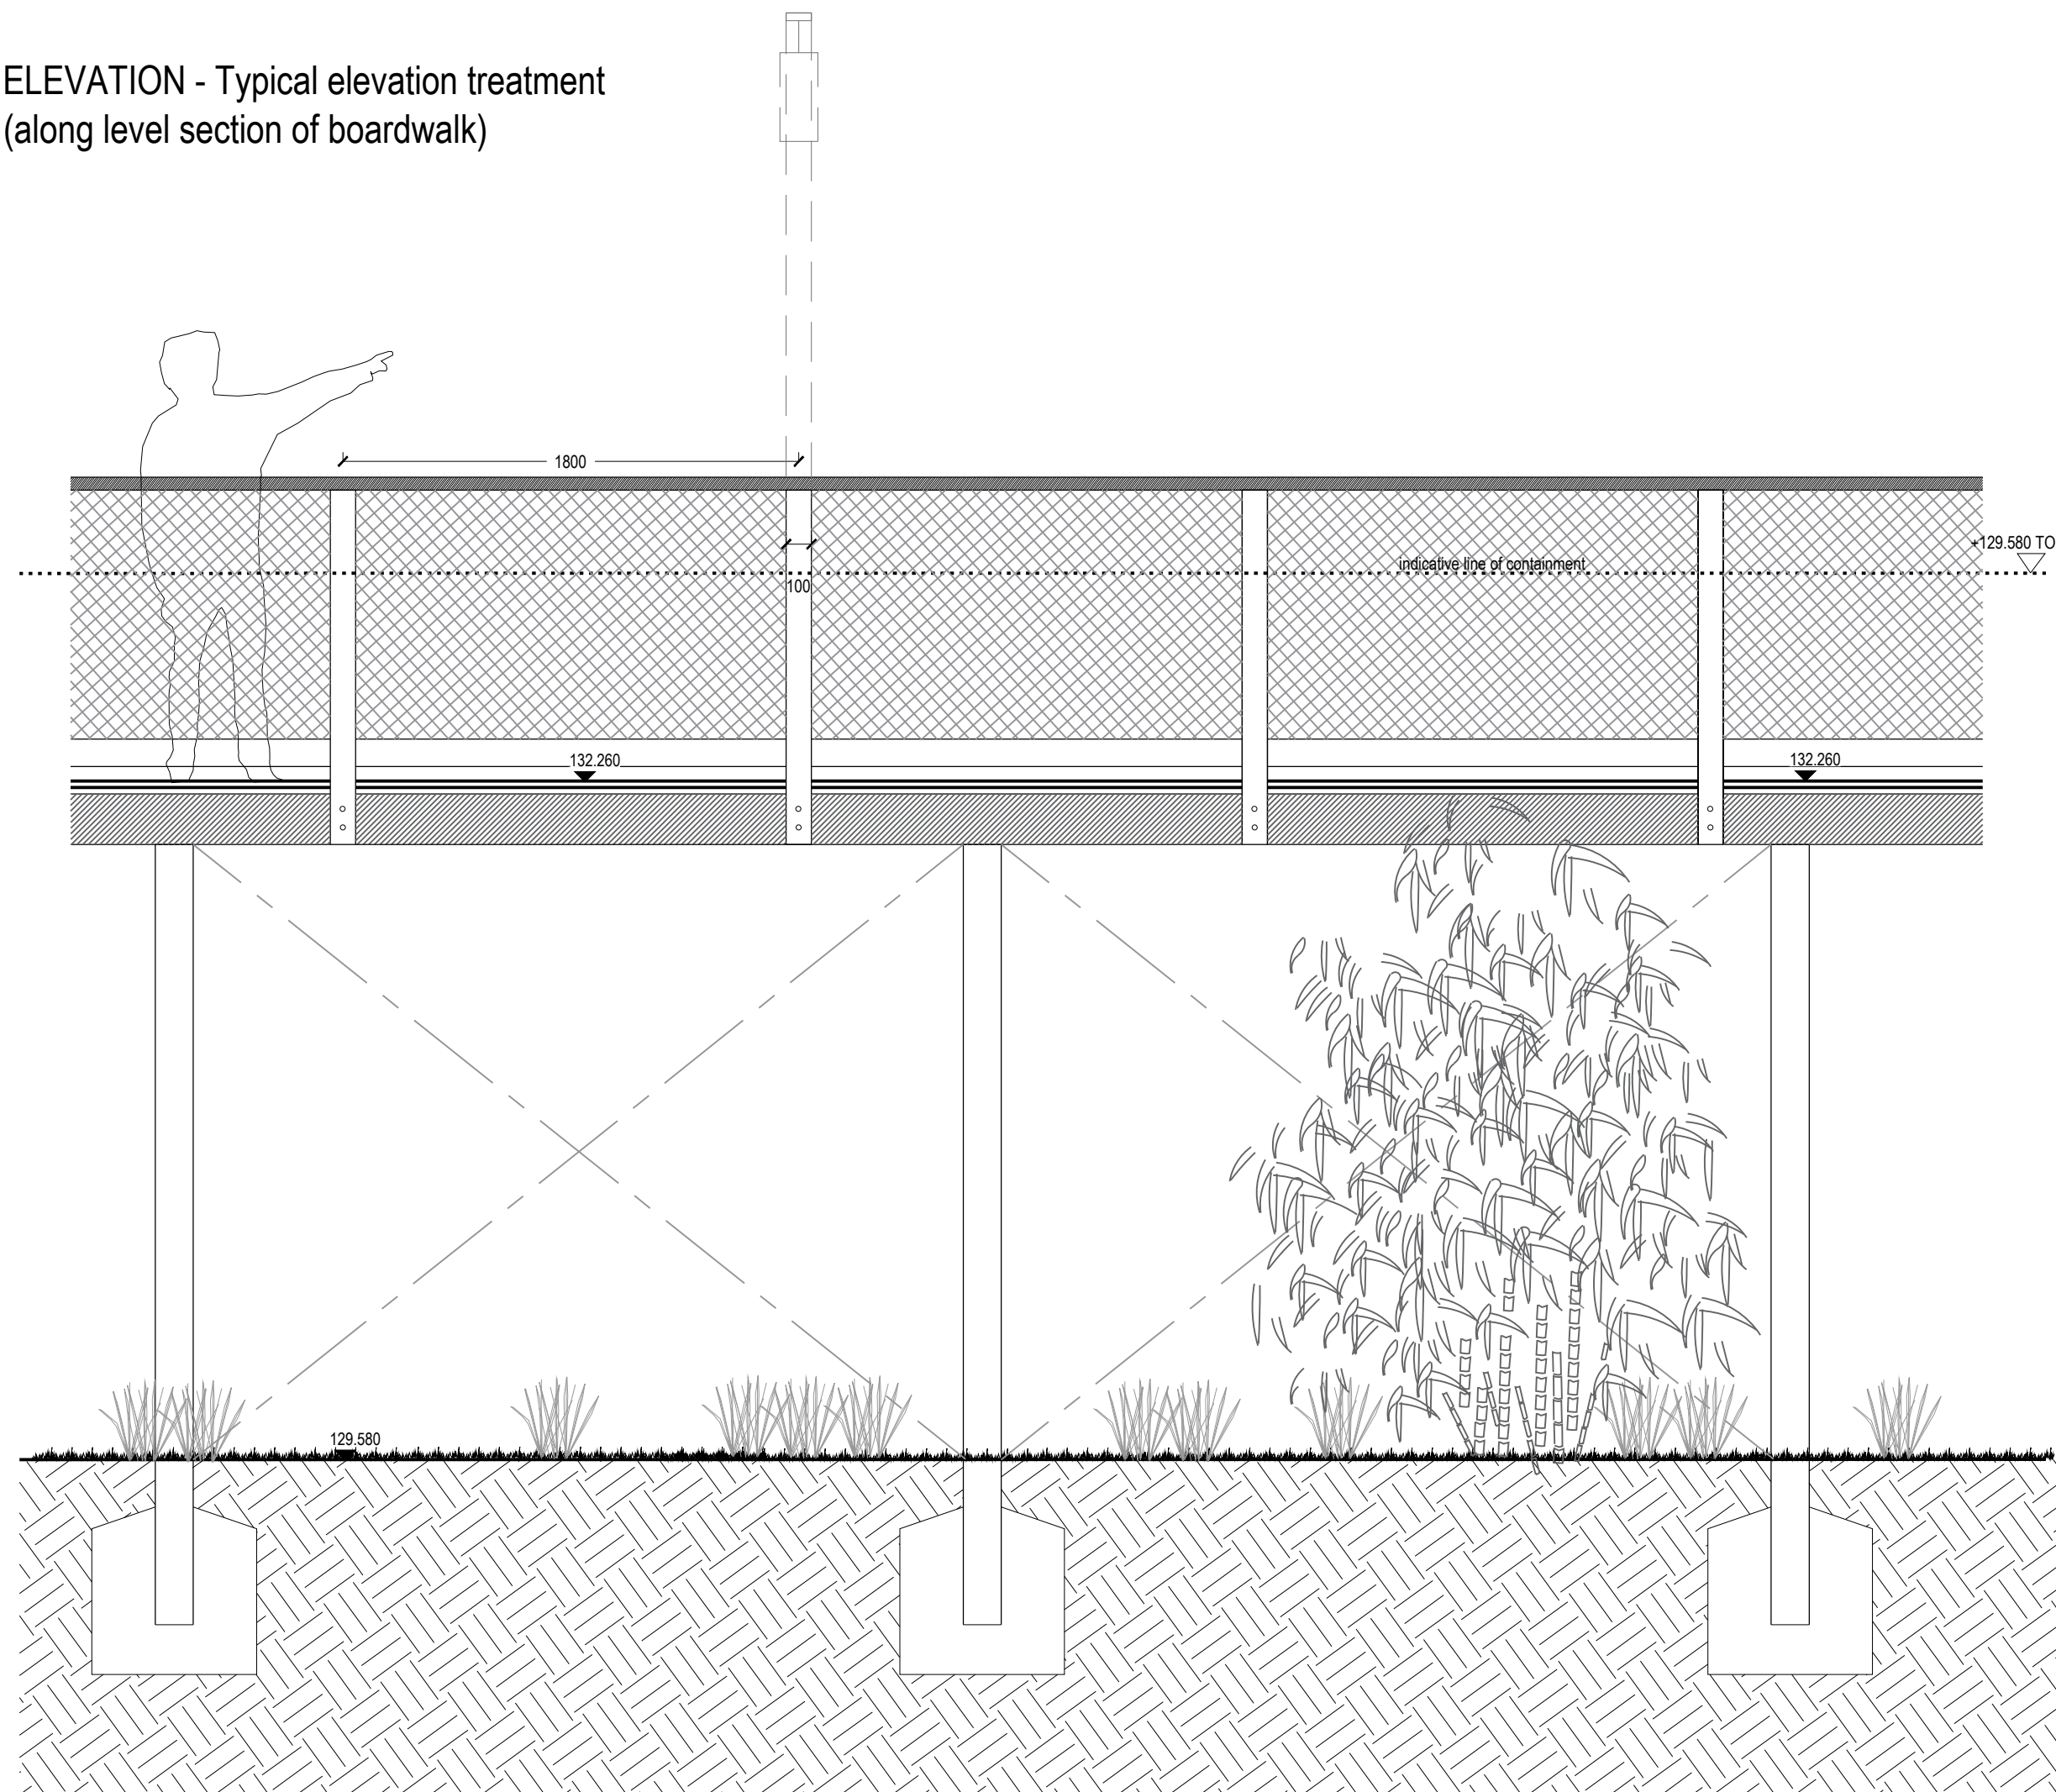

CROSS SECTION - through low level boardwalk

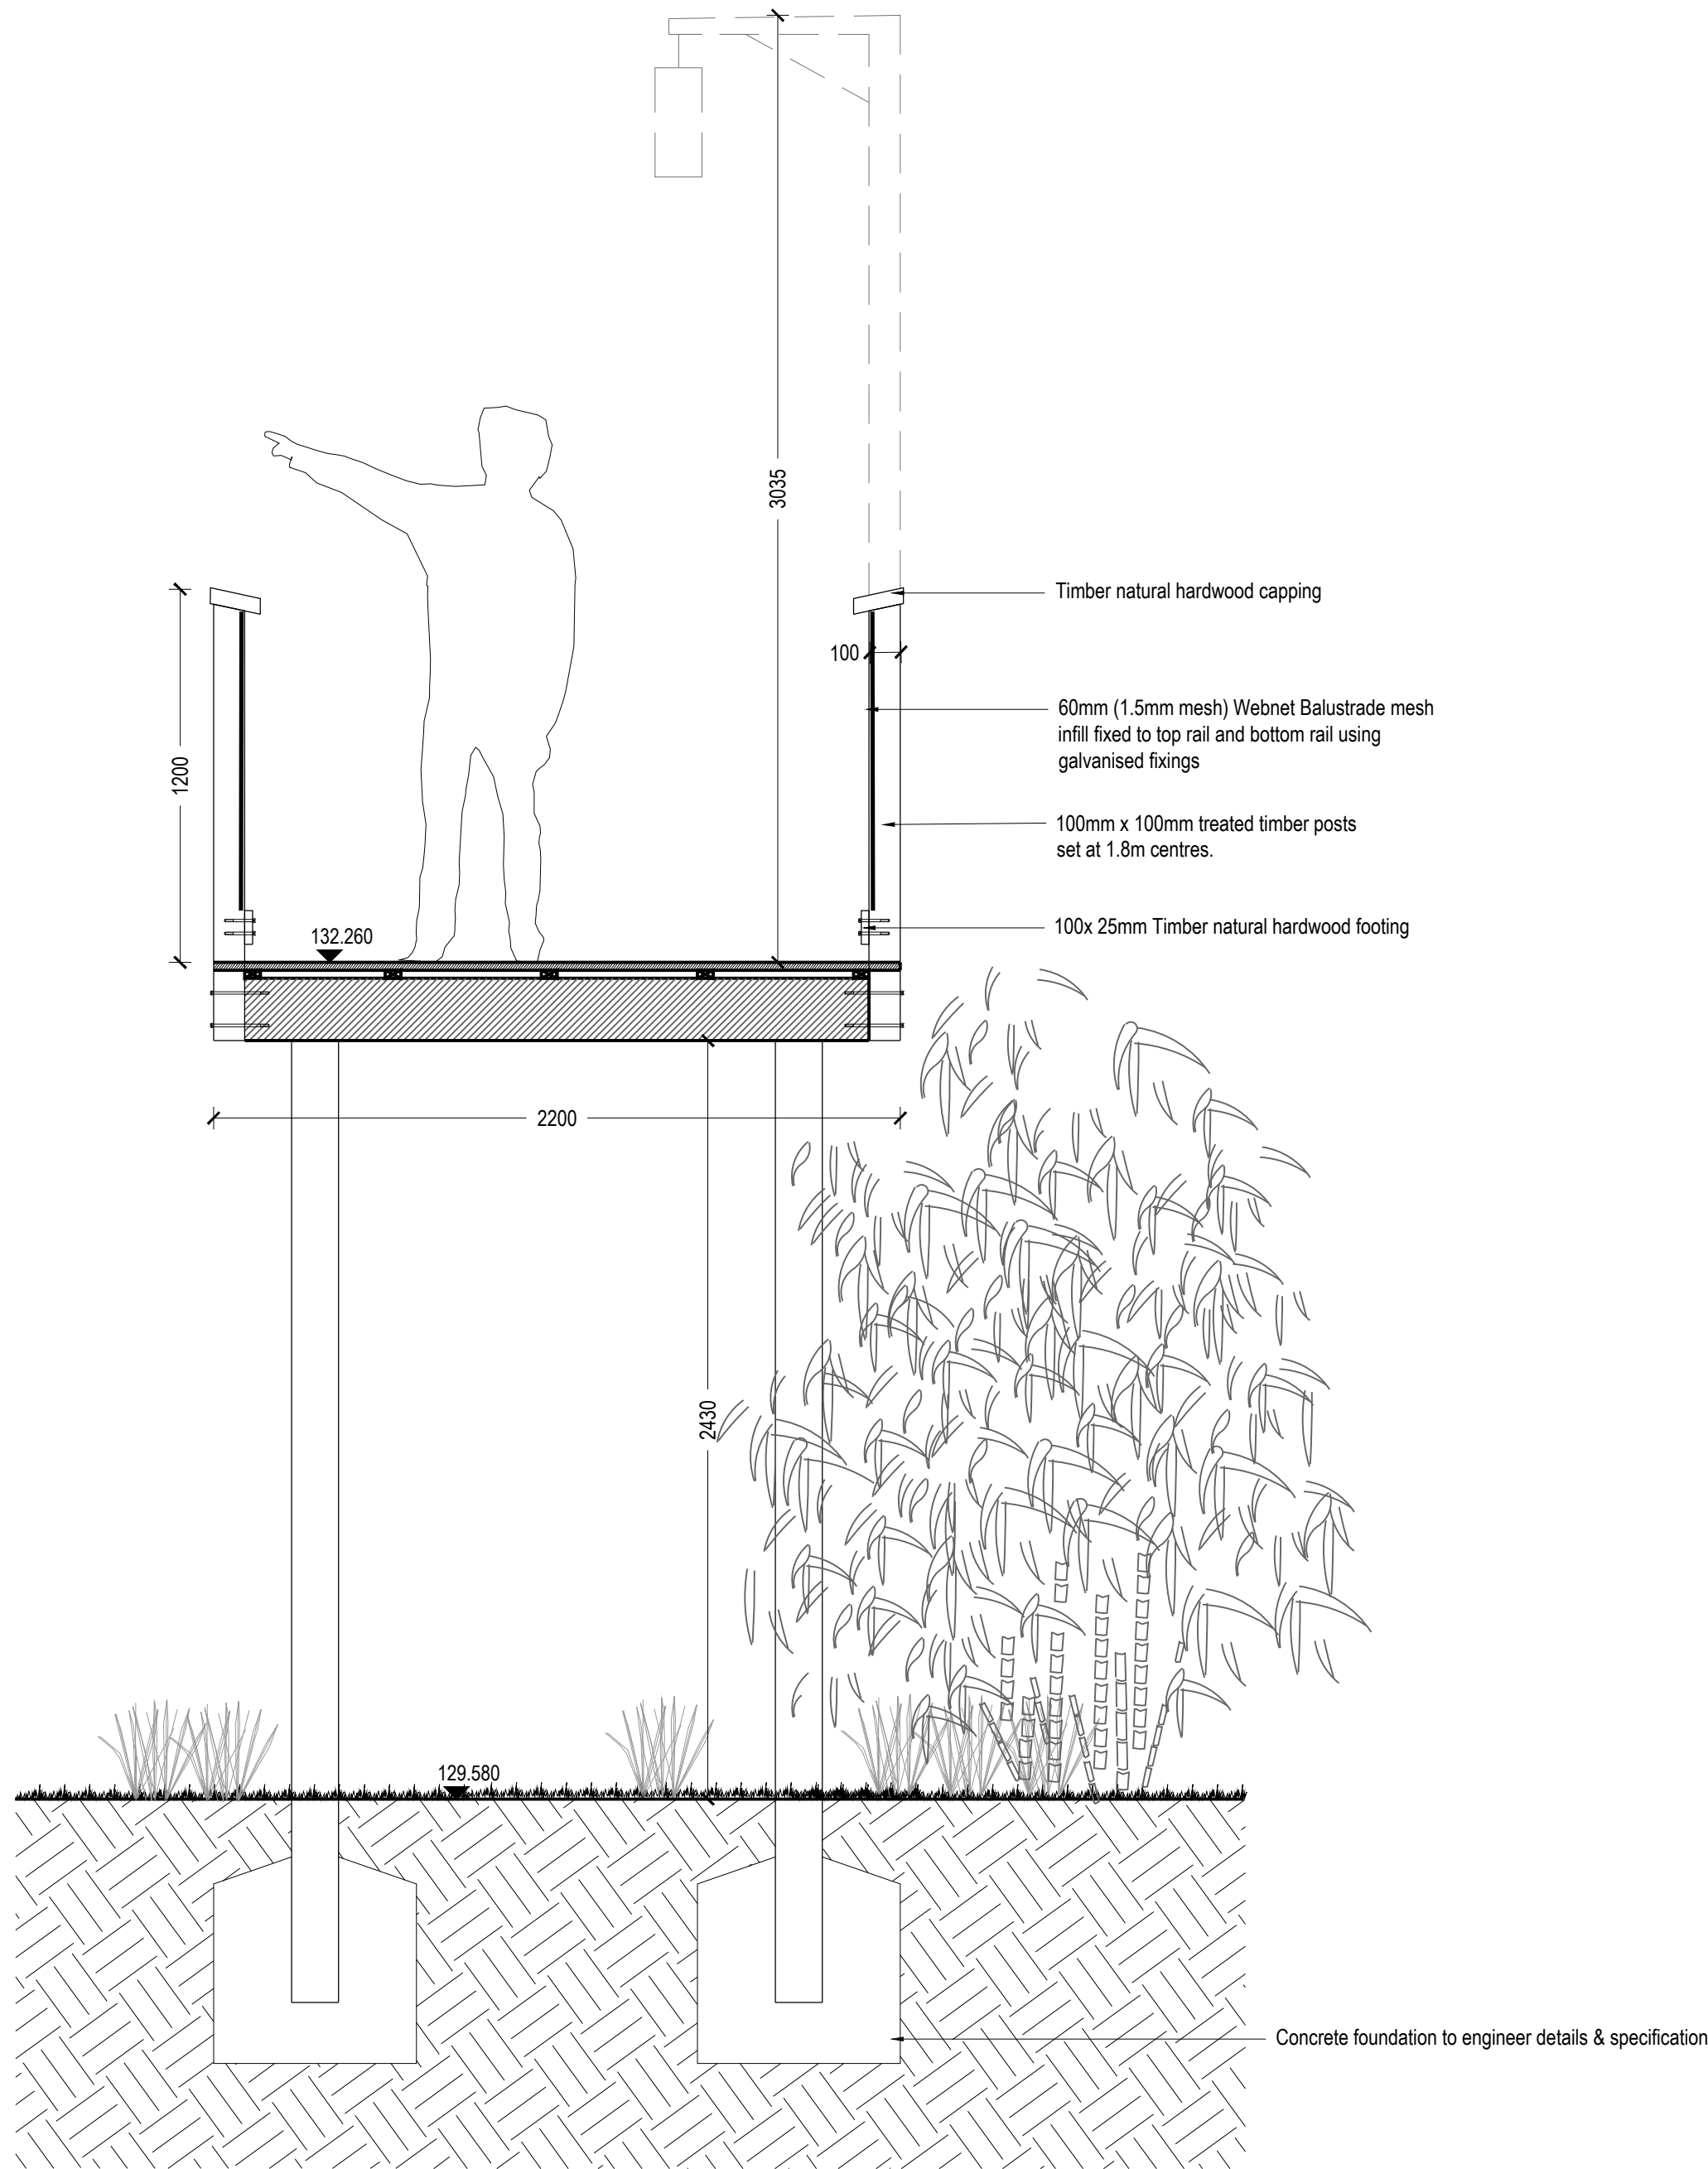

CROSS SECTION - through mid level boardwalk

rev	details	by	date
00	ISSUE FOR PLANNING	ZW	19.07.2024

rev	details	by	date

- Notes
1. Do not scale from drawing, use figured dimensions only.
 2. All dimensions to be checked onsite.
 3. This drawing to be read in conjunction with all other drawings and specifications.

Previous Superceded Drawing number:
P22009-00-001-DZ-0320

Project title
NSCC ORANGUTAN FACILITY

Drawing title
BOARDWALK DETAILS
SHEET 01

Drawing number
TWZ-DZU-00-00-DR-L-0320-00

Drawing Status
FOR PLANNING

Date	Scale	Drawn	Checked
19.07.2024	1:20 @ A1	ZW	JM

Client:

tz Twycross Zoo
IN THE HEART OF CONSERVATION

DEARADH ZÚ
ZOO - LANDSCAPE - DESIGN
P: 07713 087369 E: jonathan.mcdoughlin@dearadh.co.uk