


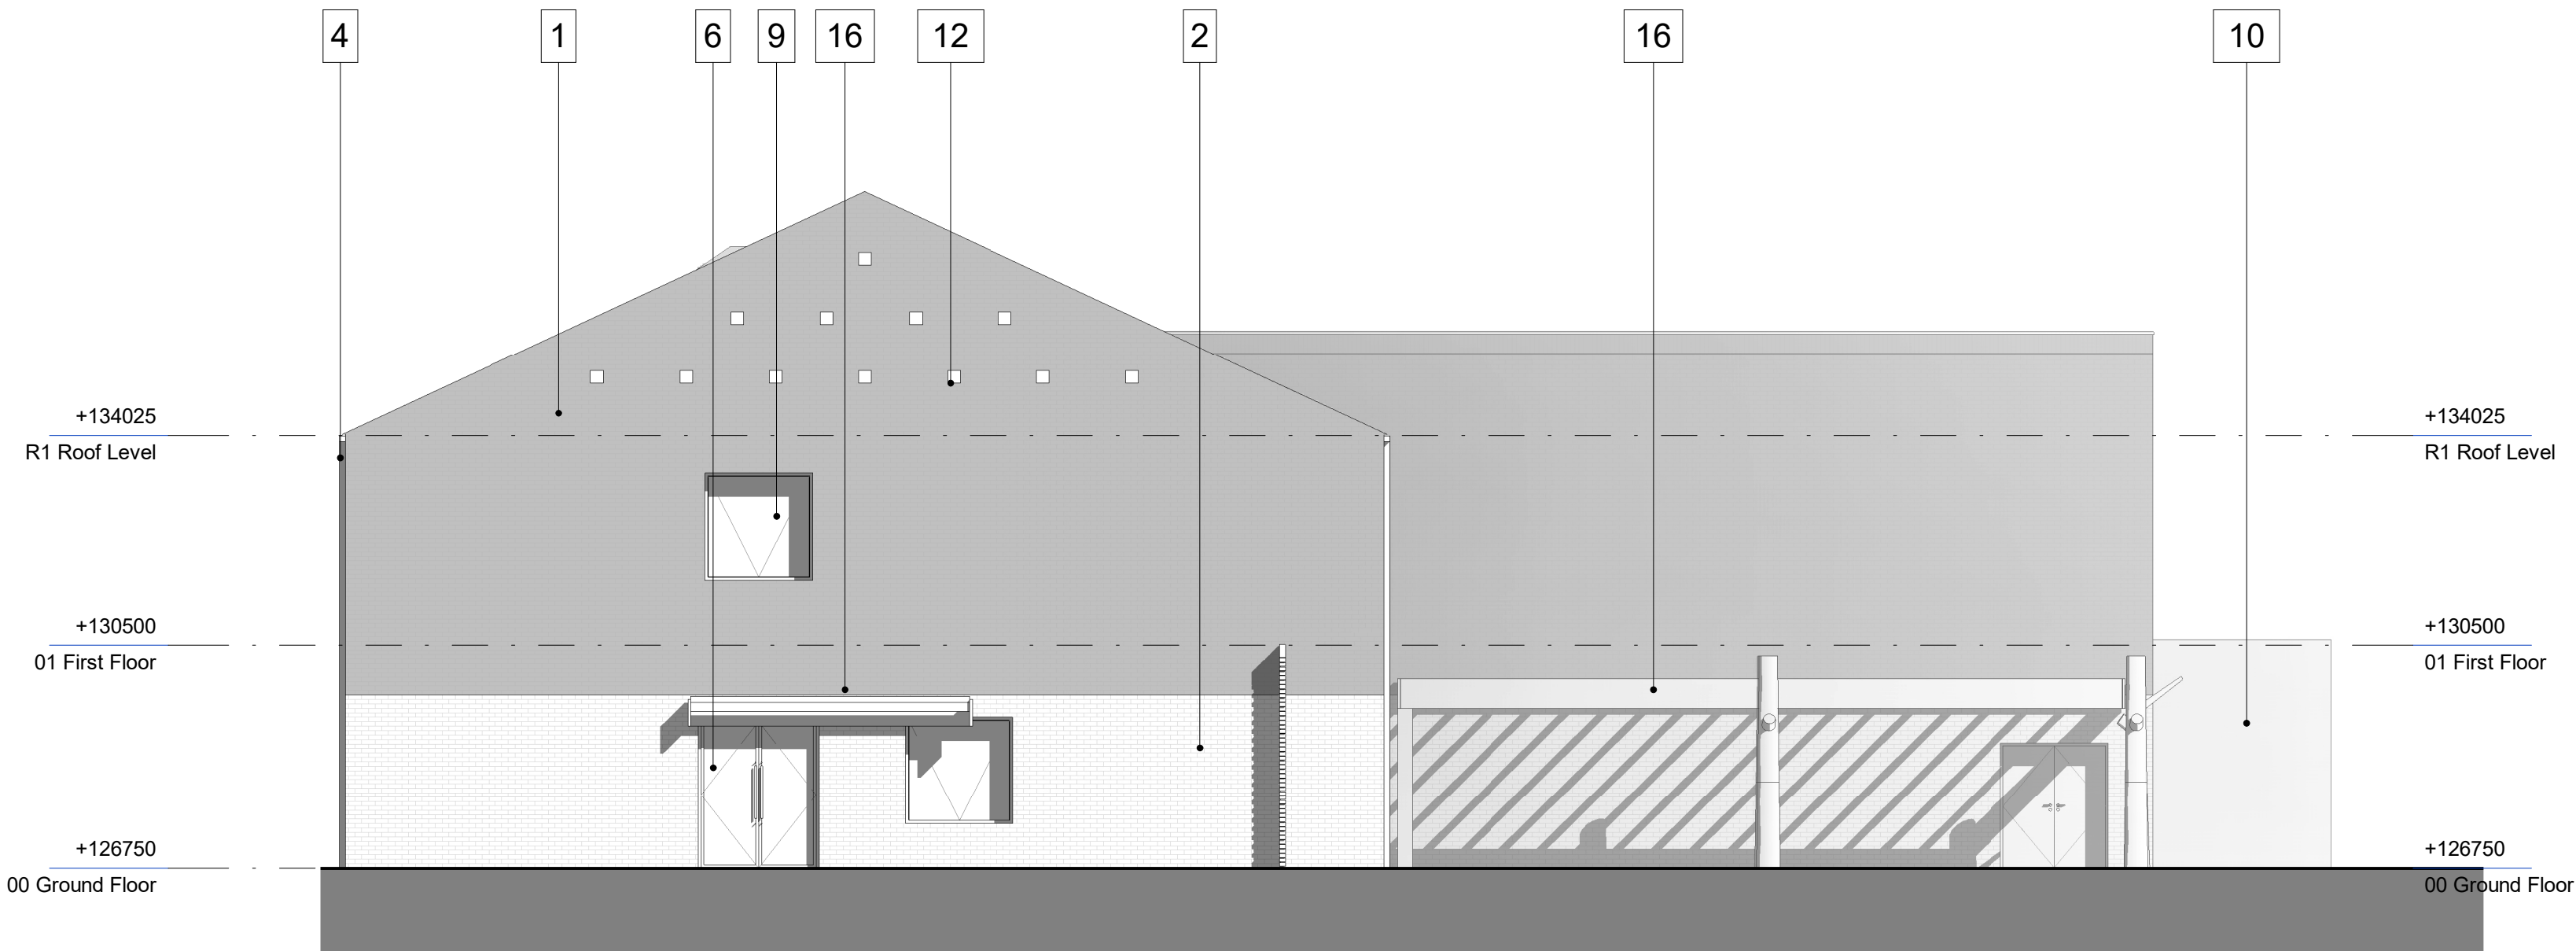


Elevation C: North East
Scale: 1 : 100



Elevation D: South
Scale: 1 : 100

Notes

Check all dimensions on site. Do not scale from this drawing
Report any discrepancies and omissions to HLM Architects
This Drawing is Copyright ©

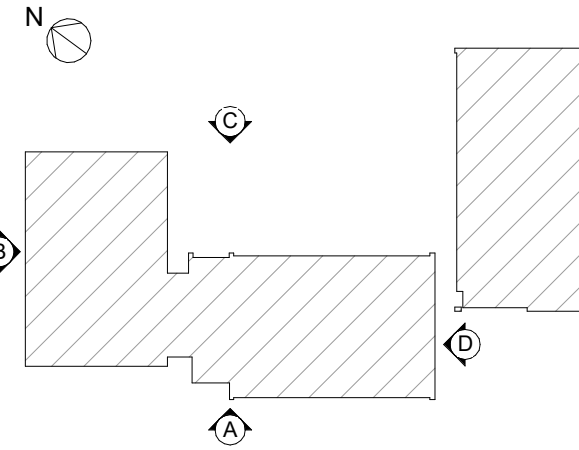

1	Brick / Motar Type 1
2	Brick/ Mortar Type 2
3	Feature Brick Recess
4	Down Pipe
5	Gutter
6	PPC Aluminium Door
7	PPC Aluminium Curtain Walling
8	PPC Aluminium Windows with Louvres
9	PPC Aluminium Windows
10	Animal Habitat Containment
11	Concrete Roof Tiles
12	Feature Bat Boxes
13	Existing site trees, power washed to remove bark
14	PPC Aluminium Coping
15	Curtain Wall Shading device
16	Timber Pergola
17	Hit and Miss Brickwork

P03	ISSUE FOR SECTION 73 APPLICATION	19.07.2024	EJ	JH
P02	PLANNING ISSUE INCORPORATING CONSULTANT FEEDBACK	29.09.2023	KW	KB
P01	ISSUE FOR PLANNING APPLICATION	25.09.2023	AB	BC
Rev	Description	Date	By	Chk

Revisions	Suitability
Project	S3 REVIEW AND COMMENT

11-1567-01 Twycross Zoo

Client

Twycross Zoo

Title

PROPOSED PLANNING ELEVATIONS - SHEET 2 - NSCC

Drawing No.	Revision
TWZ-HLM-01-ZZ-DR-A-00601	P03

Scale	Drawn
1 : 100 @A1	EJ
Date	Checked
08/10/23	JH



© HLMArchitects
2nd Floor
The Ruskin Building
Tudor Square
Sheffield S1 2LA

www.hlmarchitects.com
T. +44 (0) 114 263 9600
F. +44 (0) 114 263 9650
sheffield@hlmarchitects.com

