Signage Planning Proposal

Scale 1:50

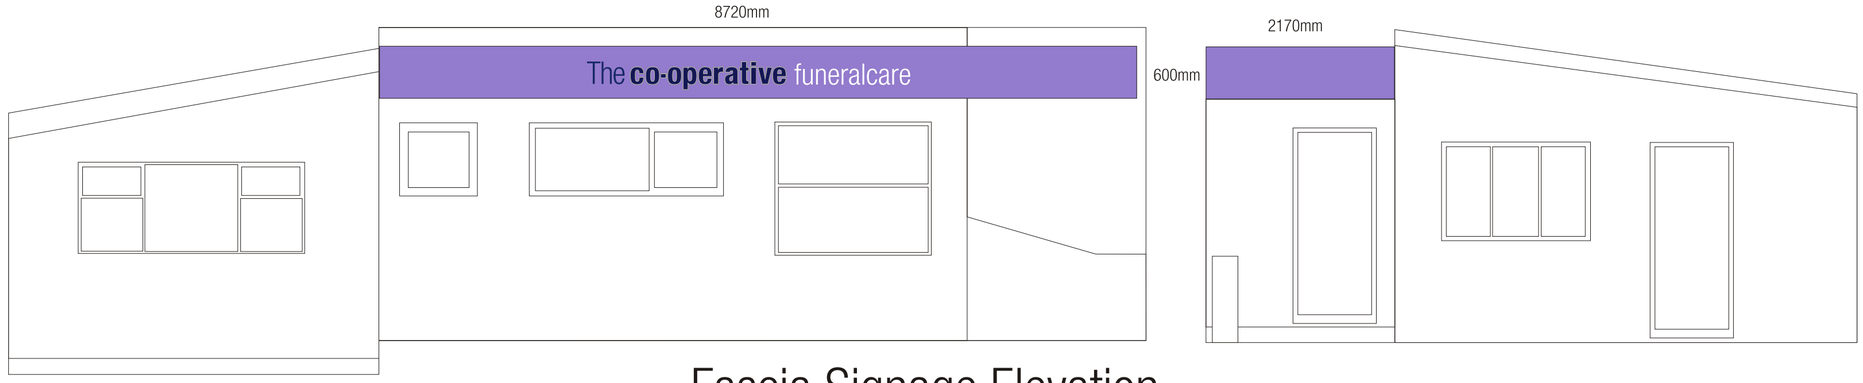

Fascia Signage Elevation

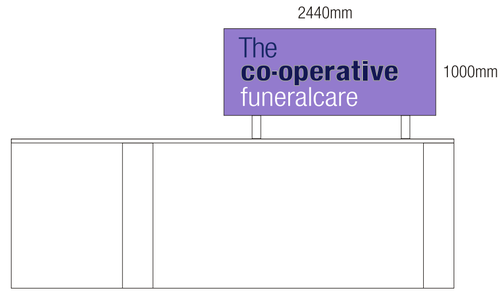

Double Sided Pole
Signage Elevation

Signage Backgound:
Powder coated 50mm thick aluminium pan sign finished to customers corporate colour pantone 2715c

Lettering:
(the) Flat blue faced 5mm thick acrylic - back illumination
(co-operative) Molded silver acrylic letters with blue facings - back illumination
(funeralcare) Flat white opal 5mm thick acrylic - back illumination

Pole sign lettering:
Flat blue and white computer cut vinyl letters.

Illumination:
Internal illumination supplied by low voltage LED lighting mats

Site Plan:

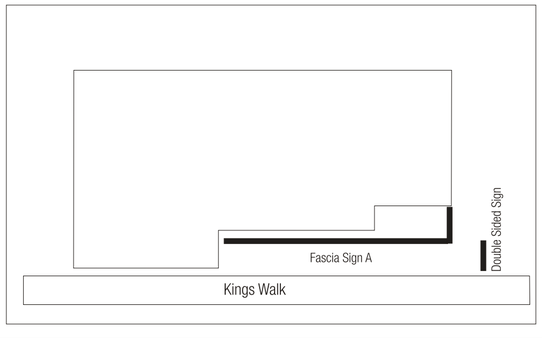

CLIENT: Heart of England Co-operative Society	
DATE: 11/08/2011	APPLICATION NUMBER: 001
SITE ADDRESS: Co-operative Funeralcare. Kings Walk, Earl Shilton. Le9 7NL.	

Millingtons
SIGNS & GRAPHICS LIMITED
Millingtons Signs & Graphics Limited. Hillwood House, Hopwas Hill, Hopwas. B78 3AN.
Telephone: 01827 62623 Email: millingotns-signs@hotmail.co.uk