


FLOOR PLAN 1:50

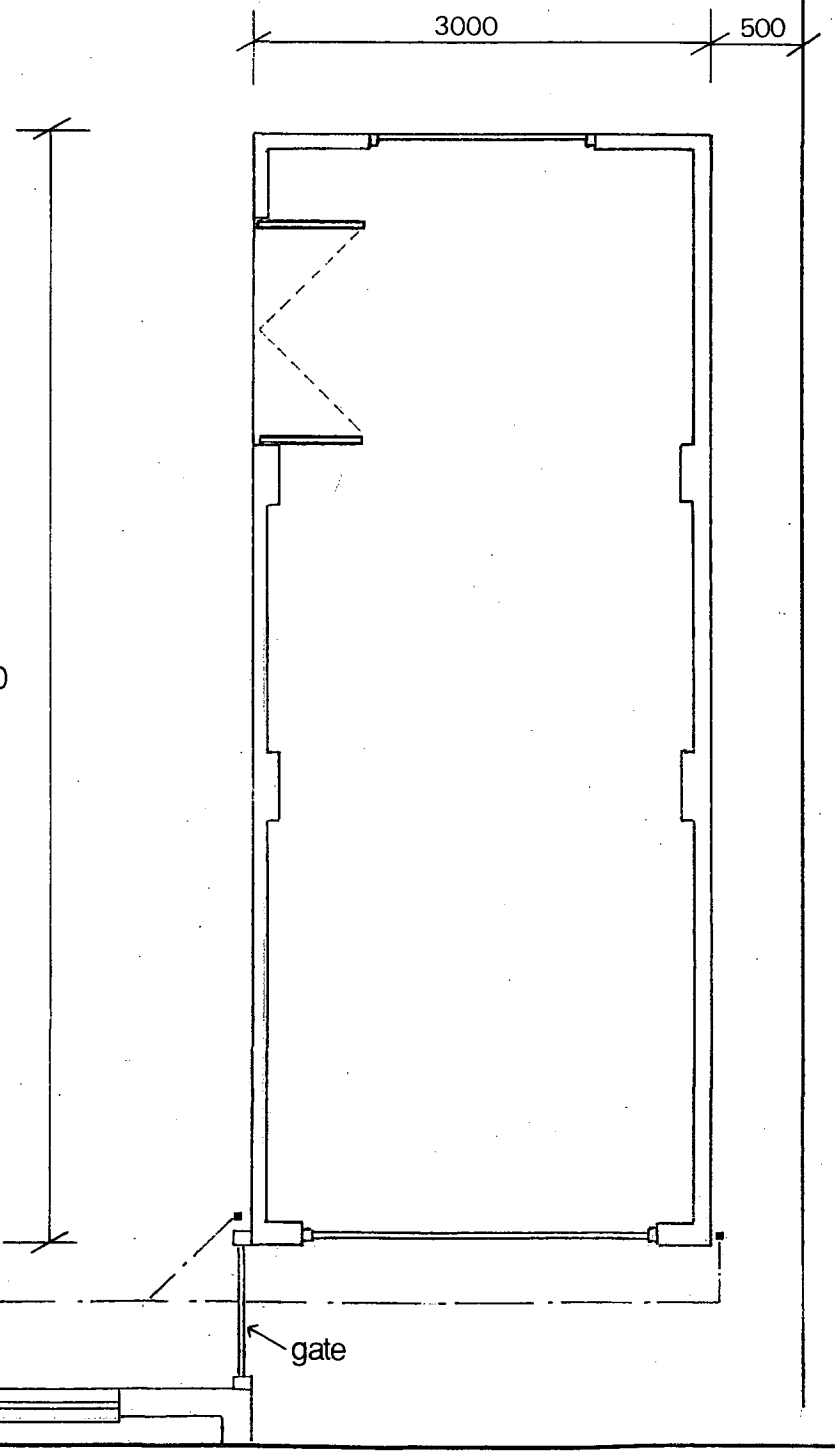

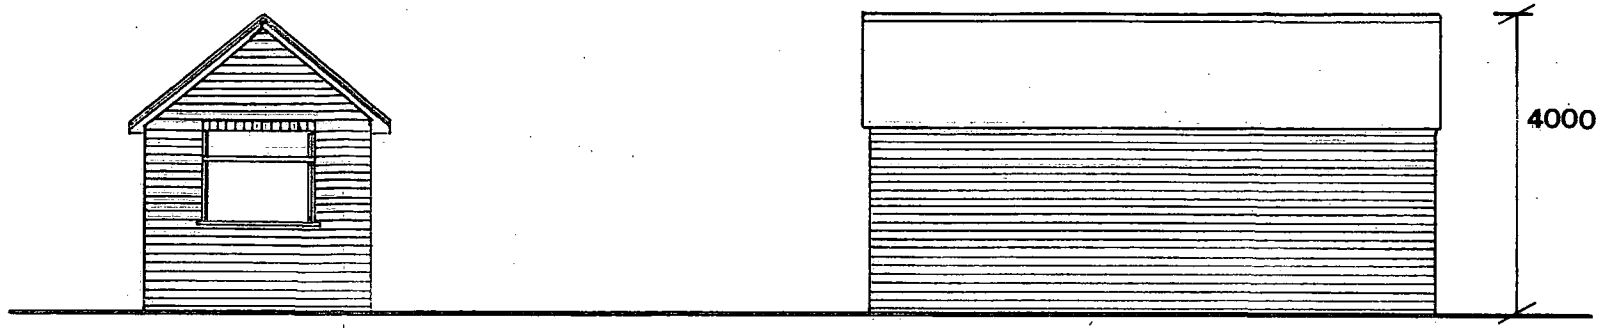

Rear Elevation

Side Elevation

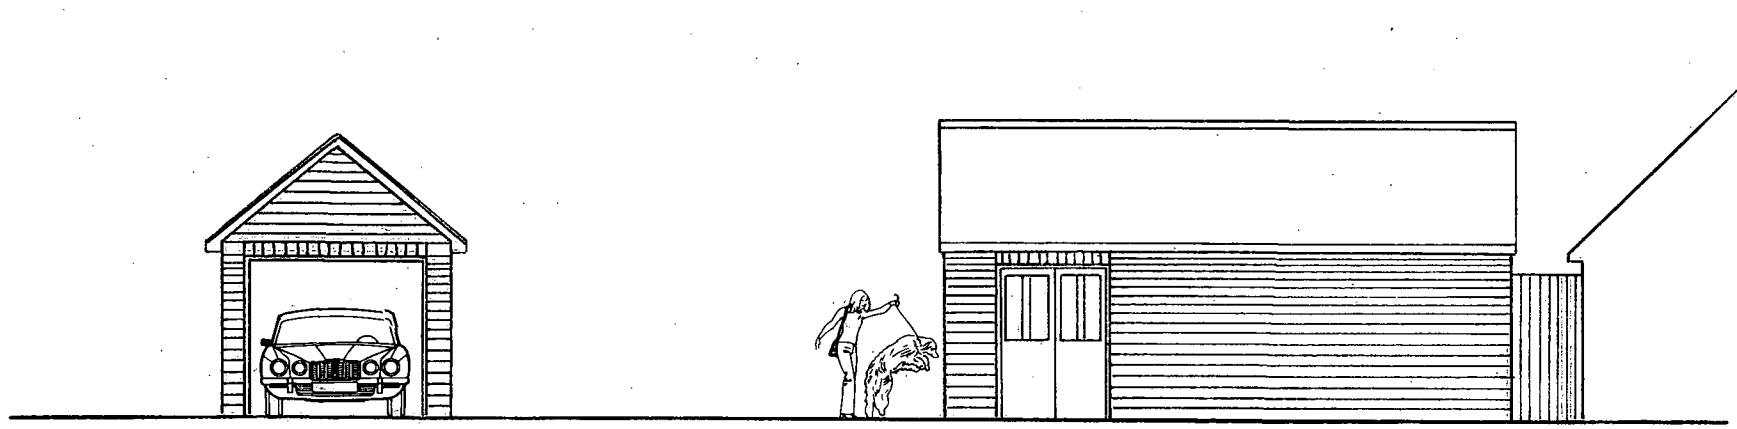

Front Elevation

Side Elevation

1:100

Brickwork to match existing house

Rosemary roof tiles

DETACHED GARAGE

MR & MRS BASSETT

13 GEORGE FOX LANE
FENNY DRAYTON
CV13 6BE

Dwg 2