



RL1

Supplied by: www.ukmapcentre.com
Serial No: 201189
Centre Coordinates: 441895,288484
Production Date: 30/03/2023 09:37:34

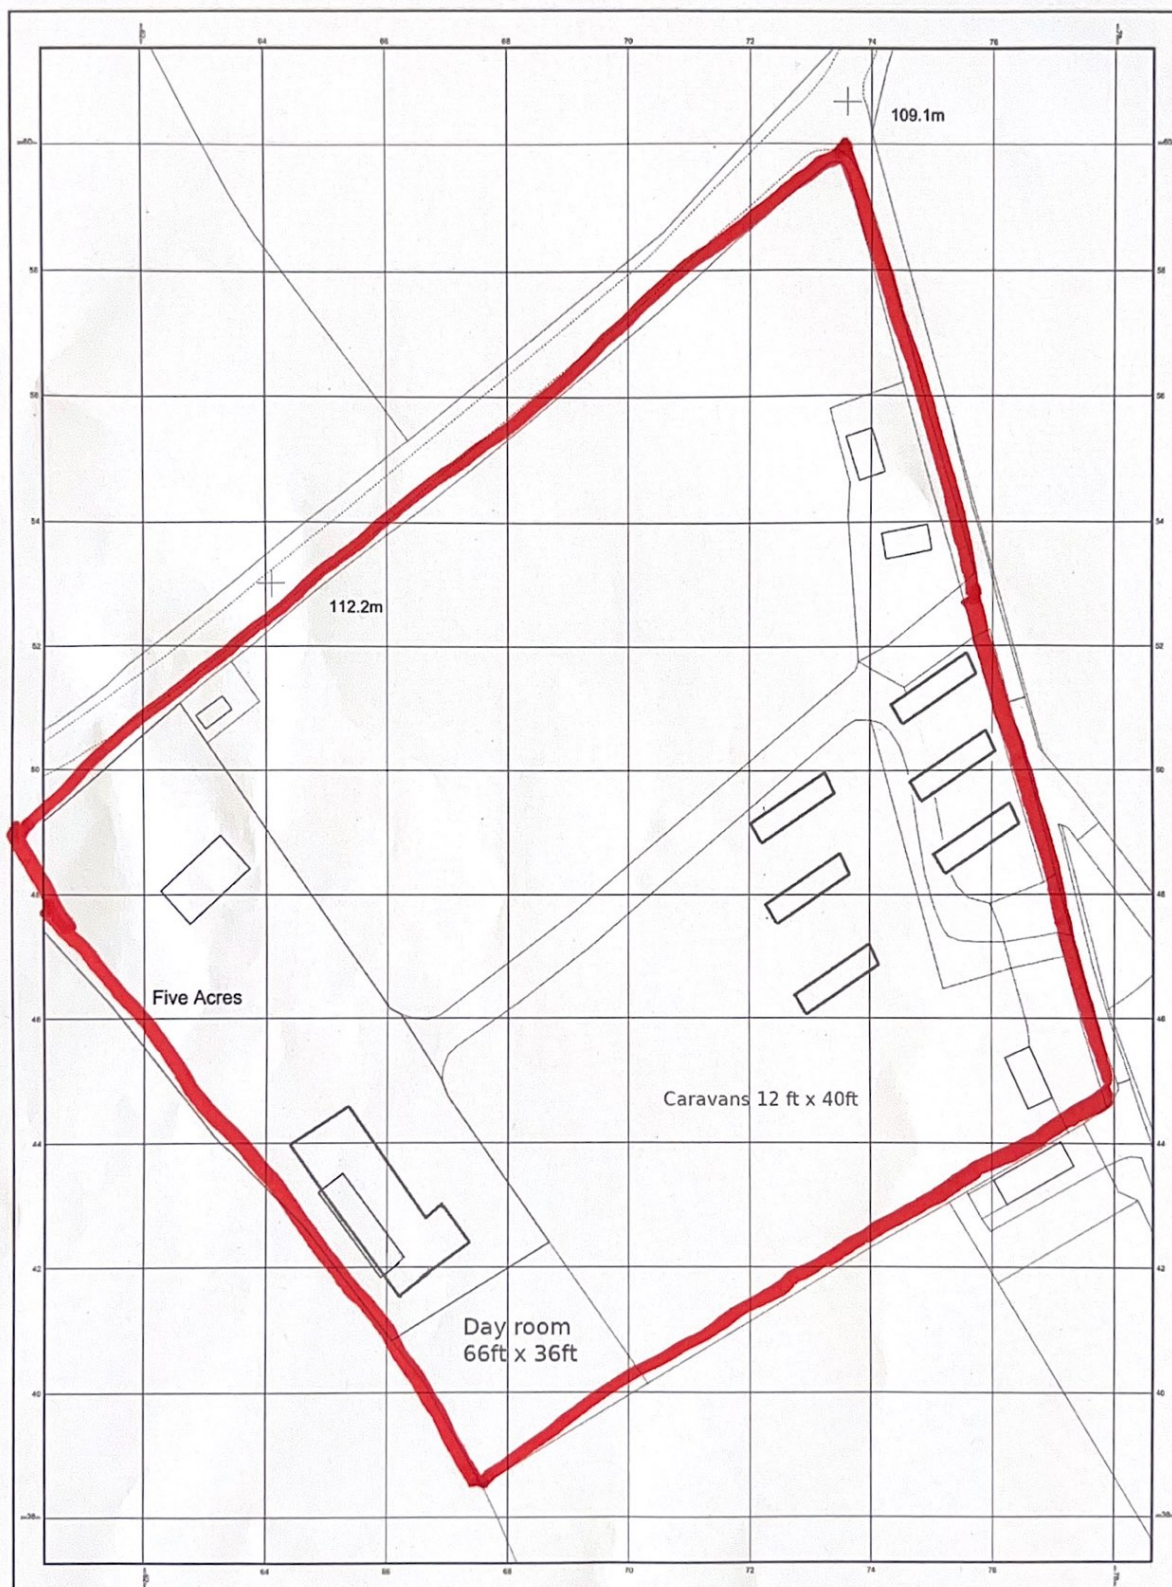

© Crown copyright and database rights 2023 Ordnance Survey 100048927. The representation of road, track or path is no evidence of a boundary or right of way. The representation of features as lines is no evidence of a property boundary.

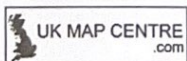

0m 1cm = 5m 25m
Scale 1:500

