


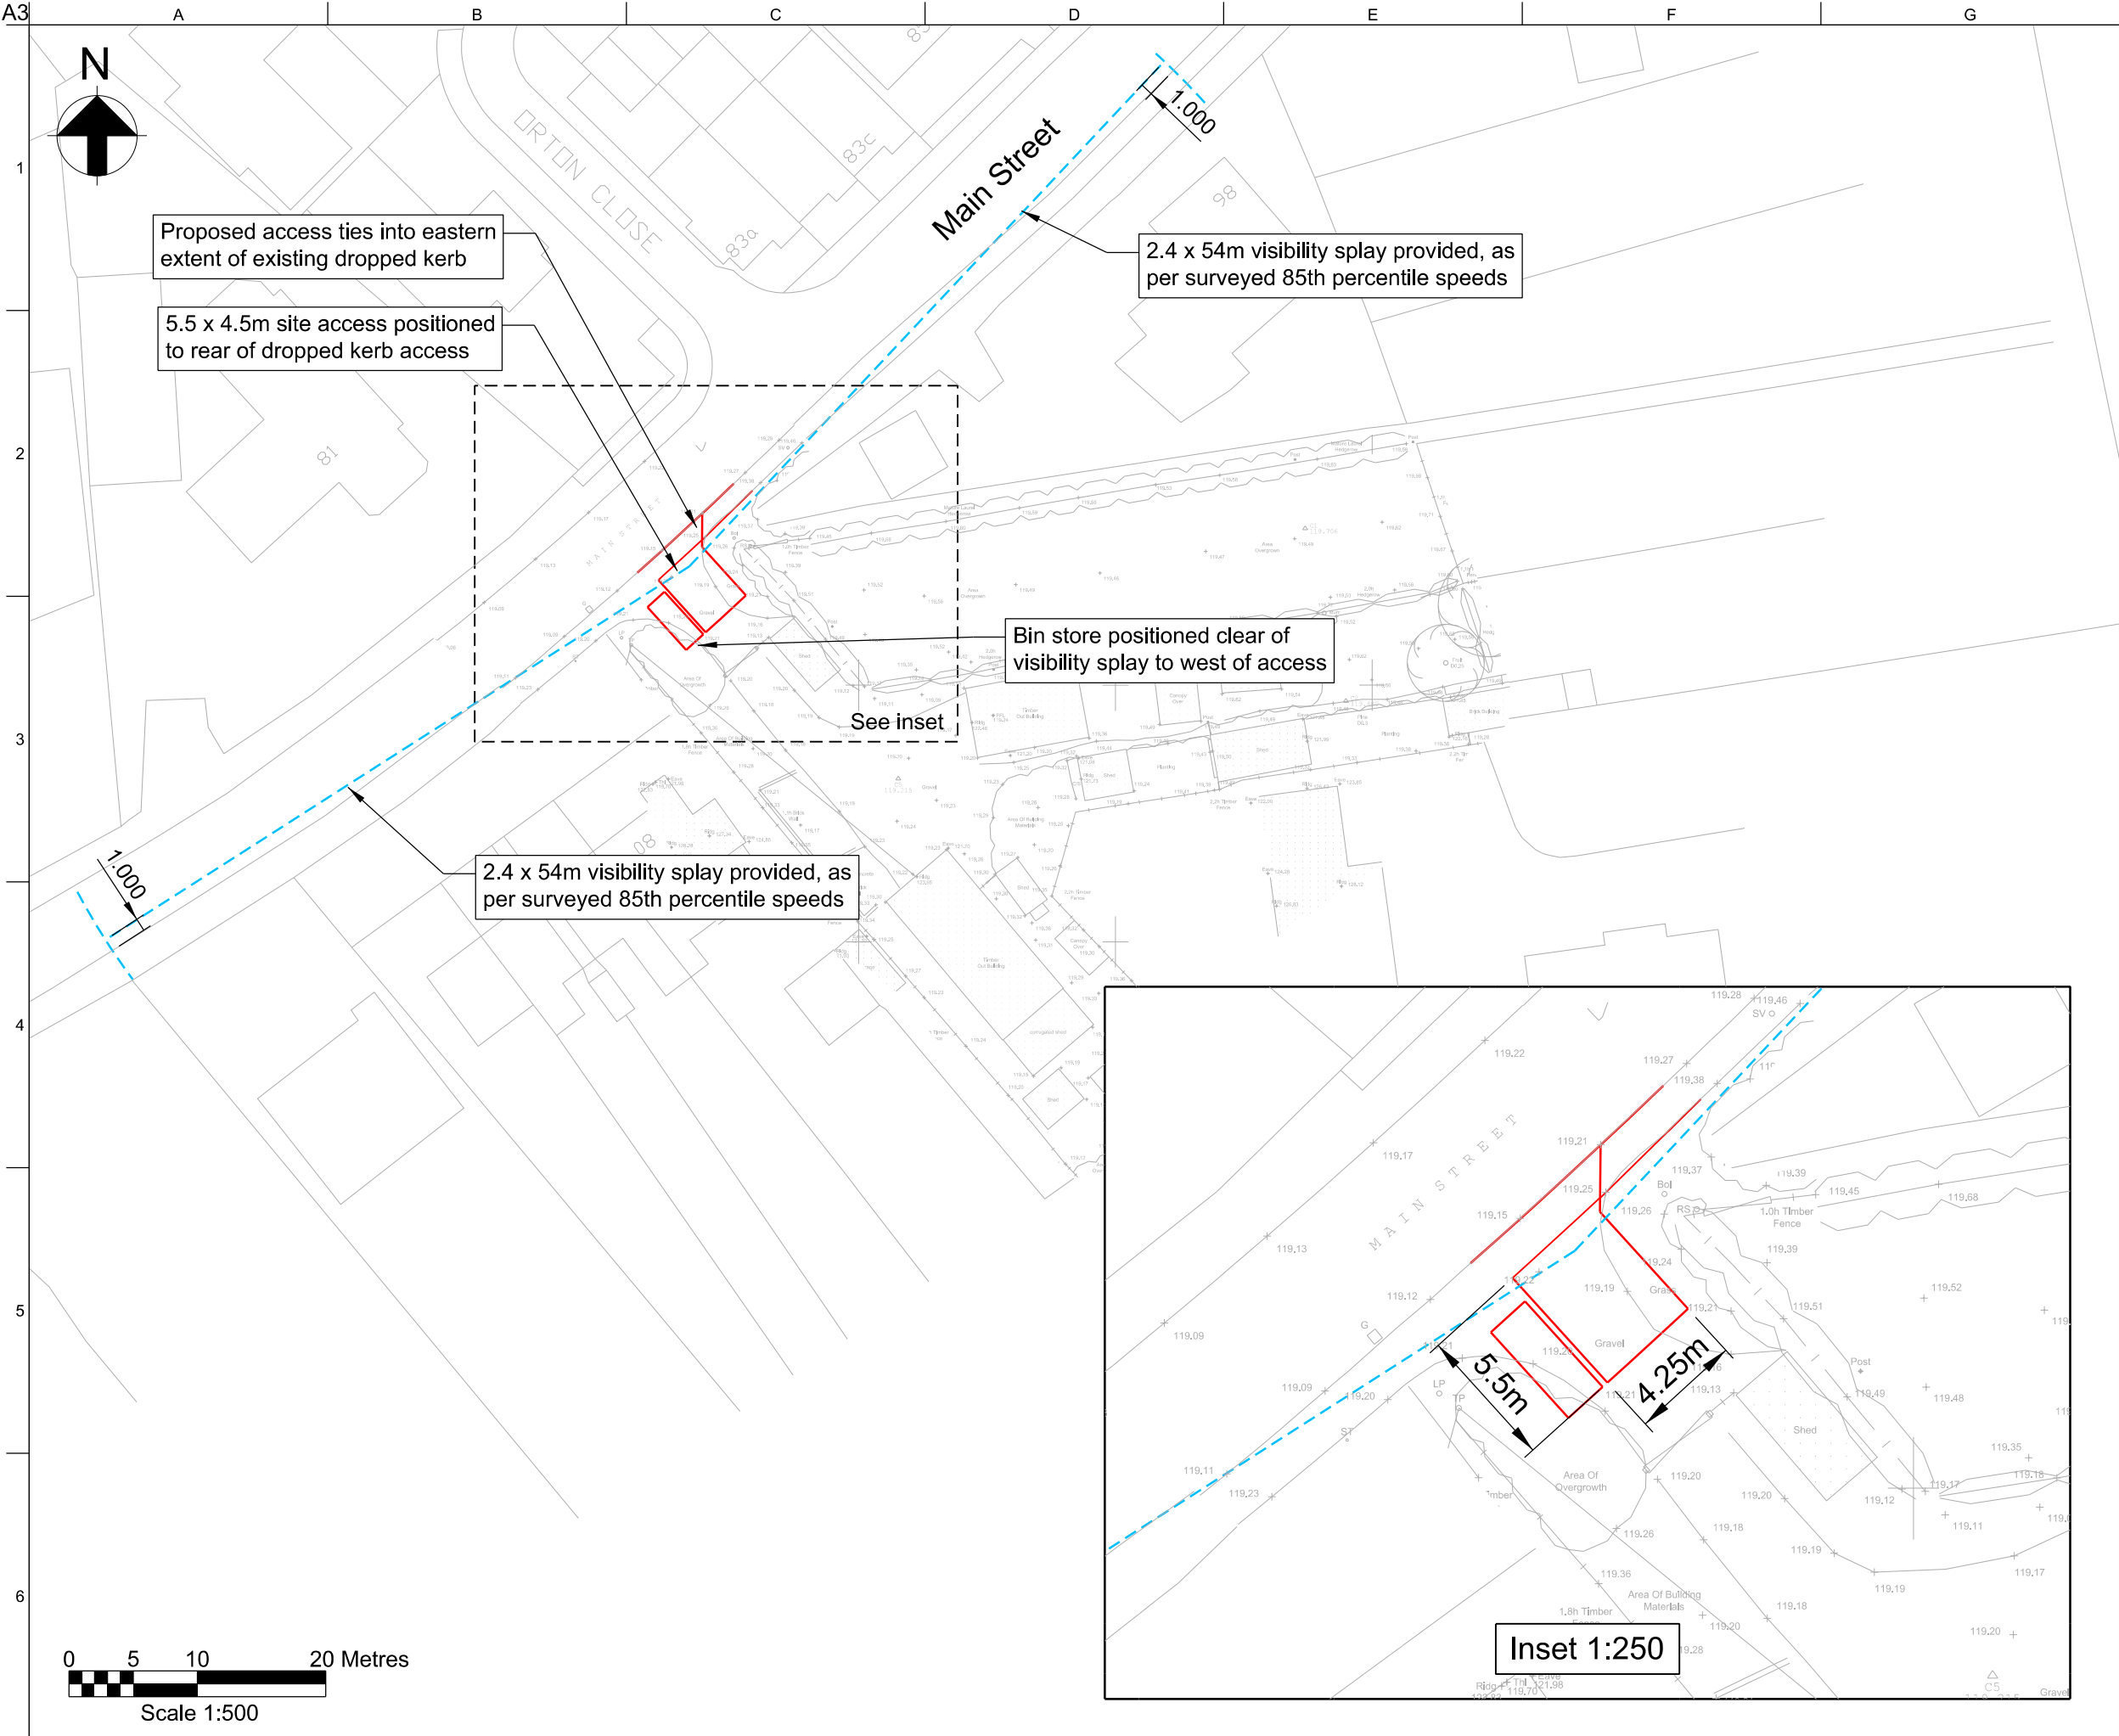

03	15/01/24	NS	JC	JC
Minor Notation Amendments				
02	04/01/24	NS	JC	JC
Minor Amendments to Bin Store				
01	07/12/23	NS	JC	JC
First Issue				
Issue	Date	By	Chkd	Appd

JRC
Transport Consulting Ltd.

Client Hayward Architects - Oakley	
Job Title Main Street, Carlton	
Drawing Title Proposed Site Access	
Scale at A3 1:500	
Discipline Transport Planning	
Job No 02310	Drawing Status Information
Drawing No CH001	Issue 03