
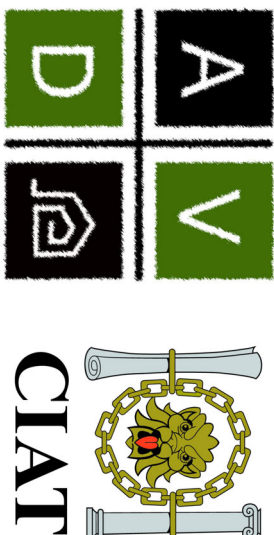
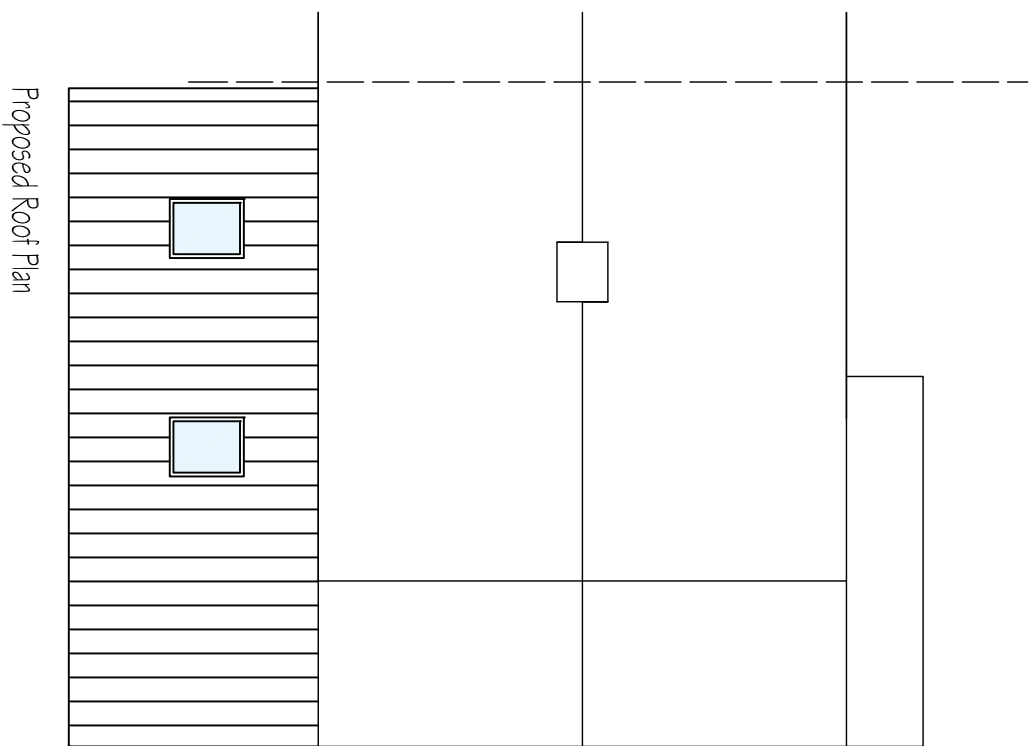
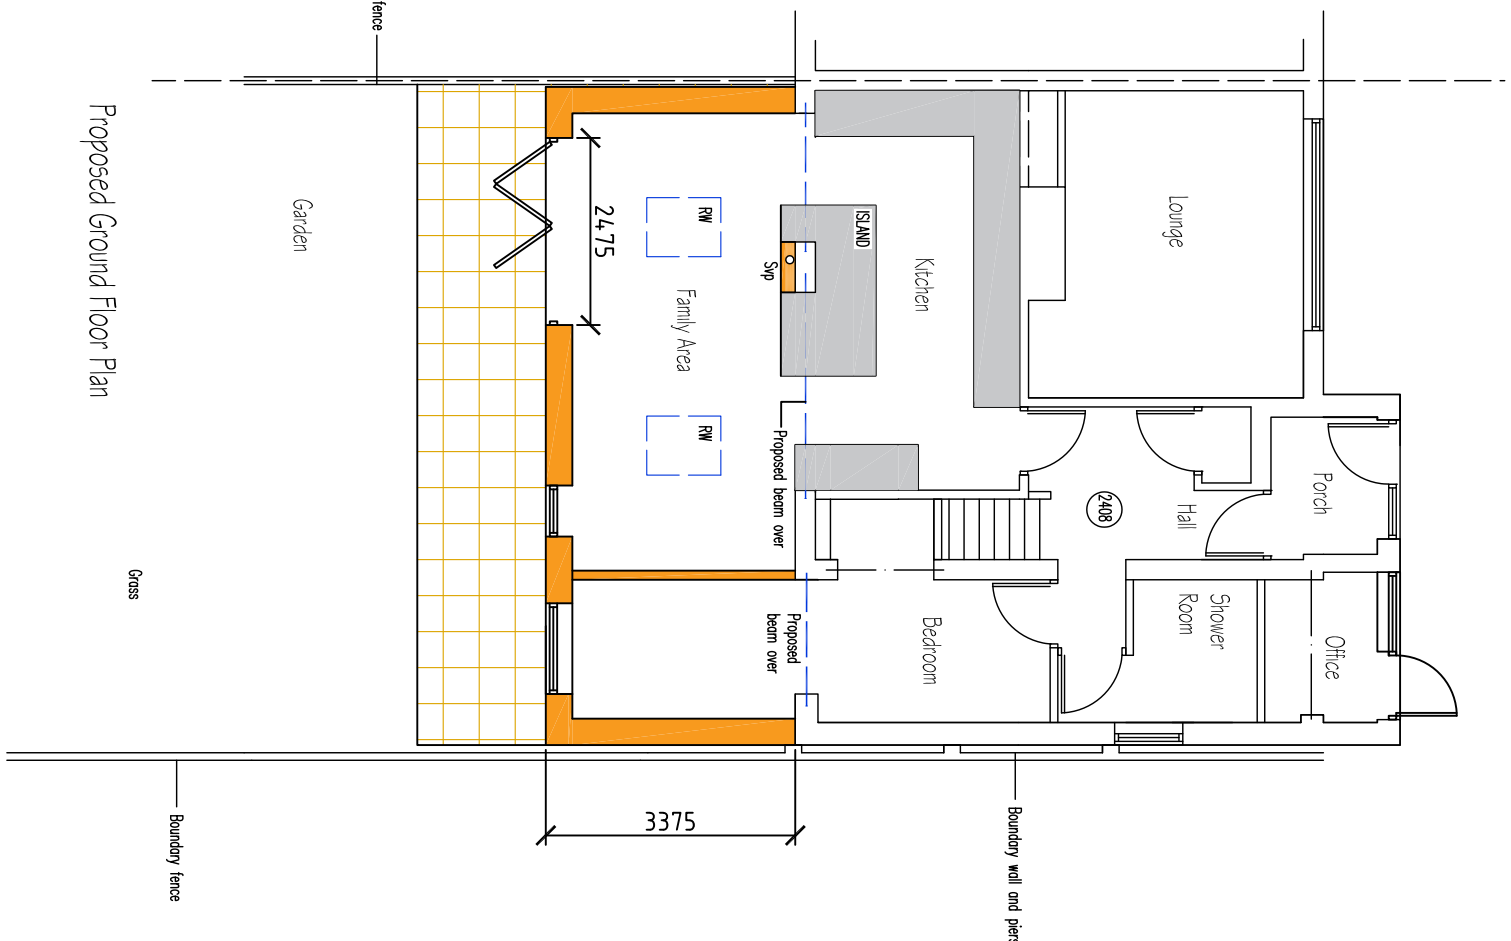
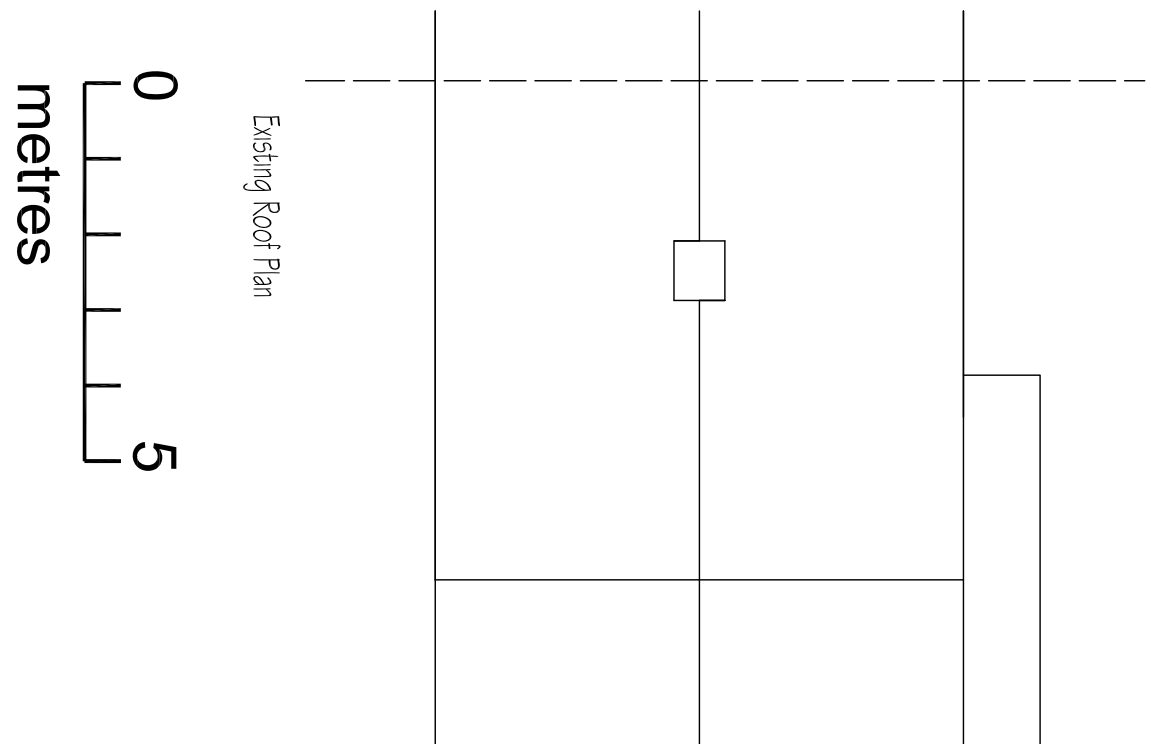
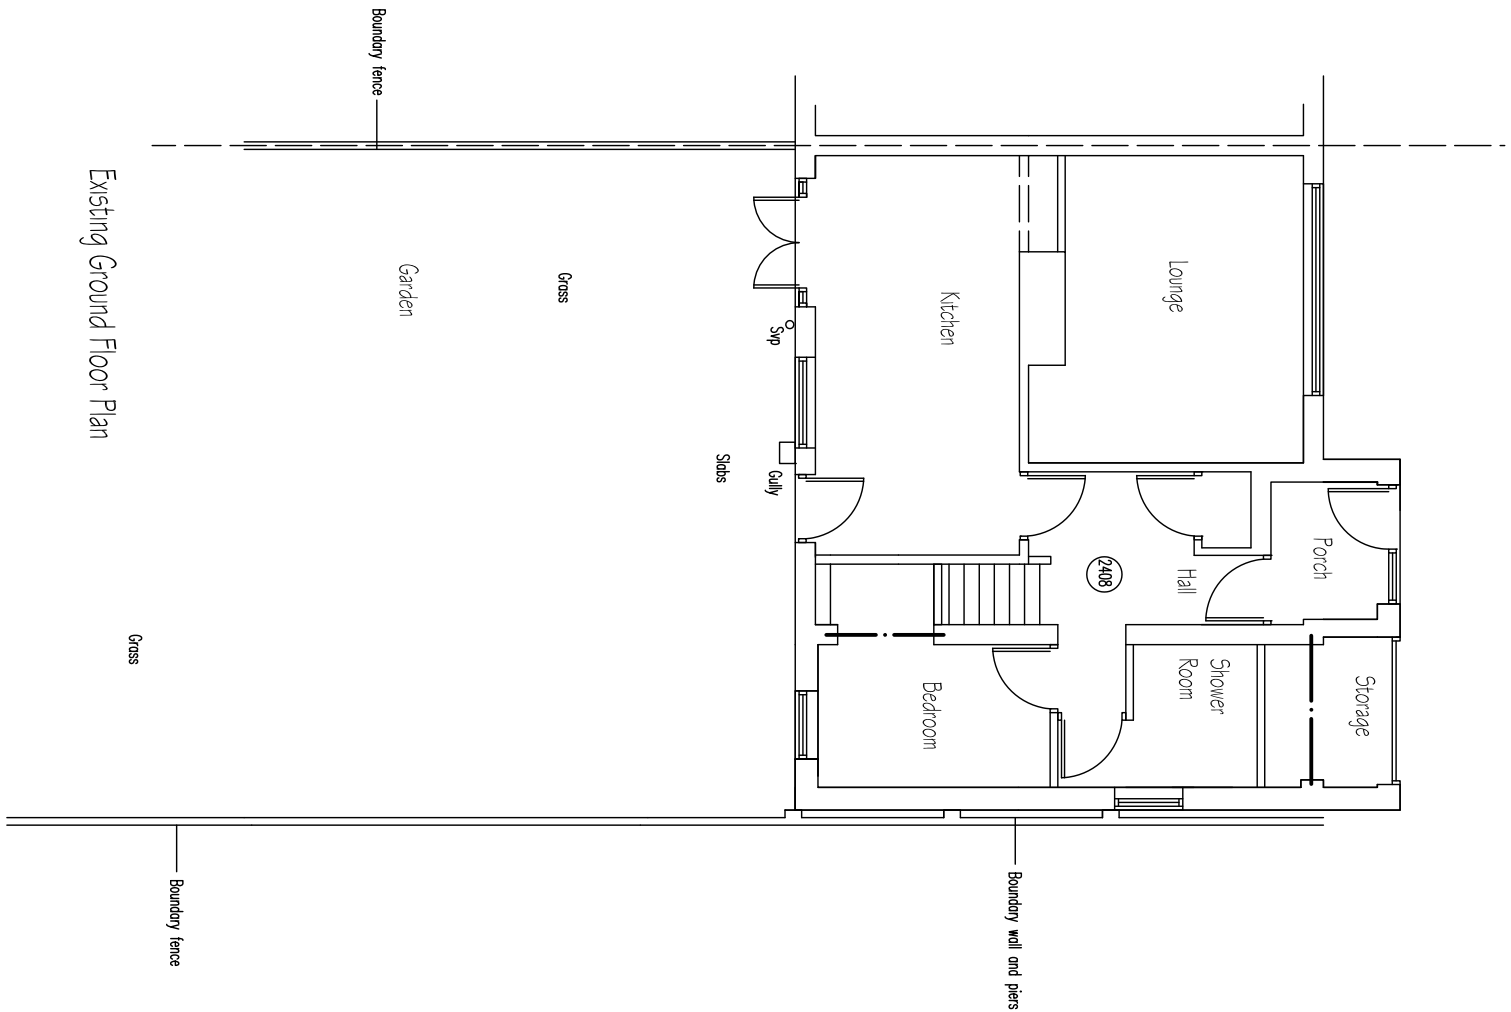
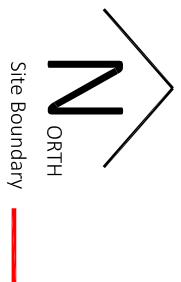
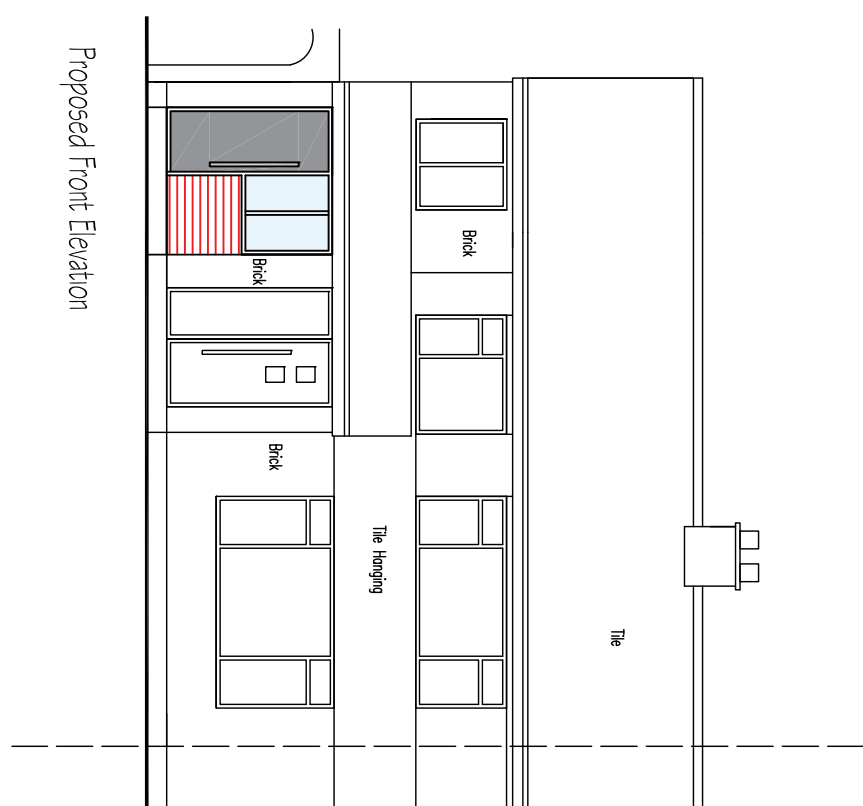
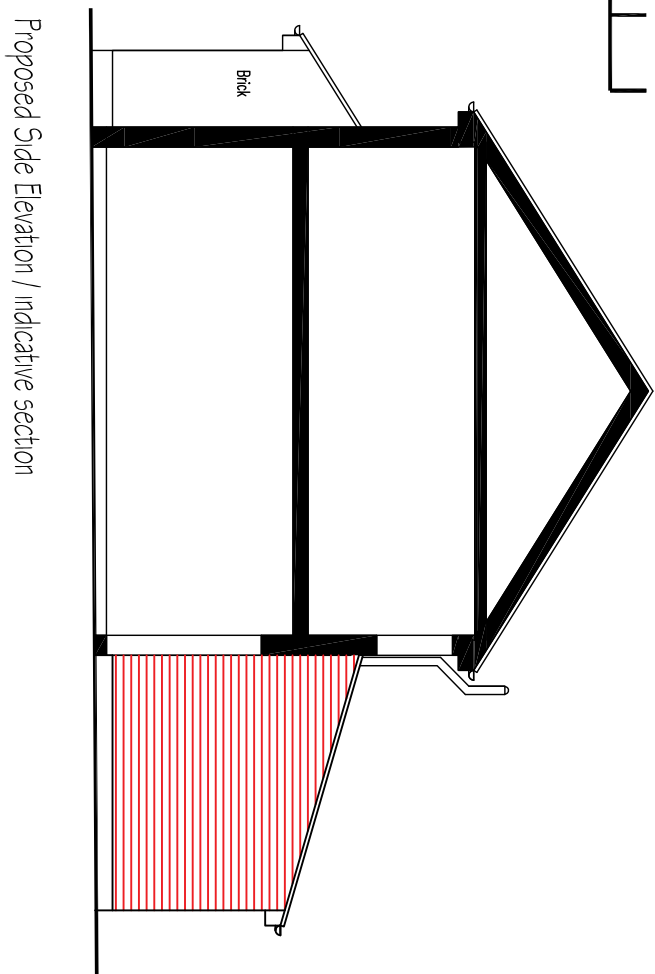
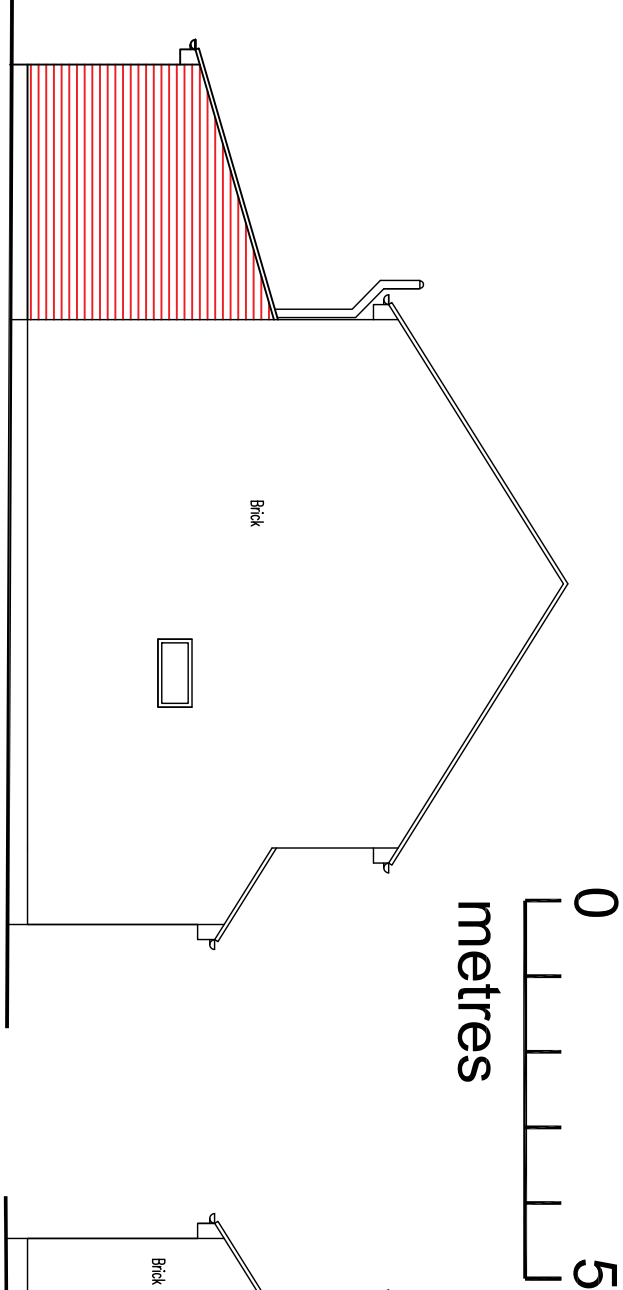
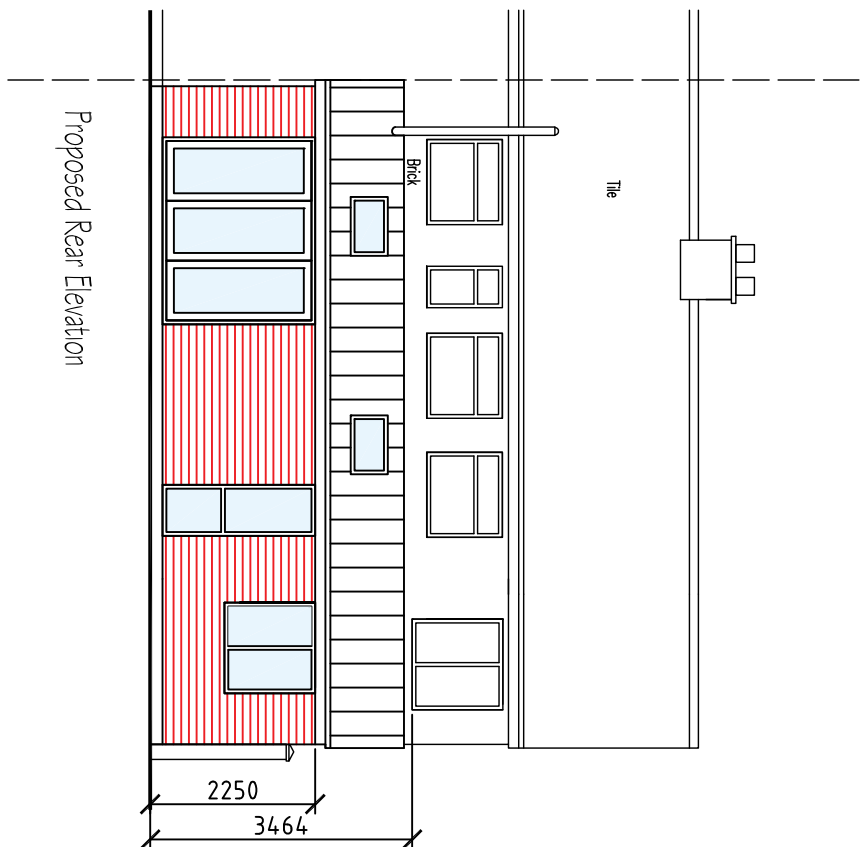
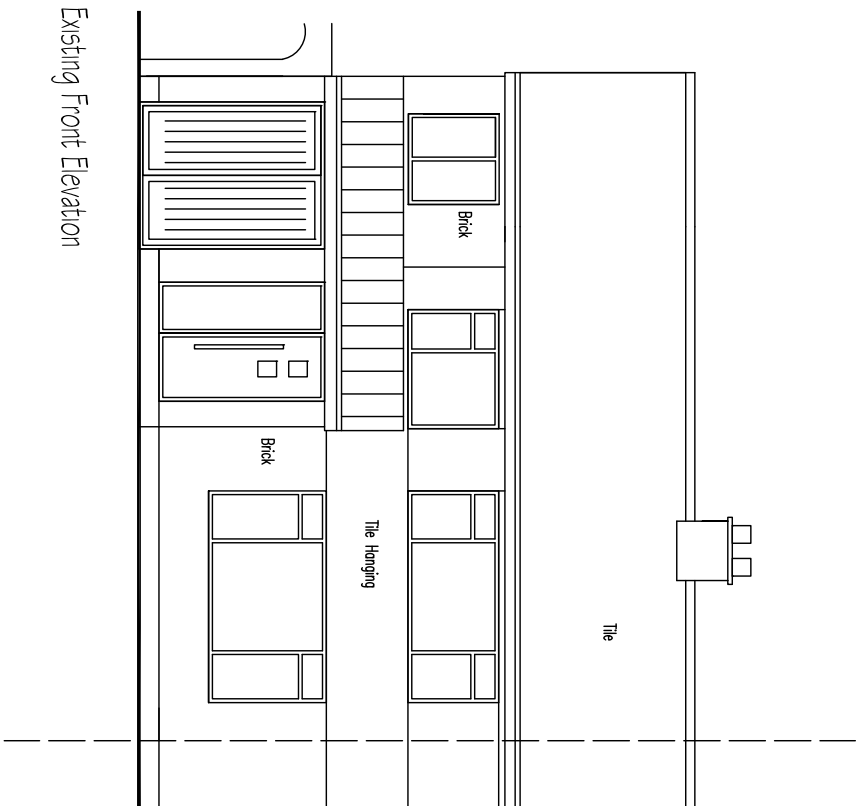
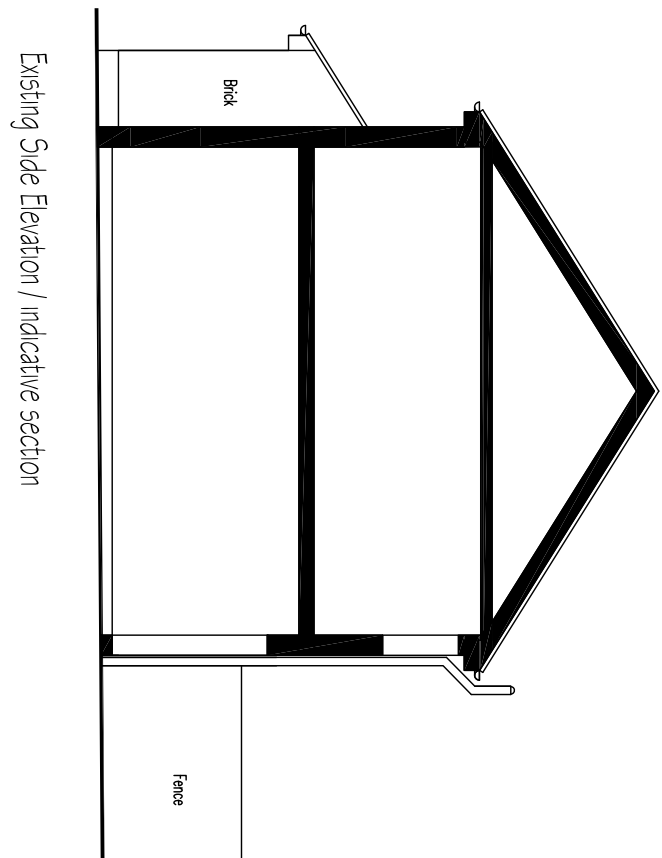
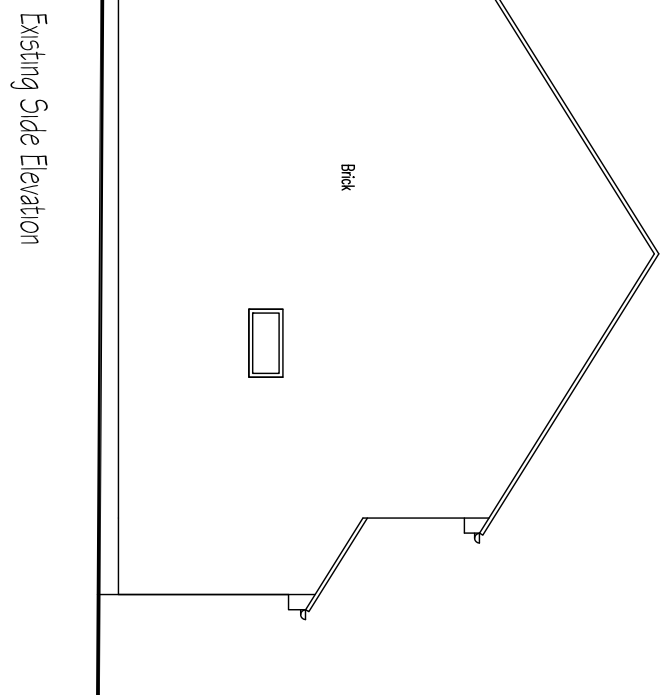


1. Drawings copyright of © Architectural Vistadesigns.  
2. Drawings not to be used without written consent.  
3. Planning drawings should not be used for the purpose of construction or working drawings.  
4. Building Regulations approved drawings are not construction or working drawings.  
5. Drawings are not to be used for any other purpose without written consent.  
6. OS data may have been used for the purpose of a Planning submission.  
7. Do not scale from the drawings.

| Revisions |      |          |
|-----------|------|----------|
| Rev.      | Date | Comments |
|           |      |          |

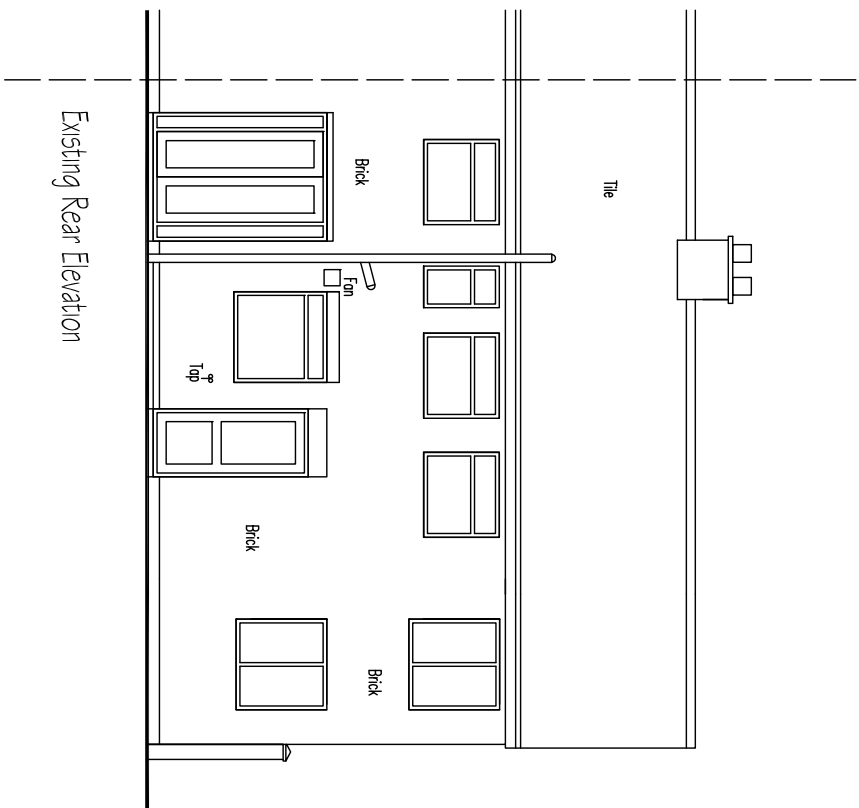

**Architecturalvistadesigns Ltd**  
a: The Padlock, 118 Padlock Way, Hinkley, Leics LE10 0BZ

m: 0756 458 2584 t: 01455 898 839

w: www.architecturalvistadesigns.co.uk

e: studio@architecturalvistadesigns.co.uk

Client: Mr D Hyatt Dwg Status: PLANNING

Dwg: Proposed Plans & Elevations

Project: Proposed rear extension  
at No. 2 Field Court Road, Groby LE6 0DG

Scale: 1:100, 1:500 & 1:1250 @ A1

Date: 19.07.2023 Drawn By: map

Dwg No. Rev.

AVD-773-FRG-PL01 A