amended Plans No 2
Planning Ref 09/00719/FUL



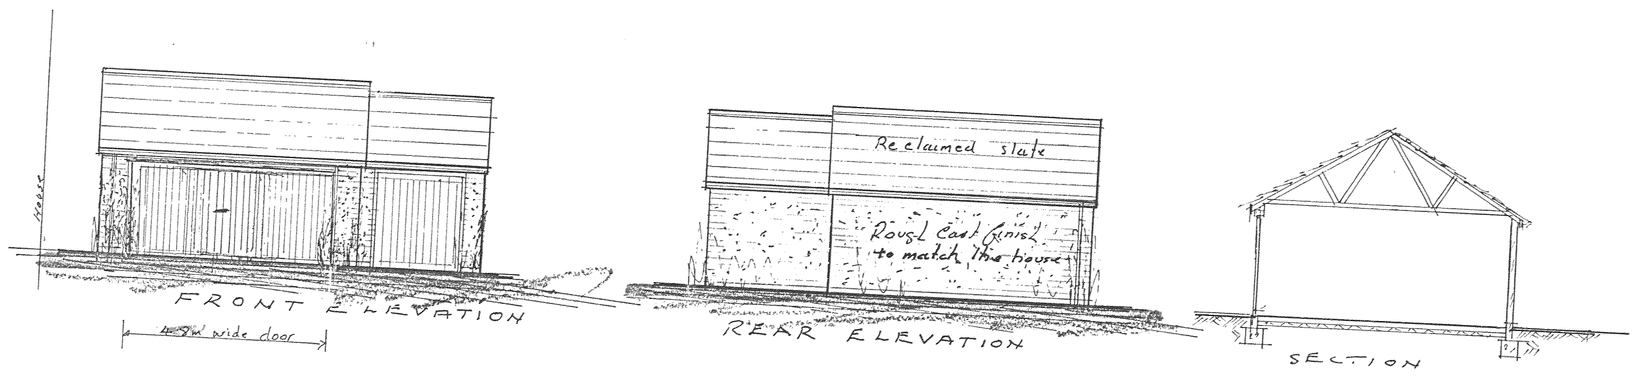

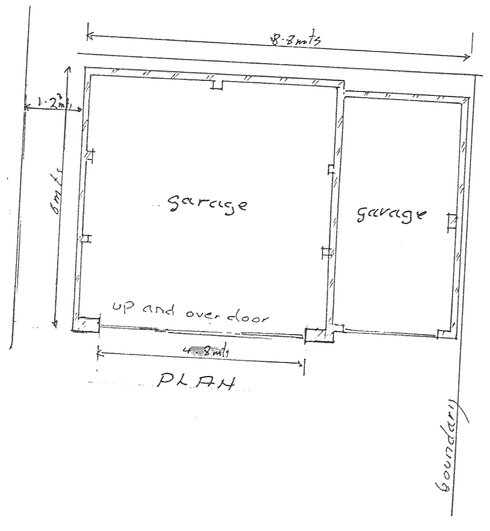

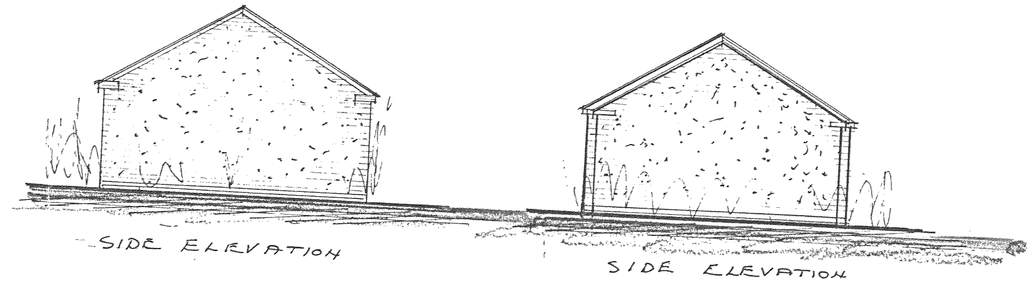

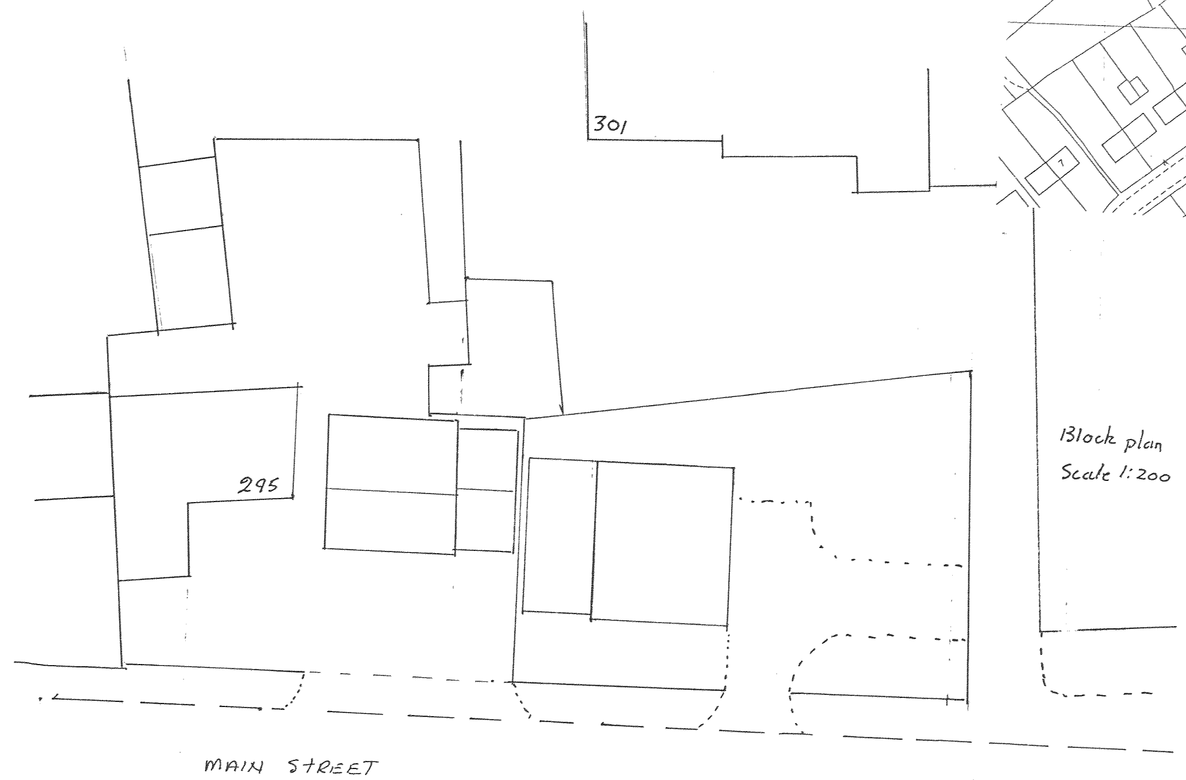

Block plan
Scale 1:200

DEVELOPMENT SERVICES
21 OCT 2009
RECEIVED

PROPOSED GARAGES
295. MAIN STREET
THORNTON LEICS LE67 1AS
for MR J. Hempsall.

Planning fee £150-00 Scale 1:100