




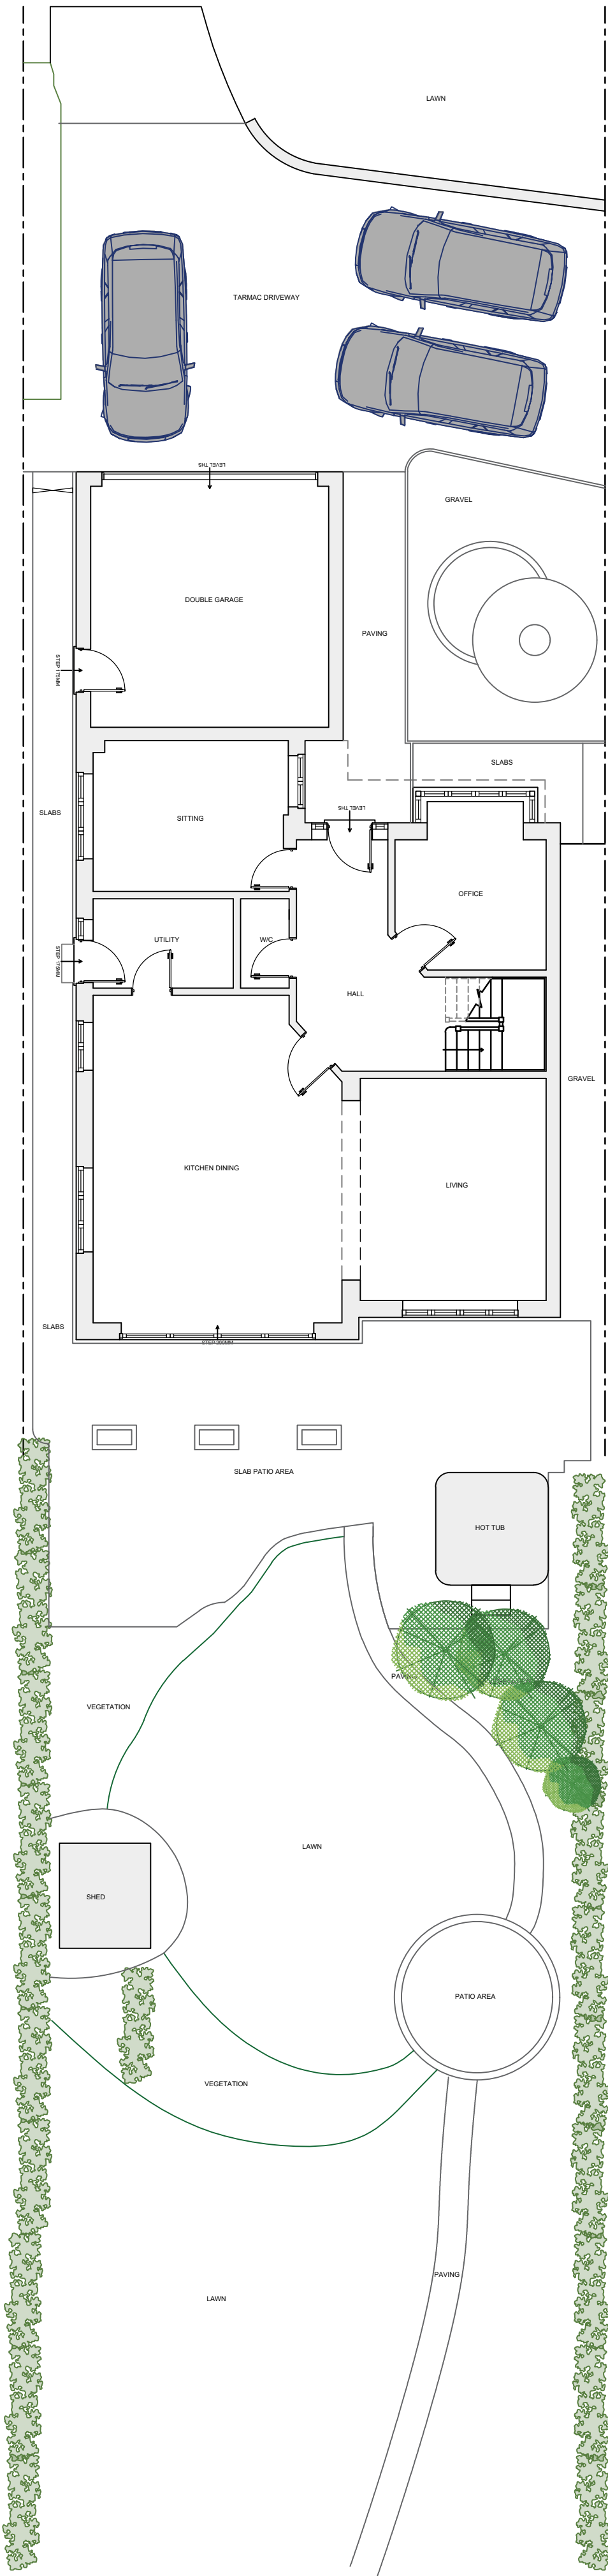


EXISTING SITE PLAN 1:100

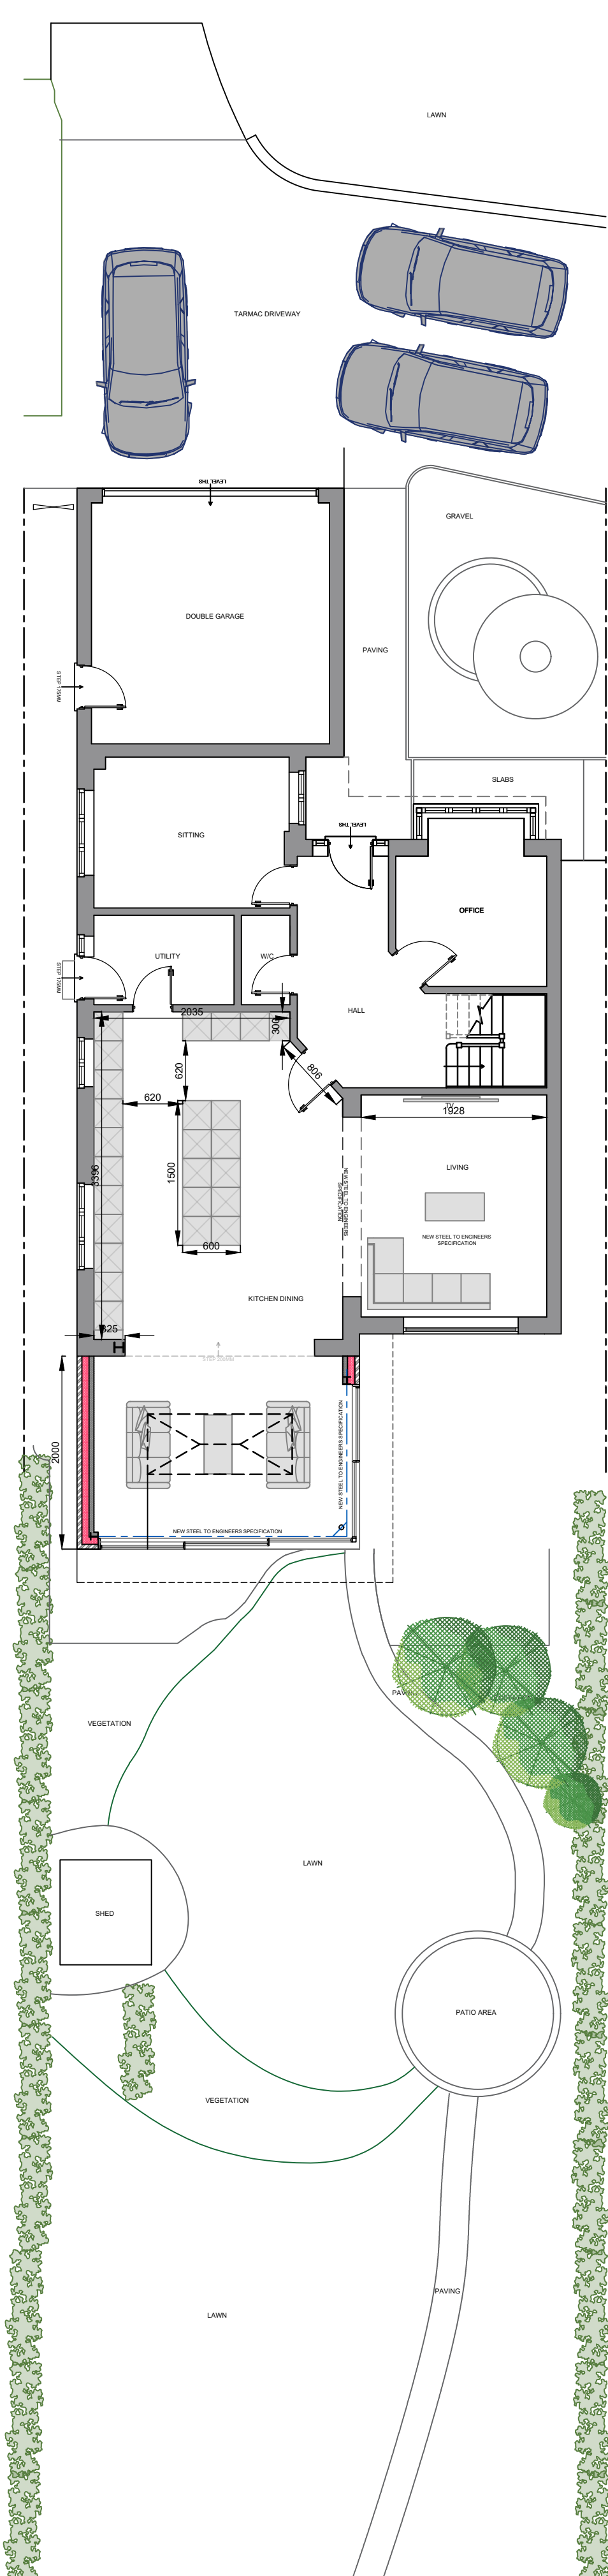


PROPOSED SITE PLAN 1:100

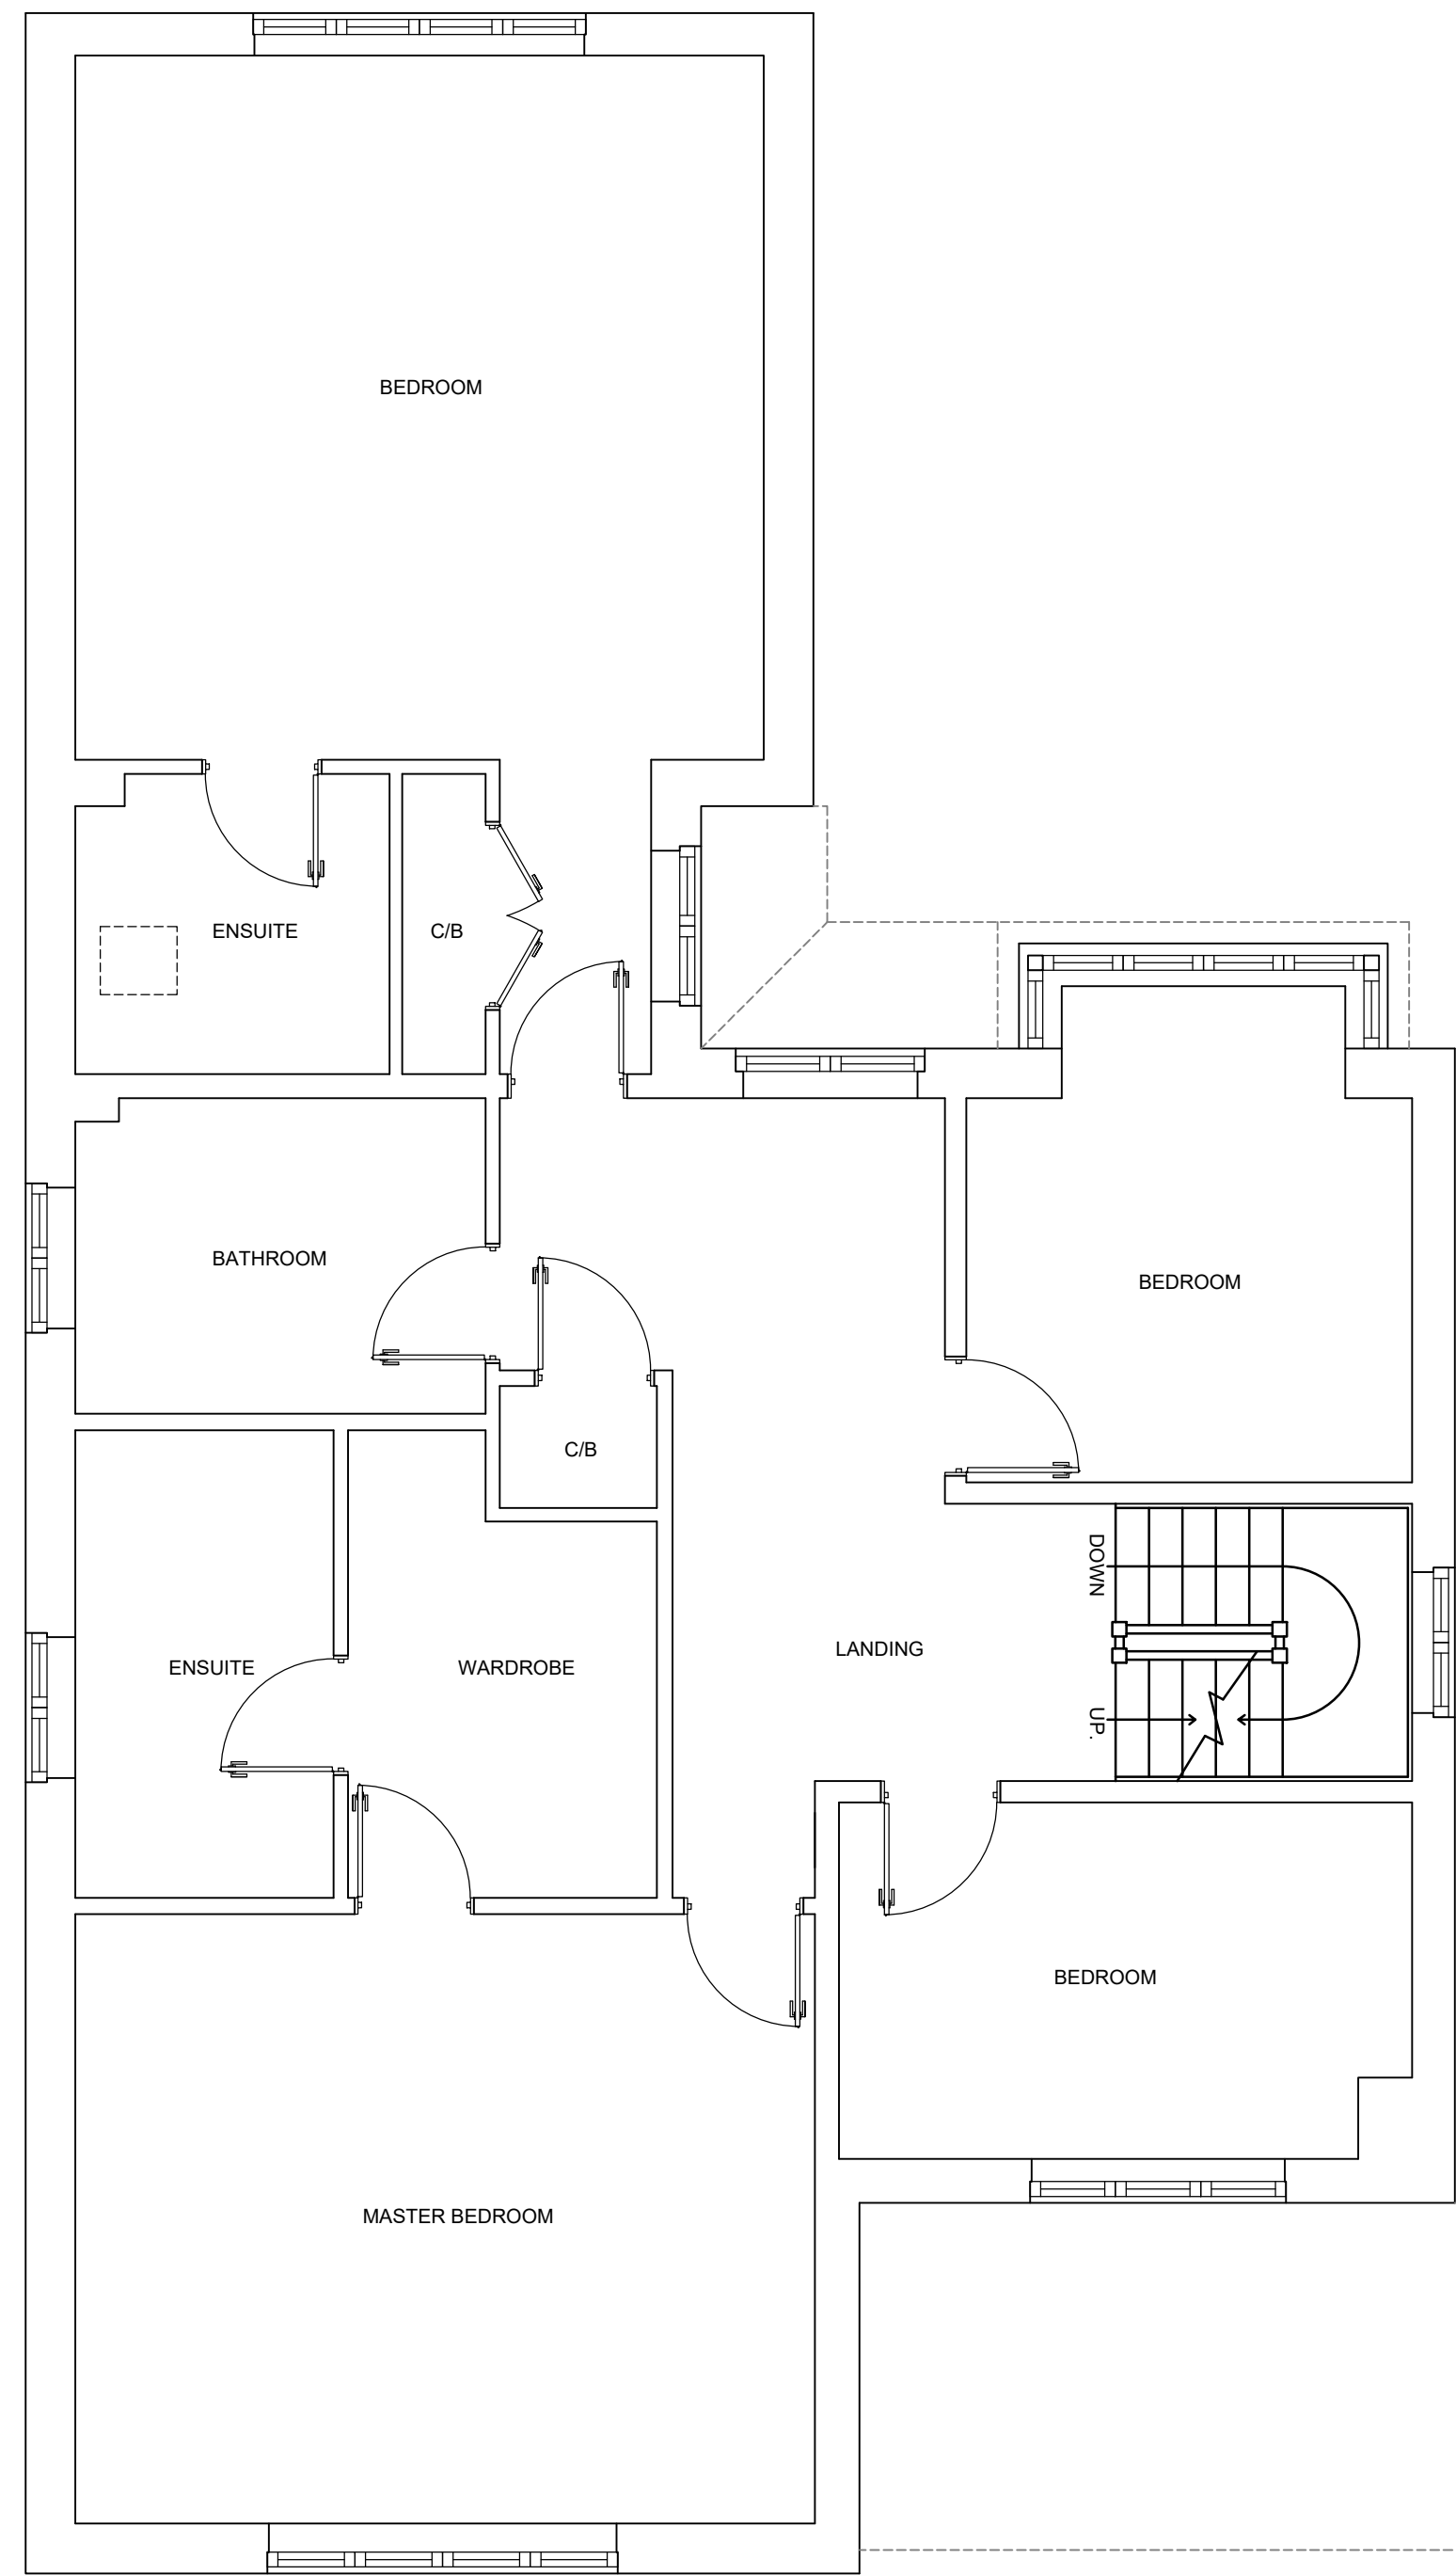

EXISTING FIRST FLOOR PLAN 1:50

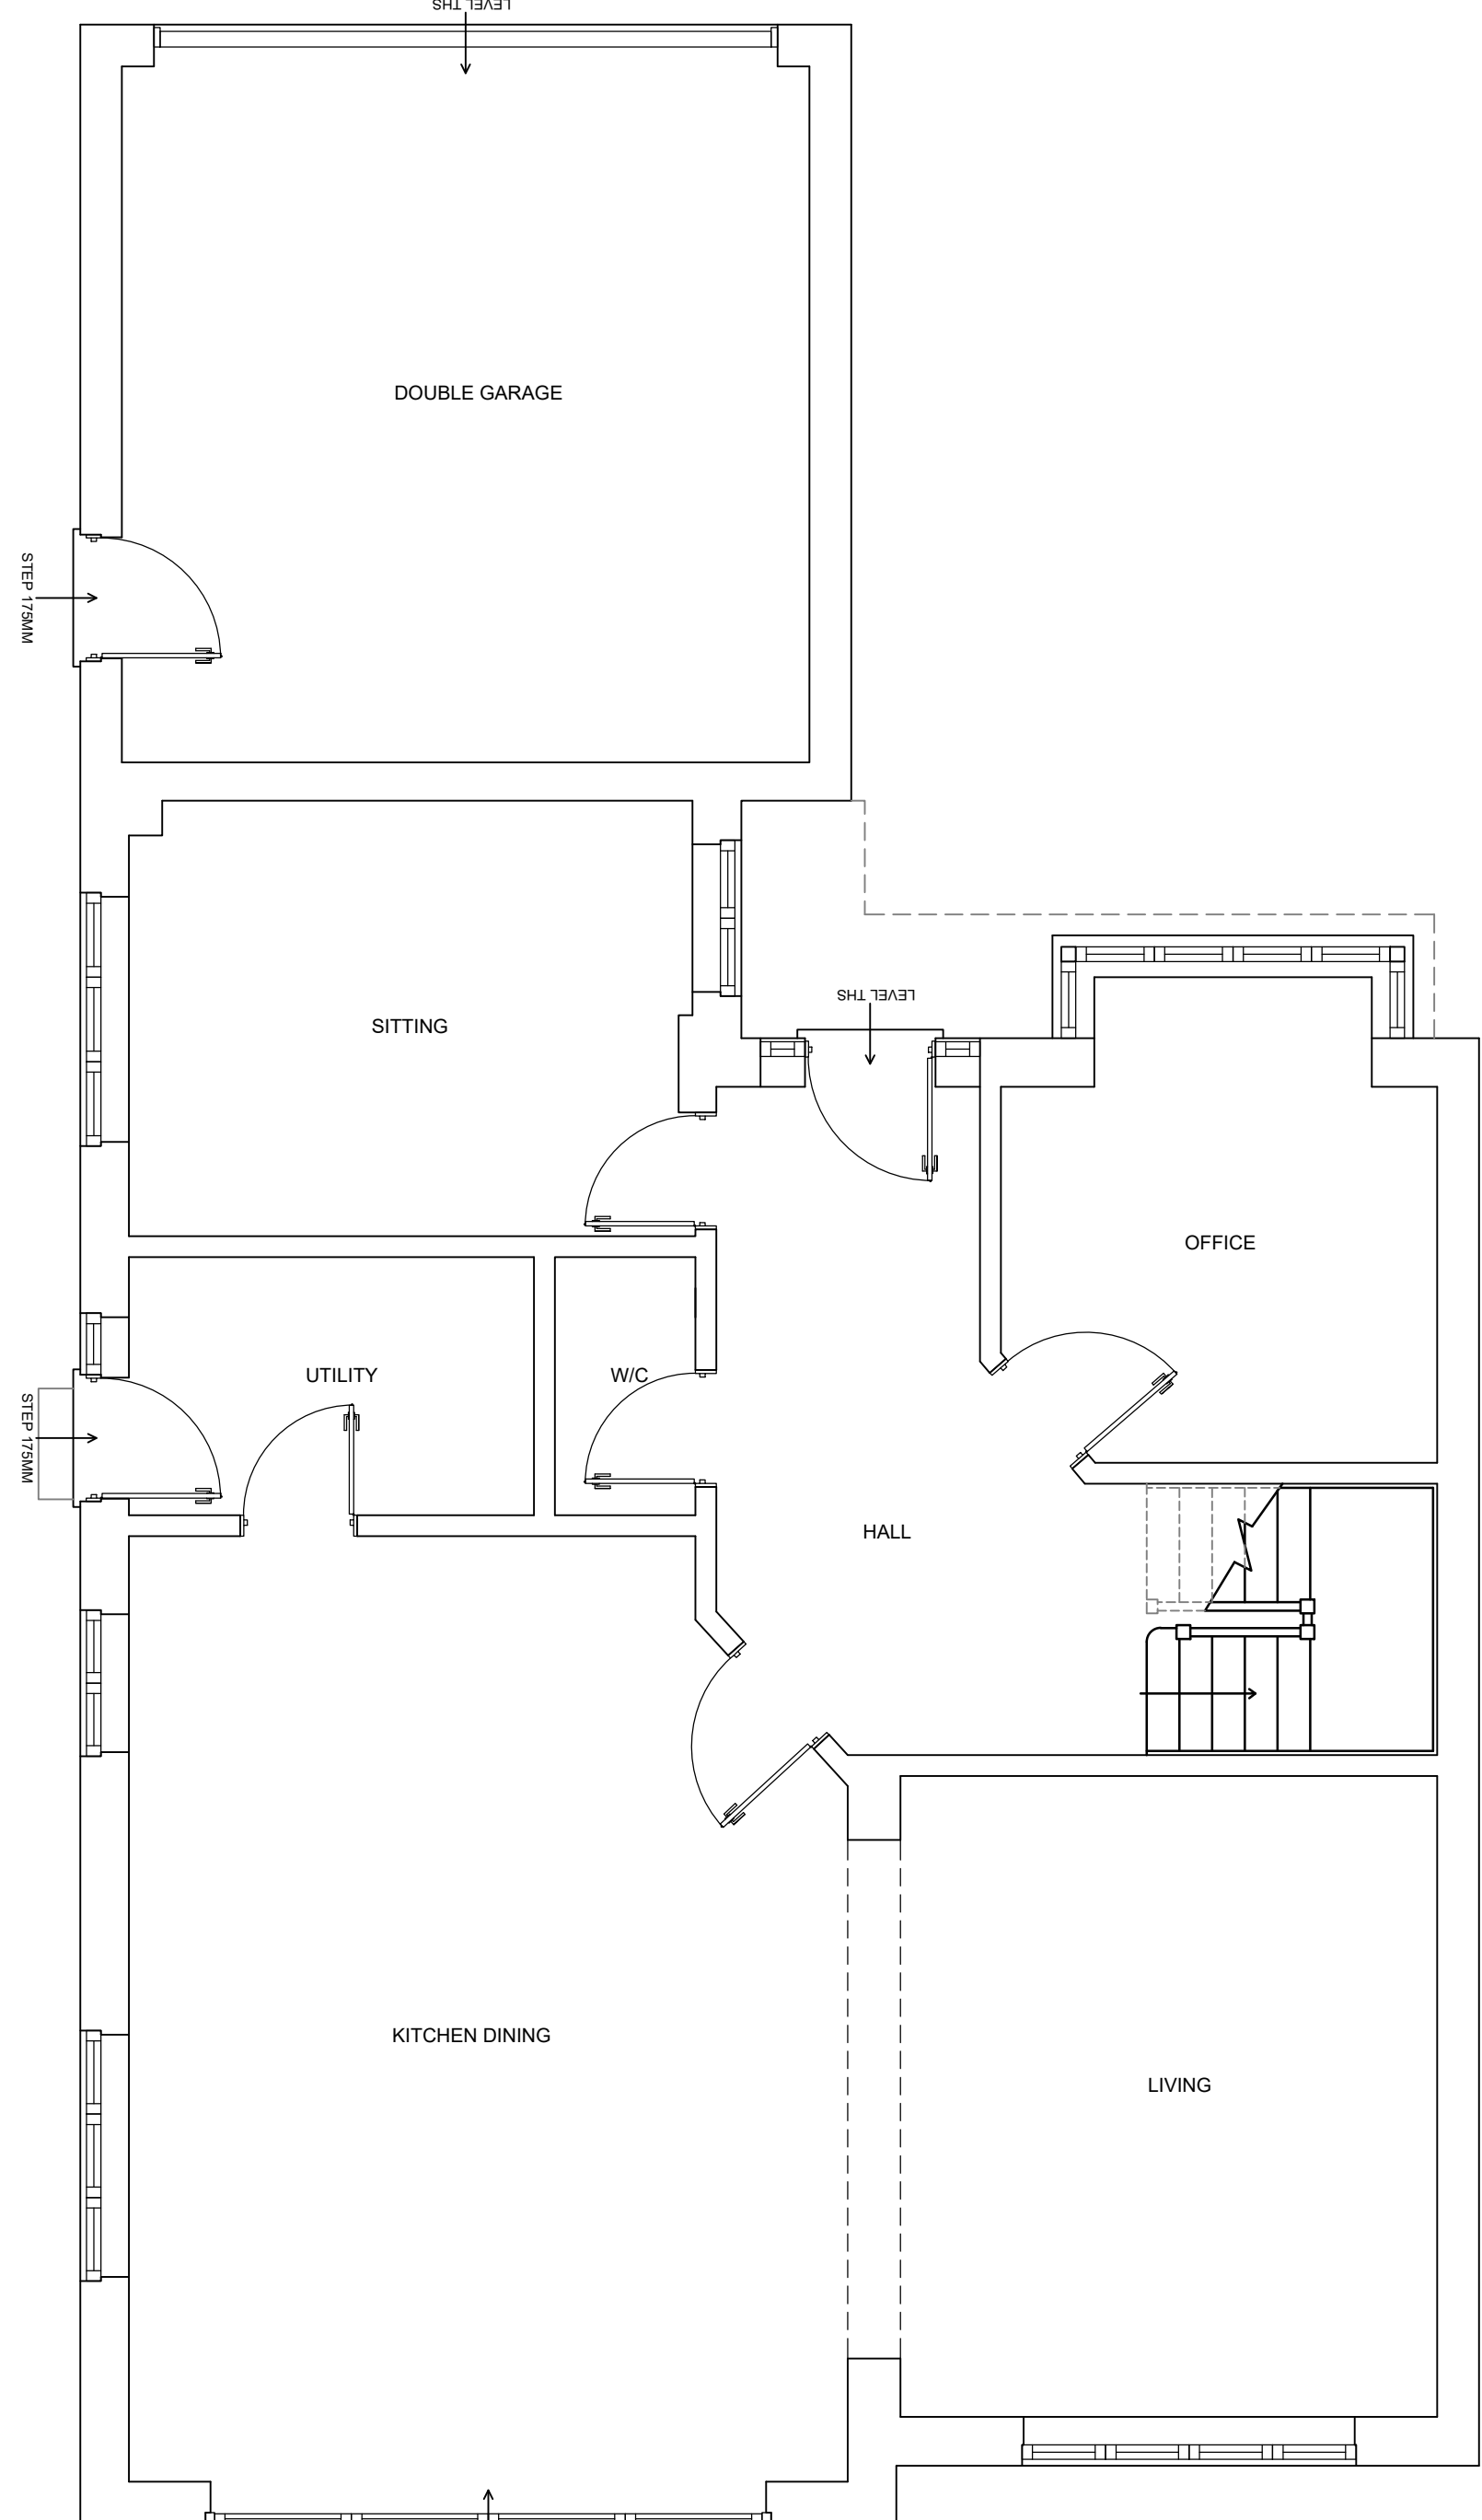

EXISTING GROUND FLOOR PLAN 1:50

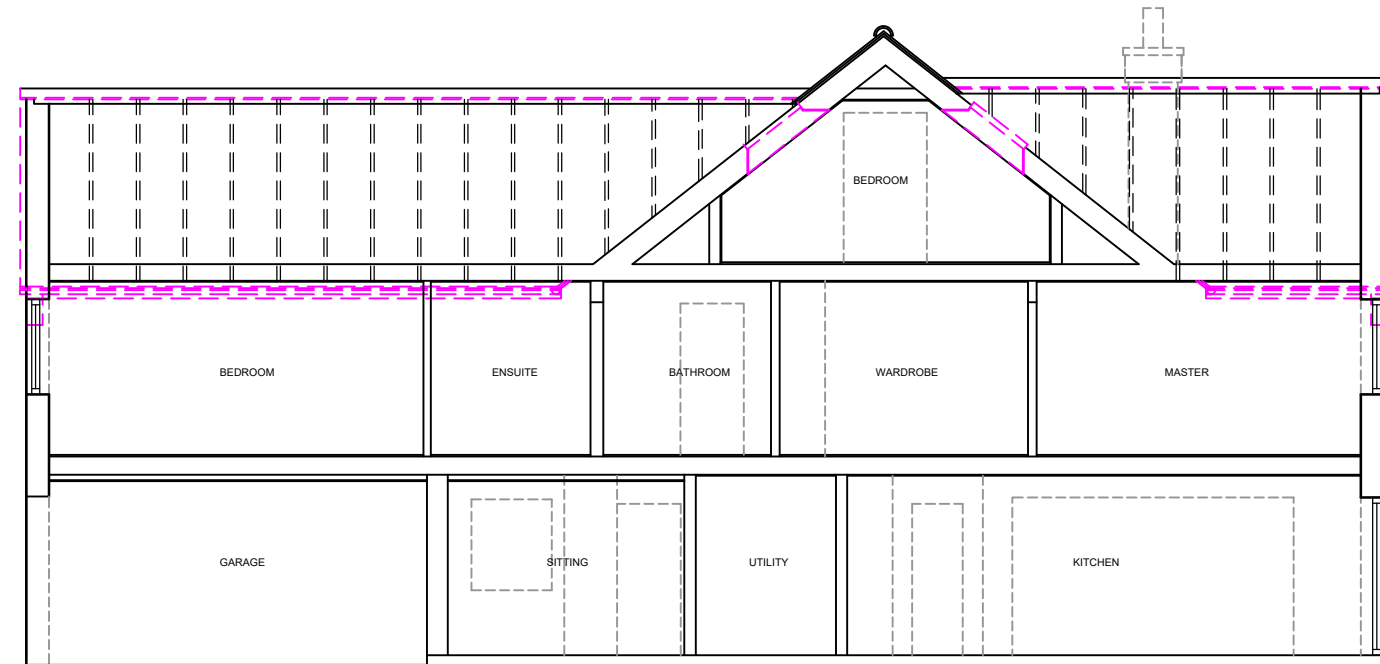

EXISTING SECTION 1:100

SCALE @ 1:100									
1M	2M	3M	4M	5M	6M	7M	8M	9M	
SCALE @ 1:50									
1M	2M	3M	4M	5M	6M	7M	8M	9M	
REV	DATE	DETAIL	P/C		DRN				
A	05/05/26	PROPOSED FLOOR PLANS	P	JUL					
B	11/05/26	CLIENT AMENDMENTS	P	BO					
C	28/05/26	PLANNING SUBMISSION	P	BO					
D	15/07/26	DESIGN ALTERATIONS	P	BO					