



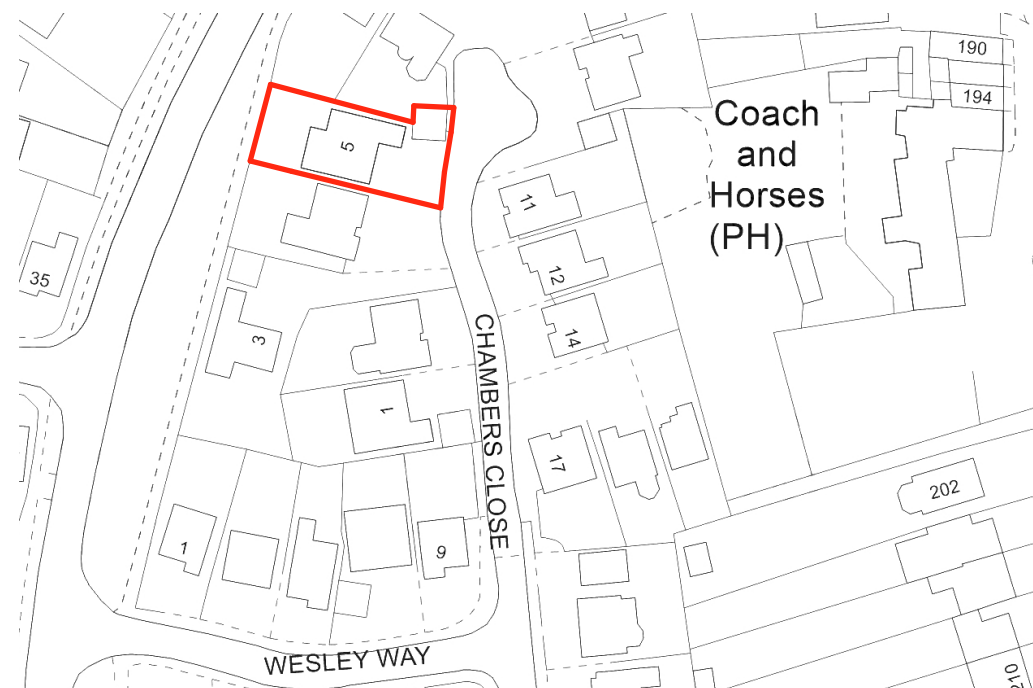


Location Plan
1:1250

Please note

- This drawing MUST NOT BE SCALED.
- All dimensions to be CHECKED ON SITE and any DISCREPANCY reported to the Architects.
- The site boundary shown is the best assumed from available data and does NOT represent legal ownership.
- All dimensions in mm unless otherwise stated.

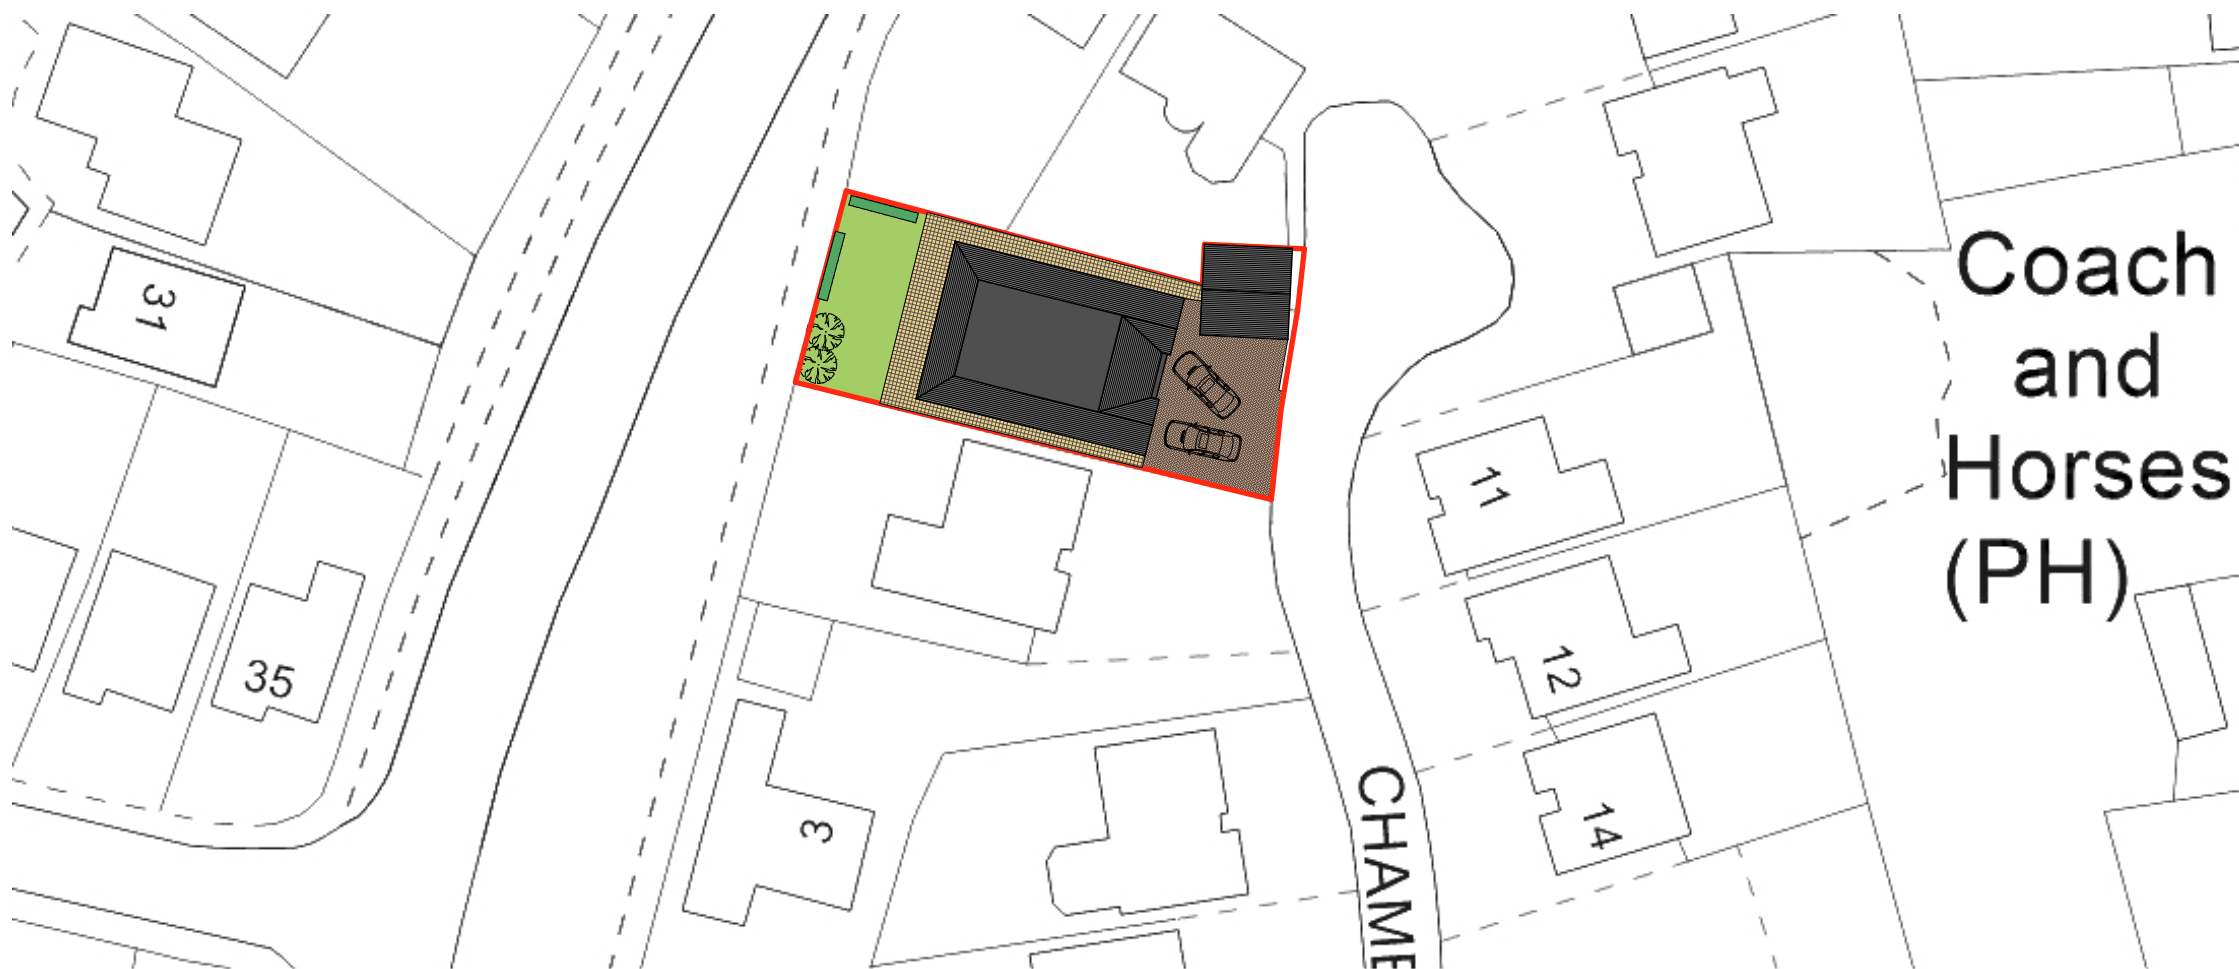

Block Plan
1:500

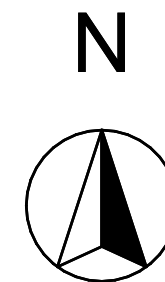

Coach
and
Horses
(PH)



Revisions.



Architectural Services Limited

e: info@perfect-planning.co.uk
t: +44 (0) 7904 224864
t: +44 (0) 7912 413144
i: www.perfect-planning.co.uk

Project
Two Storey Front Extension, New Front
Porch and Internal Alterations
5 Chambers Close,
Markfield,
LE67 9NB
Client
Mr Tony Cook

Drawing Title

Location and Block Plan

Drawing By

Checked By

Date
25-05-21

Scale
Various@ A3

Drawing Number
404/ 04

Revision
B