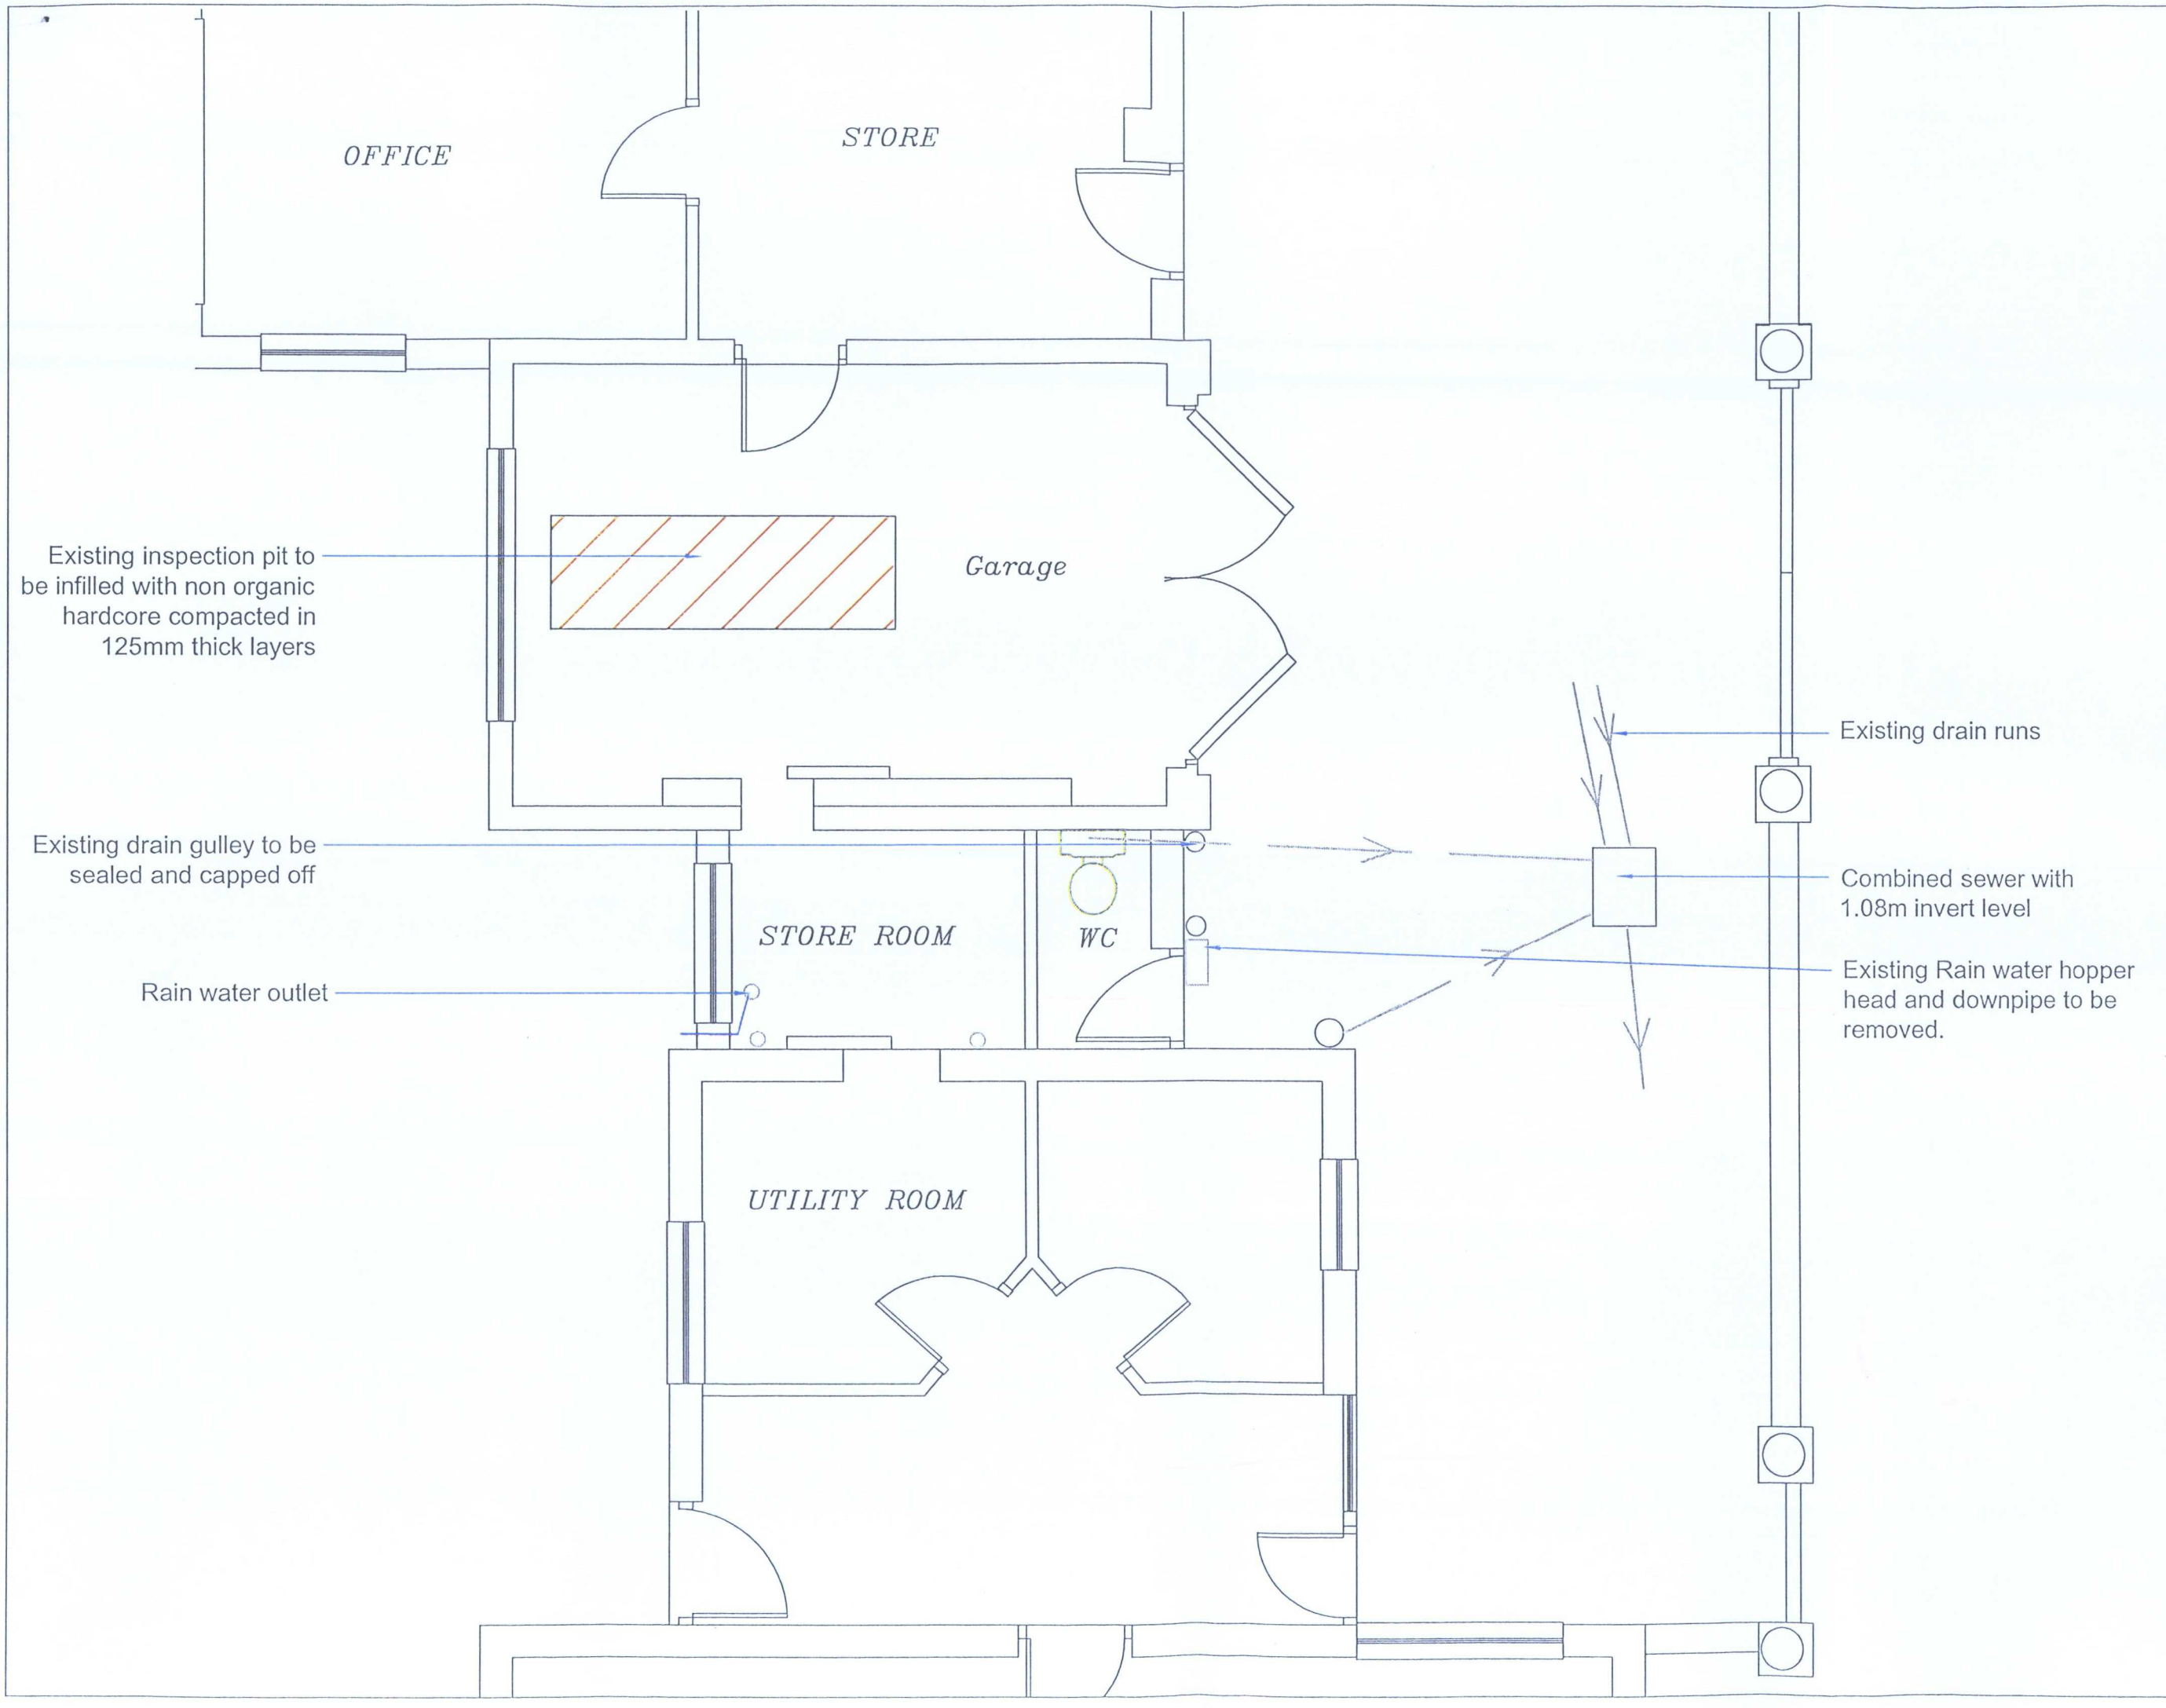


Notes

Revisions

BUILDING CONTROL & CONSTRUCTION

Client

Mr & Mrs D Powell
106 Shilton Road
Barwell
Leicester LE9 8BN

Project

Single Storey Side Extension & Garage Conversion

Drawing

Existing Floor Plan

Job No.		Dwg No.	
01/11		001	
Scale	Date	Drawn	Checked
A3@1:50	28/09/11	IPM	IPM